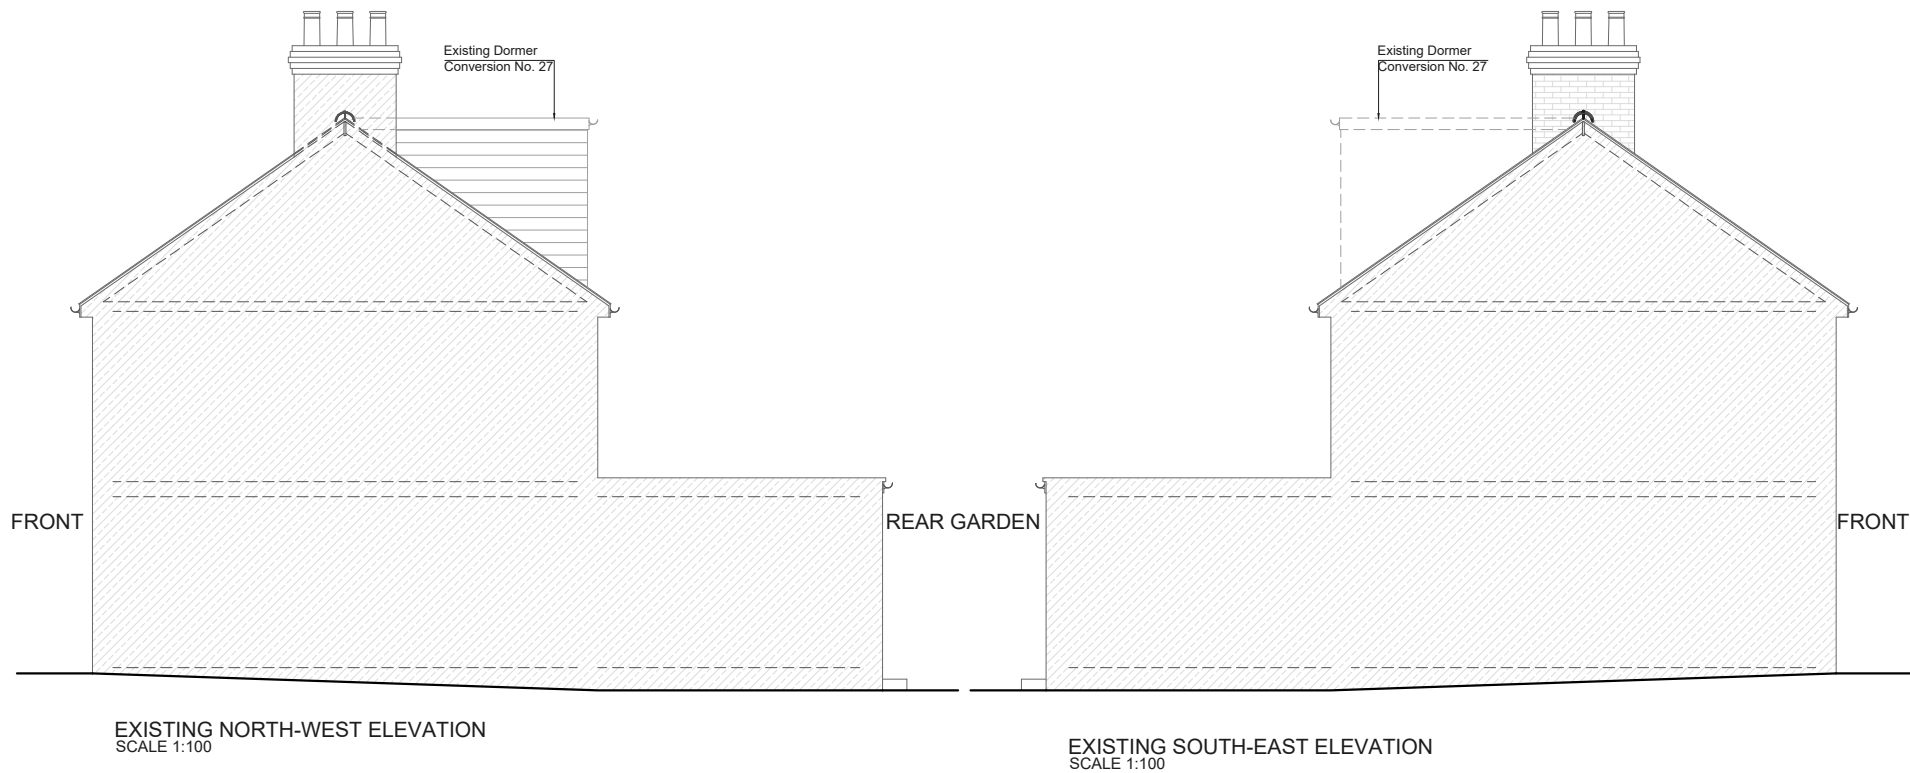
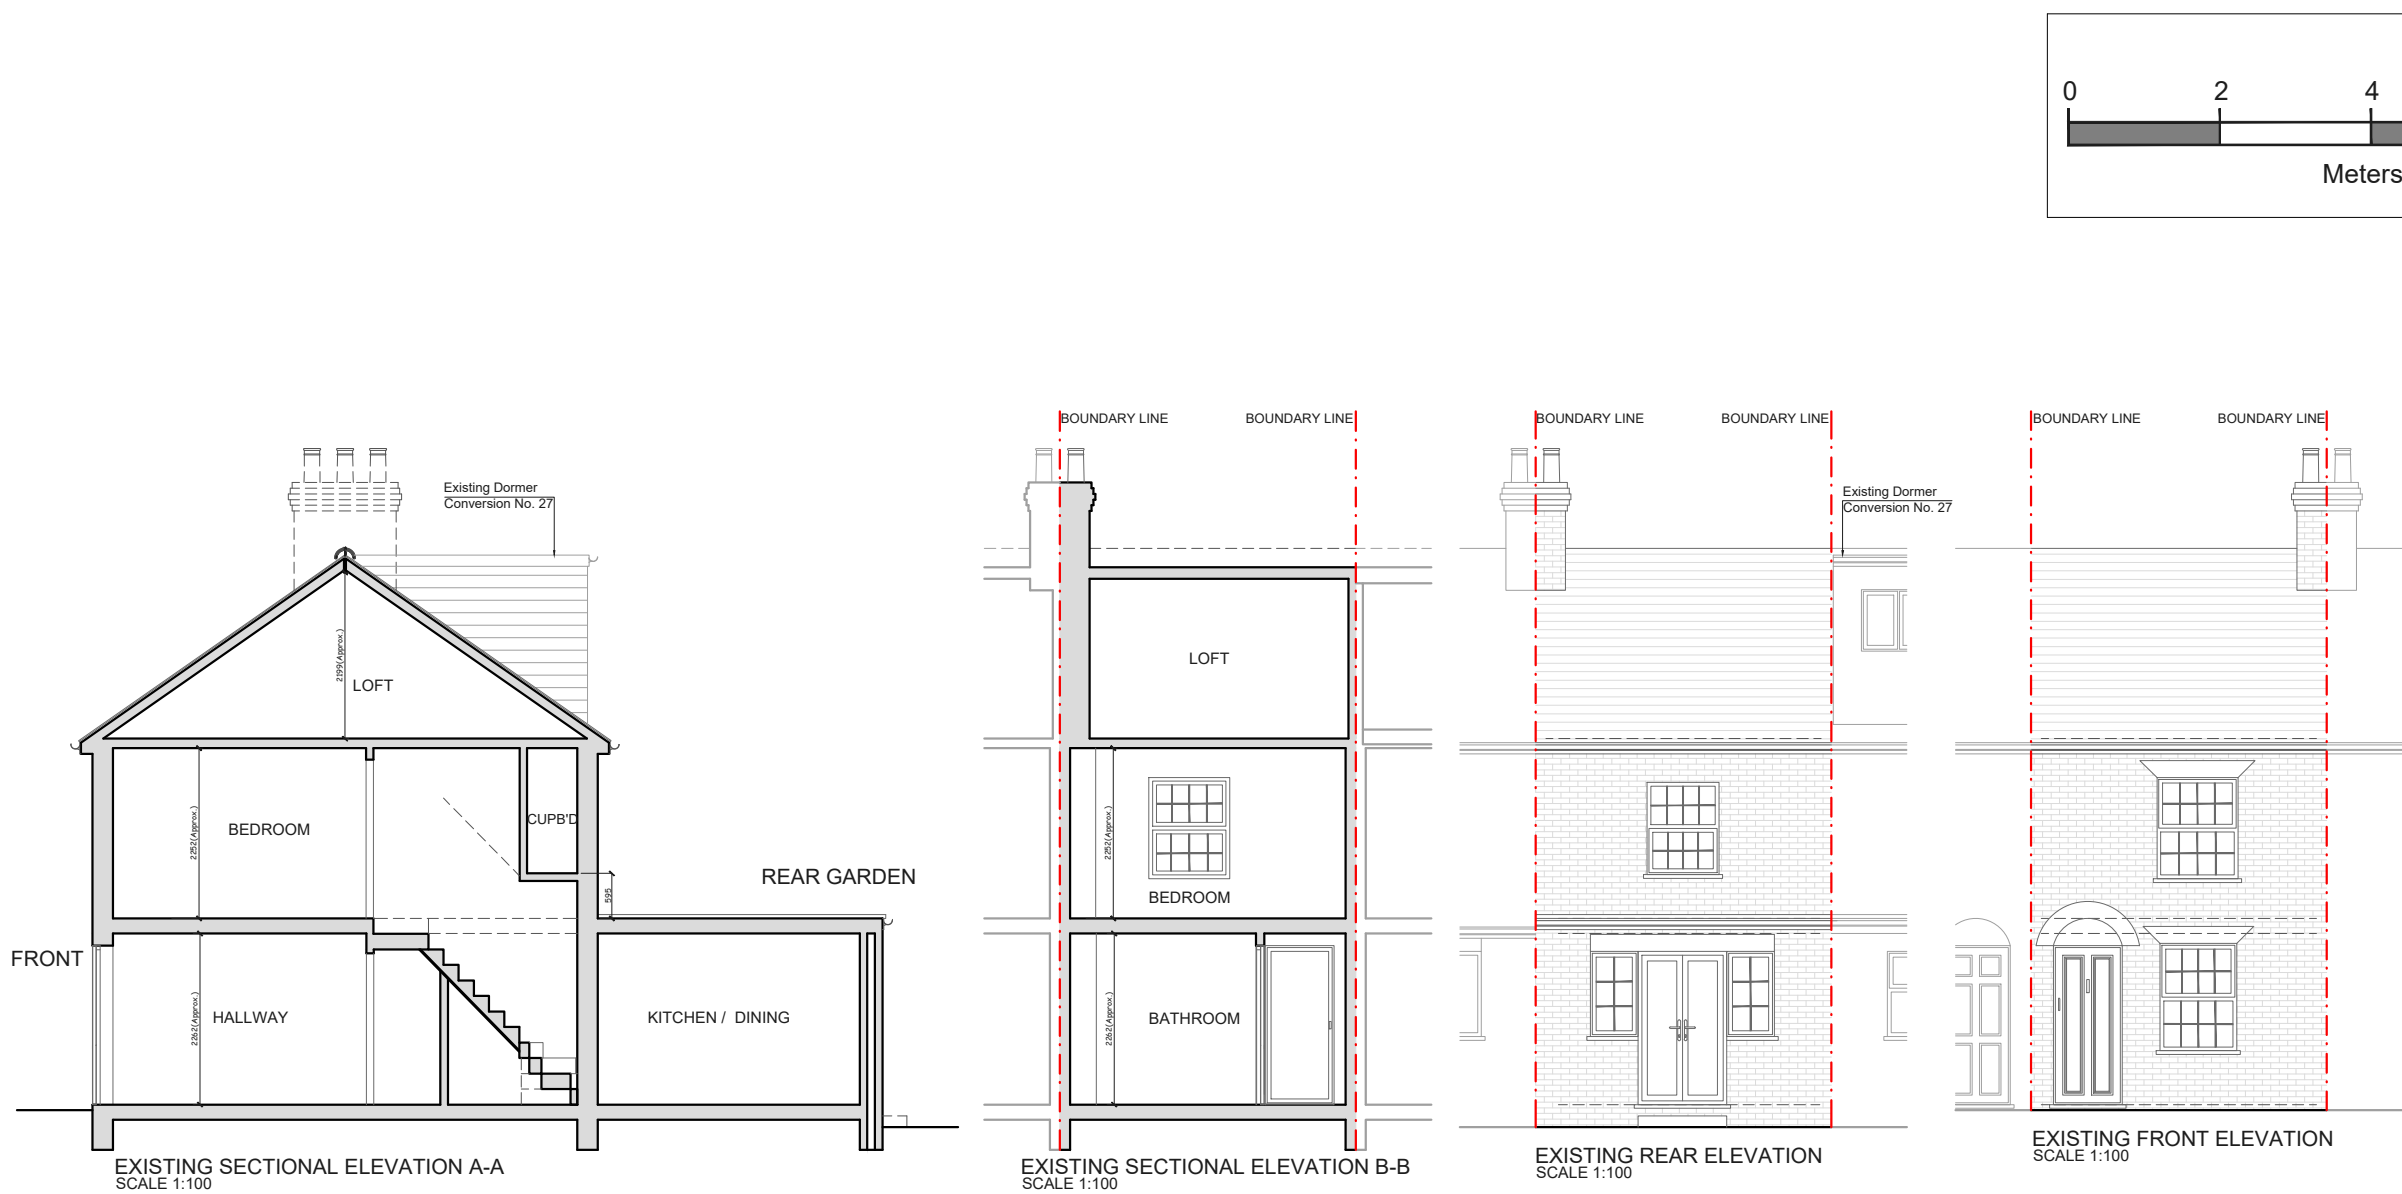


NOTES

REV DATE NOTES

LP REF. NO.

LP 4273

CLIENT

MR BARNETT

PROJECT

25 LANGBOROUGH
ROAD, WOKINGHAM,
RG40 2BU

DRAWING TITLE

EXISTING SECTIONS
AND ELEVATIONS

SCALE
1:100@A3

DATE
27-11-25

DRAWN

M-AH

DRAWING NO.

PP-05

REV.

R-1



LOFTPLAN DESIGNS LIMITED
1 Saturn House, Calleva Park
Aldermaston, Reading RG7 8HA
Telephone: (01256) 881041
Email: customerservices@loftplan.co.uk
www.loftplan.co.uk