


PLANNING

CLIENT
Mr Kay & Mrs Williams
ADDRESS
178 Bearwood Road
Wokingham
RG41 4SH

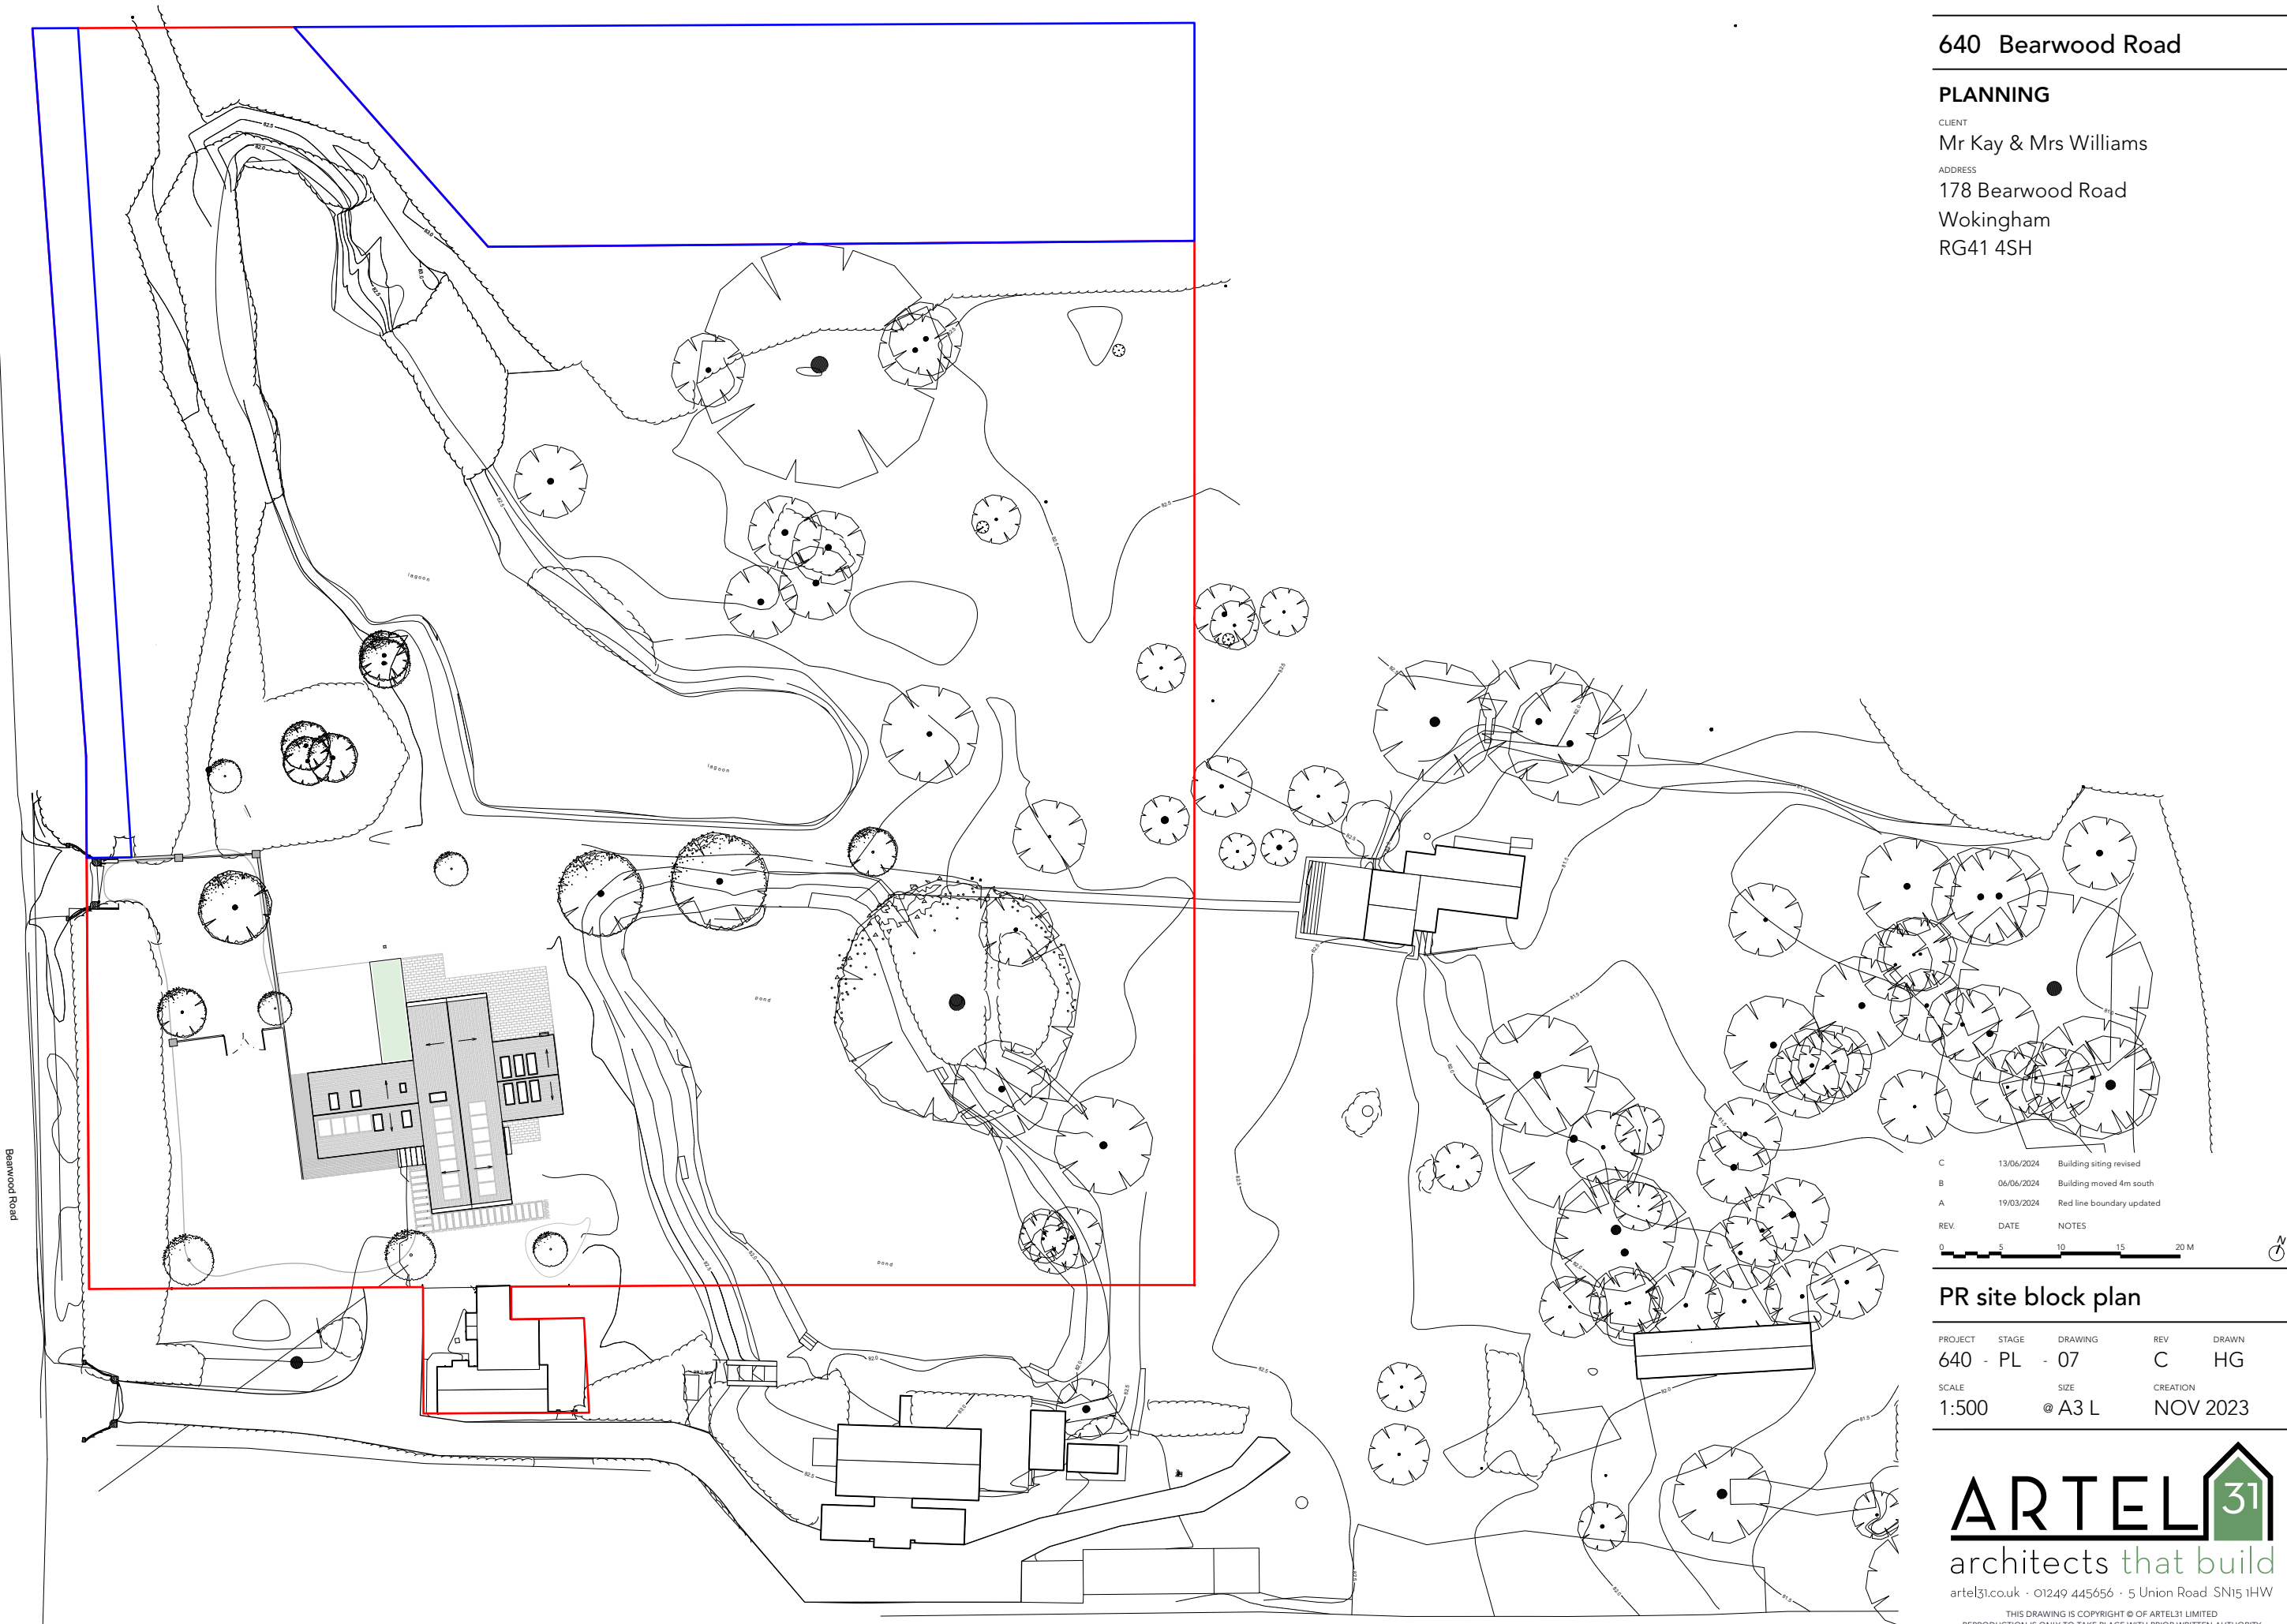

REV.	DATE	NOTES
C	13/06/2024	Building siting revised
B	06/06/2024	Building moved 4m south
A	19/03/2024	Red line boundary updated

PR site block plan

PROJECT	STAGE	DRAWING	REV	DRAWN
640	PL	- 07	C	HG
SCALE	SIZE	CREATION		
1:500	@ A3 L	NOV 2023		

PLANNING

CLIENT
Mr Kay & Mrs Williams
ADDRESS
178 Bearwood Road
Wokingham
RG41 4SH


Habitable Room GIA

Kitchen/Dining	45m2
Living	29m2
Snug	14.8m2
Shower Room	5.6m2

A	28/06/2024	Building siting revised
REV.	DATE	NOTES
0	2	3 4 5 M


PR GF plan

PROJECT	STAGE	DRAWING	REV	DRAWN
640	PL	- 09	A	HG
SCALE	SIZE	CREATION		
1:100	@ A3 L	NOV 2023		

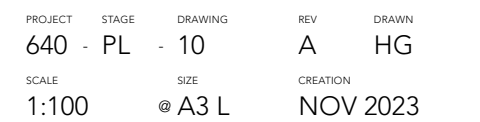

PLANNING


CLIENT
Mr Kay & Mrs Williams
ADDRESS
178 Bearwood Road
Wokingham
RG41 4SH

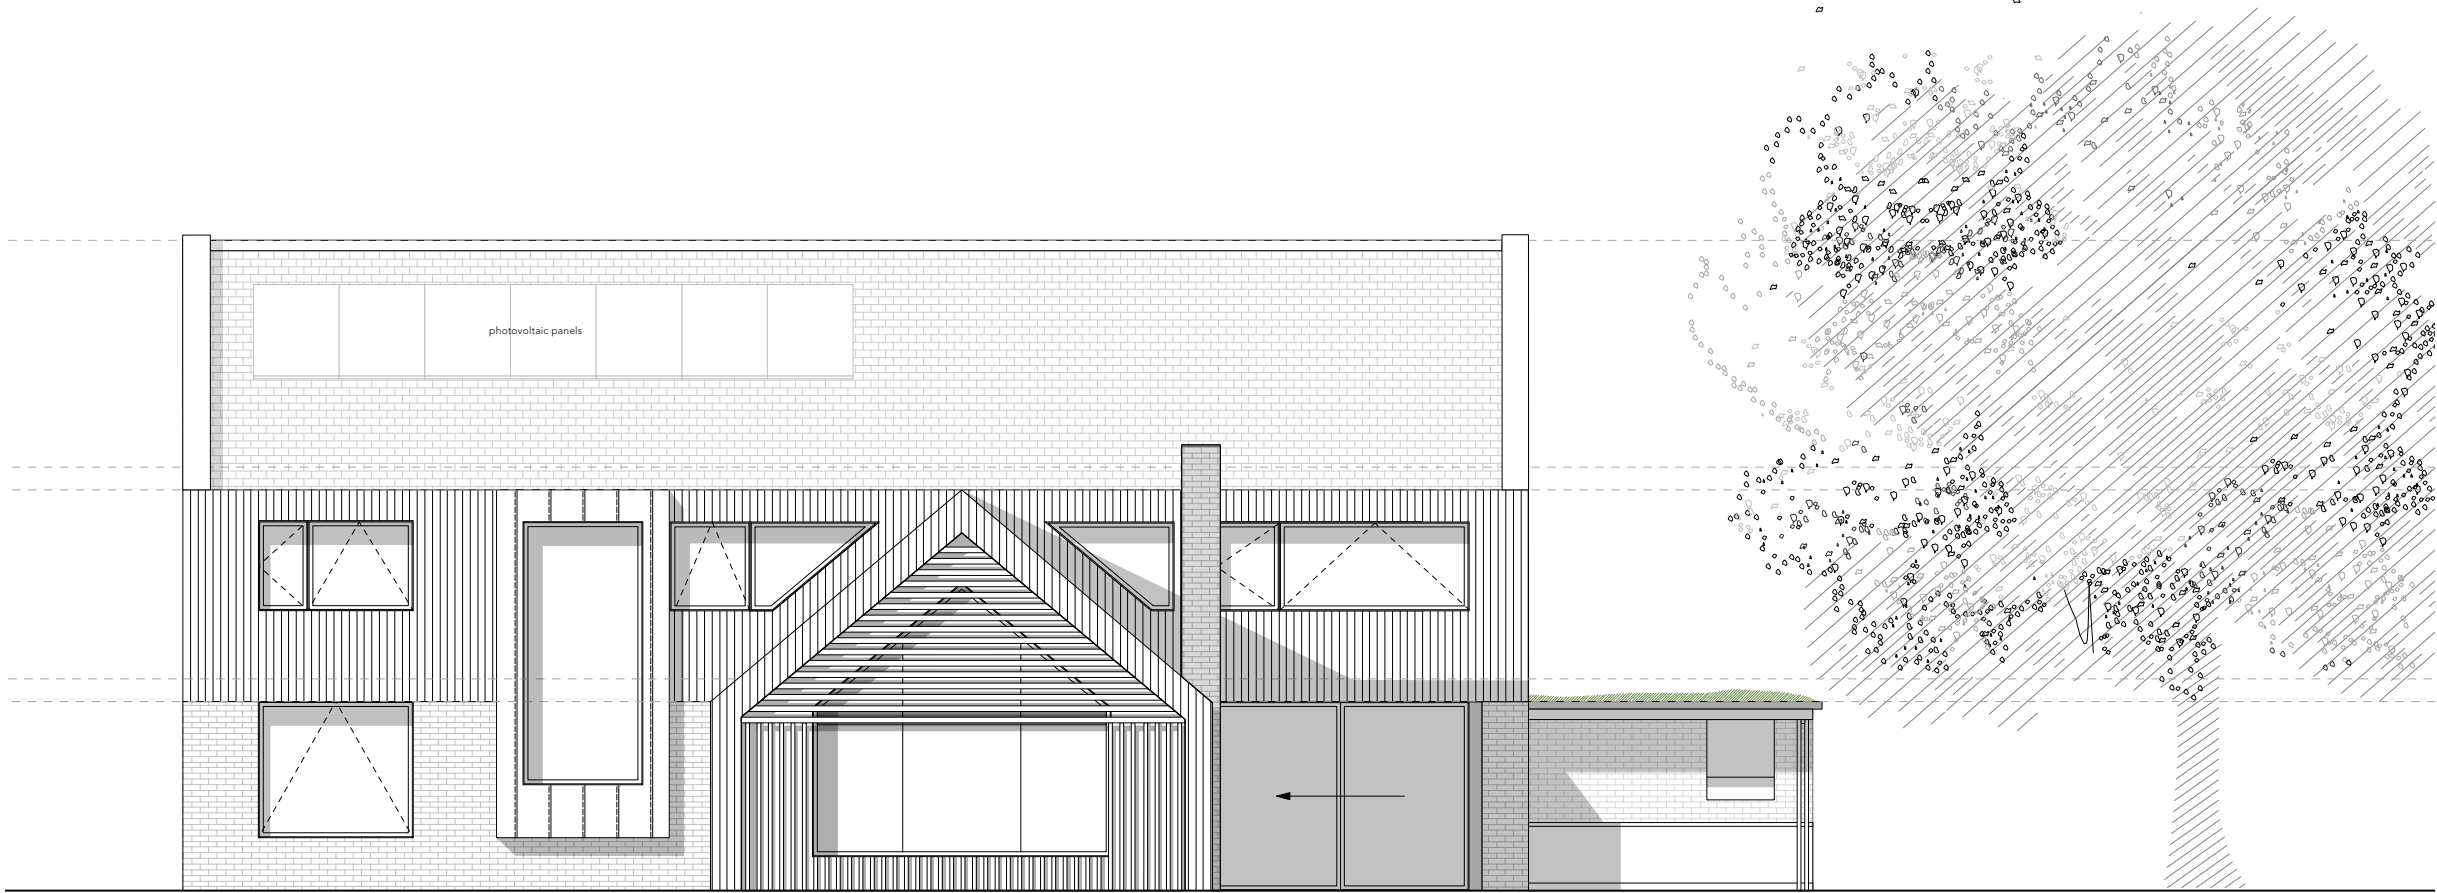

3 East Elevation



4 North Elevation

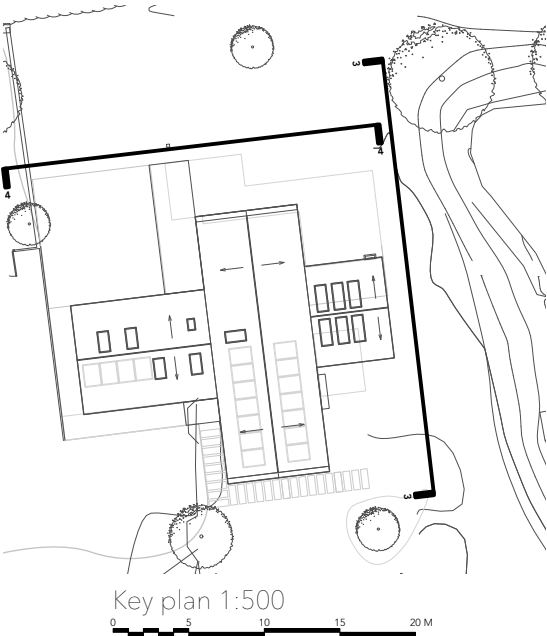


REV.	DATE	NOTES
A	27/06/2024	Key plan updated to reflect new siting

PR N&E elevations

PROJECT	STAGE	DRAWING	REV	DRAWN
640	PL	12	A	HG
SCALE	SIZE	CREATION		
1:100	@ A3 L	NOV 2023		

PLANNING

CLIENT
Mr Kay & Mrs Williams
ADDRESS
178 Bearwood Road
Wokingham
RG41 4SH

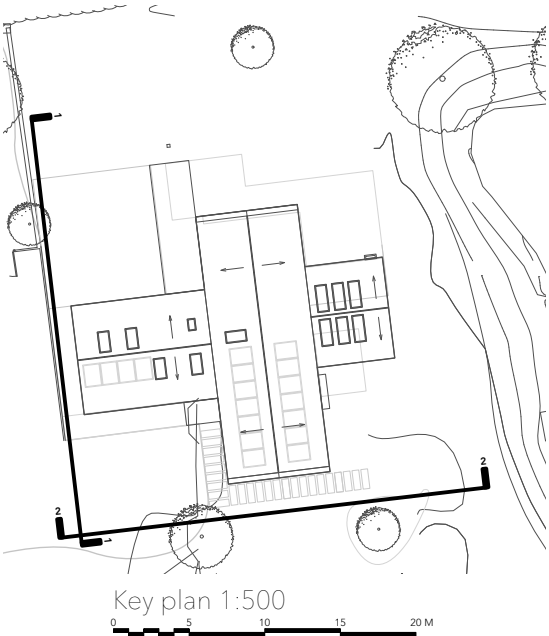


B	27/06/2024	Key plan updated to reflect new siting		
A	19/03/2024	Elevation labels amended		
REV.	DATE	NOTES		
0	2	3	4	5 M

PR S&W elevations

PROJECT	STAGE	DRAWING	REV	DRAWN
640	PL	- 11	B	HG
SCALE	SIZE	CREATION		
1:100	@ A3 L	NOV 2023		

ARTEL ³¹
architects that build
artel31.co.uk · 01249 445656 · 5 Union Road SN15 1HW
THIS DRAWING IS COPYRIGHT © OF ARTEL31 LIMITED
REPRODUCTION IS ONLY TO TAKE PLACE WITH PRIOR WRITTEN AUTHORITY
ALL DIMENSIONS TO BE CONFIRMED ON SITE BEFORE ANY WORK COMMENCES
ANY DISCREPANCIES FOUND IN DRAWINGS OR OTHER DOCUMENTATION MUST
BE BROUGHT TO THE ATTENTION OF THE ARCHITECT BEFORE PROCEEDING

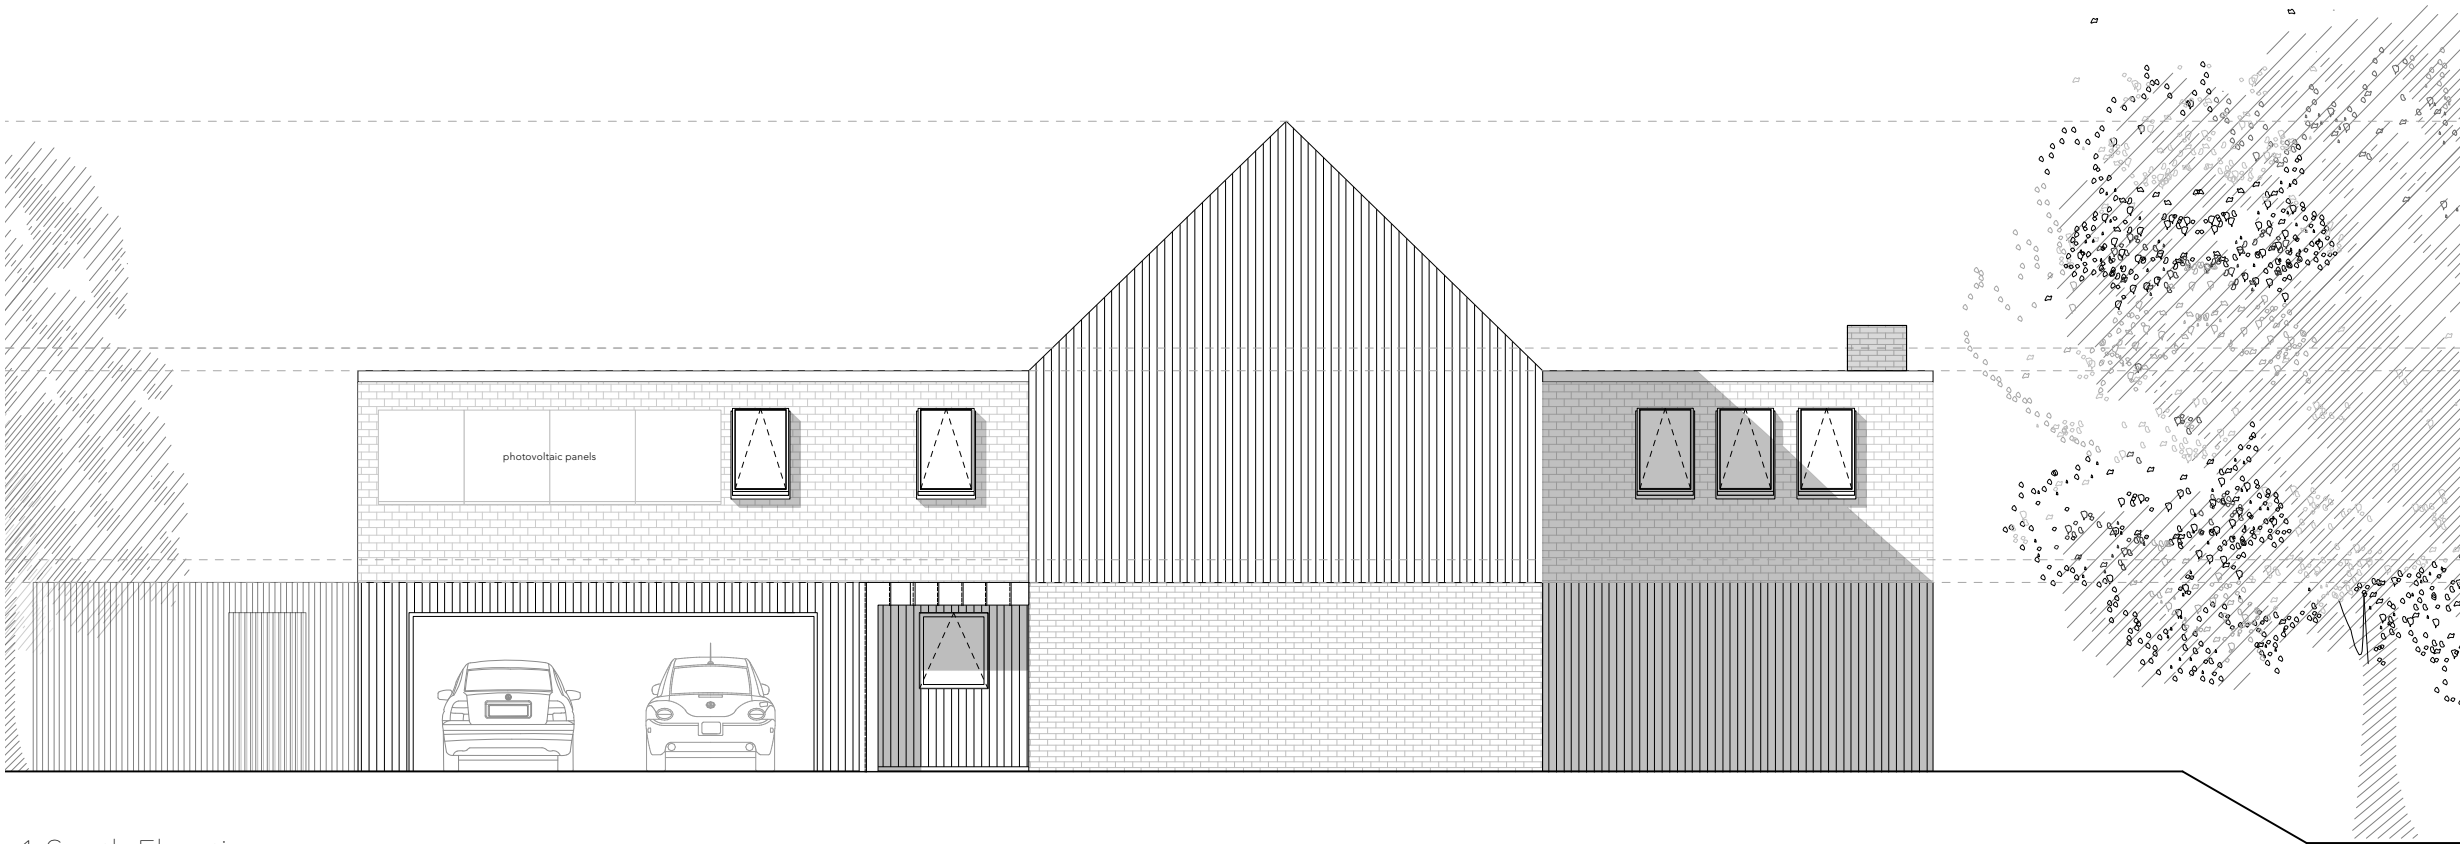

1 South Elevation



2 West Elevation