
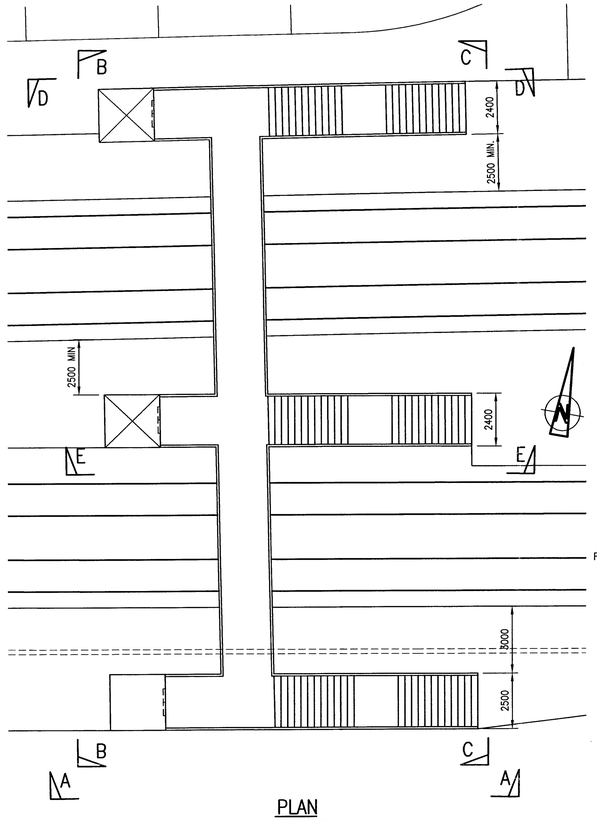



PLAN

SCALE 1 : 125

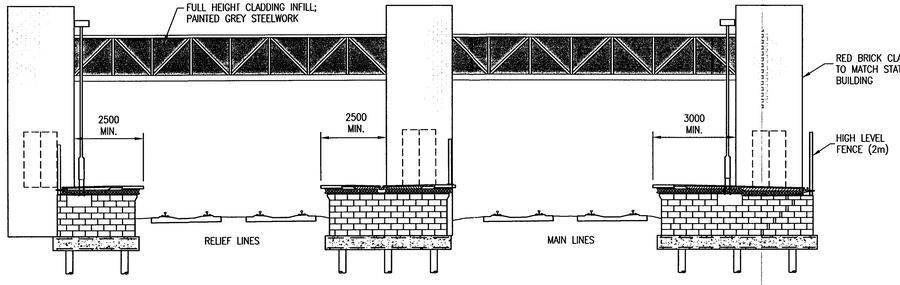


SECTION B–B

SCALE 1 : 100

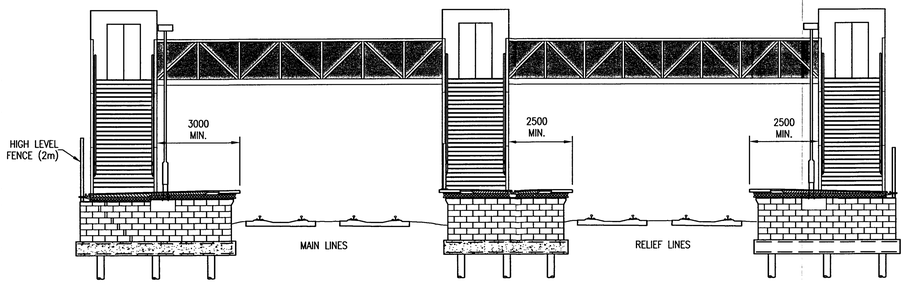


SECTION C–C

SCALE 1 : 100

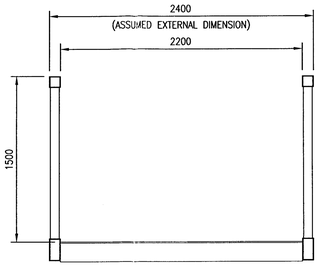

TYPICAL SECTION THROUGH FOOTBRIDGE

SCALE 1:25

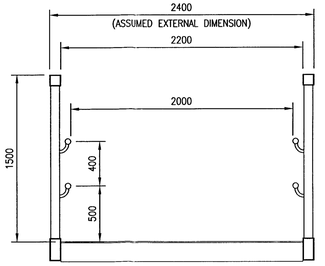


NOTE: HANDRAILS TO BE PROVIDED ON RAMPS ONLY

TYPICAL SECTION THROUGH RAMP


SCALE 1:25

17.MAY 2002 6080

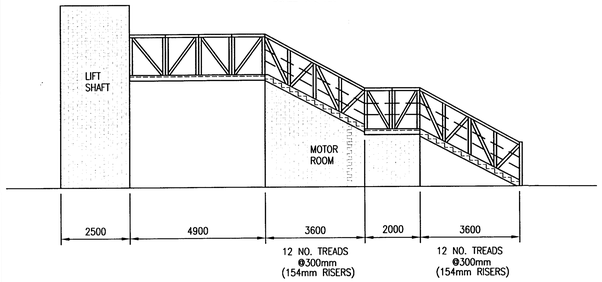


ELEVATION A–A

SCALE 1:100

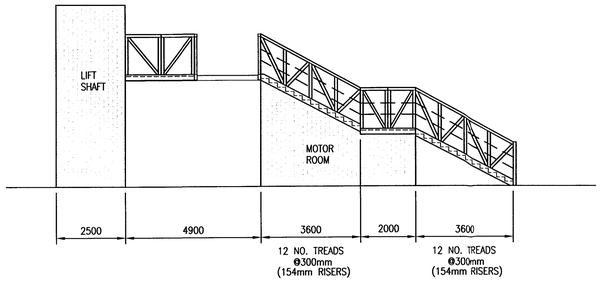


ELEVATION E–E

SCALE 1:100

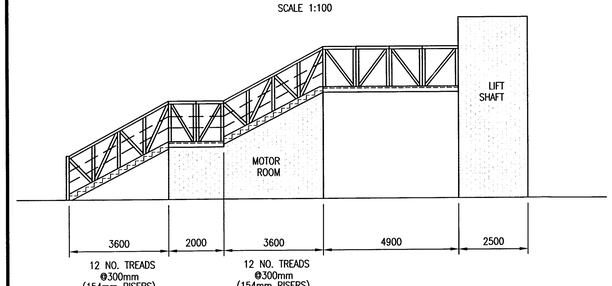

ELEVATION D–D

SCALE 1:100

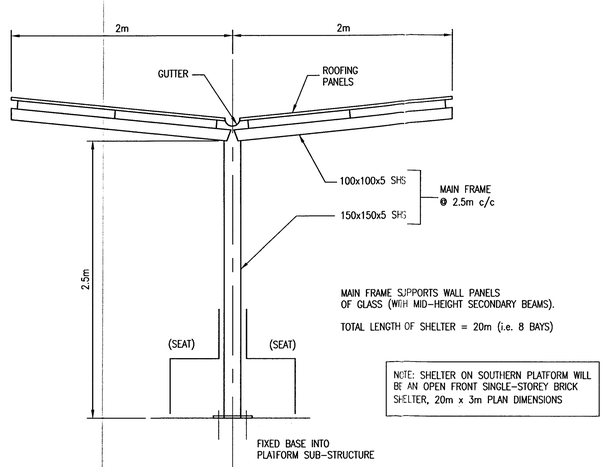

SHELTER ON CENTRAL (ISLAND) PLATFORM

SCALE 1:25

DRAWING No. C99094/101

© Copyright, TONY GEE and PARTNERS 1998

NOTES

1. ALL LEVELS ARE IN METRES UNLESS STATED OTHERWISE.
2. ALL DIMESIONS ARE IN MILLIMETRES UNLESS STATED OTHERWISE.

REV.	BY	CHK'D	APP'D	DATE	DESCRIPTION
B	BJT			25/03/02	ELEVATIONS D, E ADDED
A	JGF			22/7/99	ISSUED FOR PLANNING APPLICATION

CONSULTING ENGINEERS
TONY GEE and PARTNERS
COBHAM SURREY
ASHFORD KENT
HALESOWEN W. MIDLANDS

ON BEHALF OF
RAILTRACK PLC

RAILTRACK GREAT WESTERN PD

THAMES VALLEY PARK
NEW STATION
@ 34m TO 34¼m MLN
OS GRID REF: SU 744739

FOOTBRIDGE
GENERAL ARRANGEMENT

DRG. No. C99094/102 REV. B

DRAWN : JGF DESIGNED : CJY

SCALE : AS SHOWN