

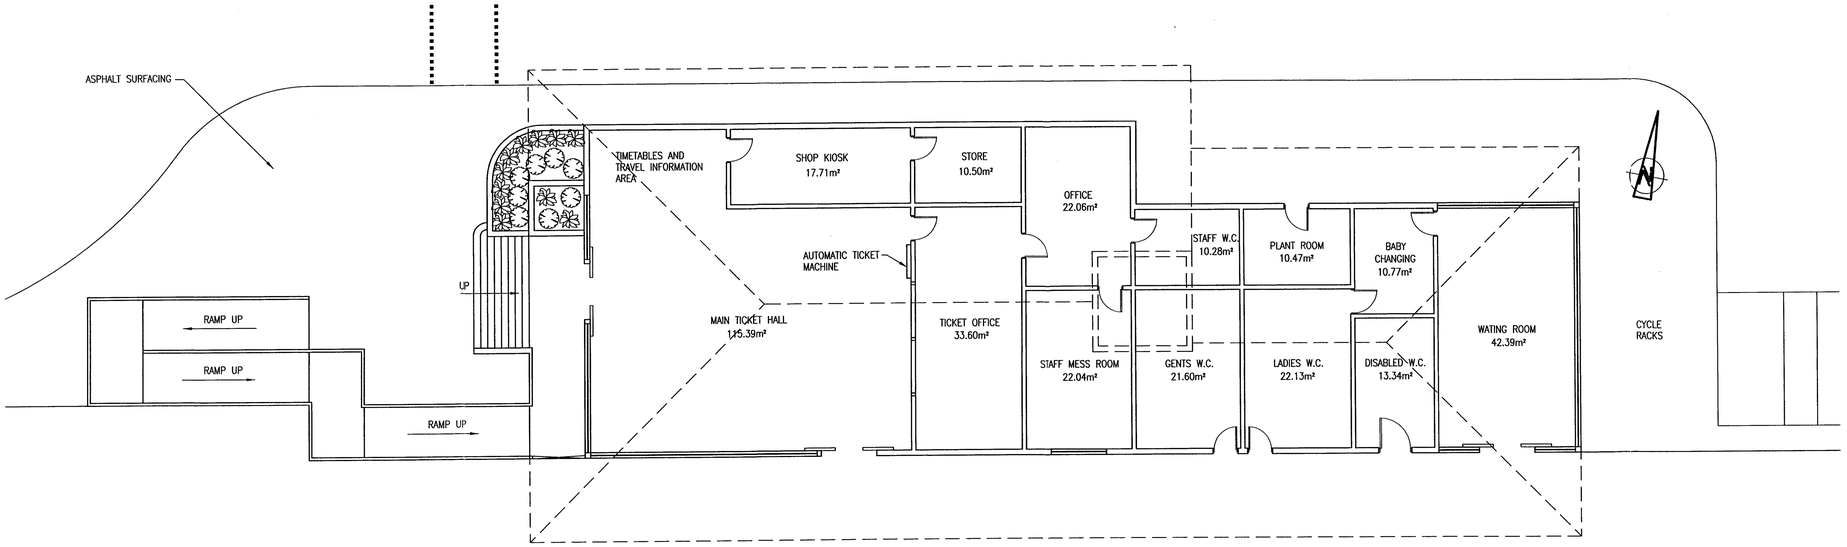


PLAN

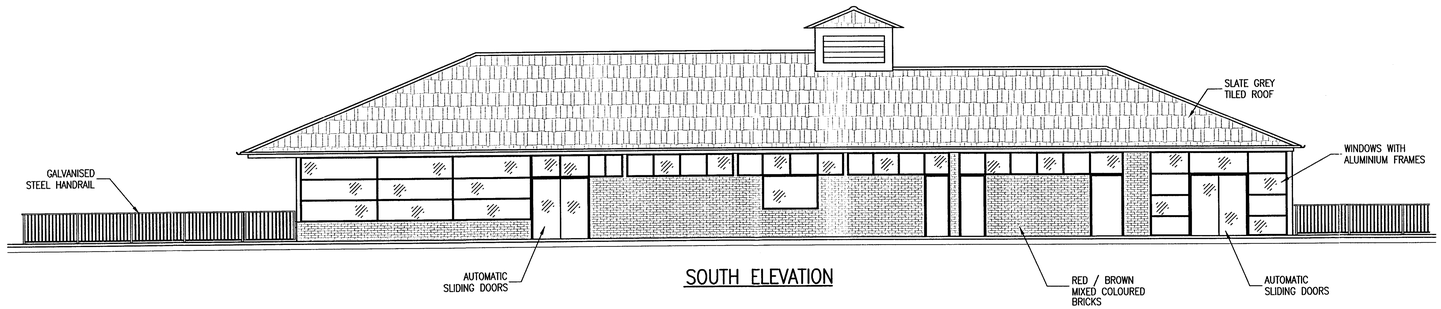

SOUTH ELEVATION

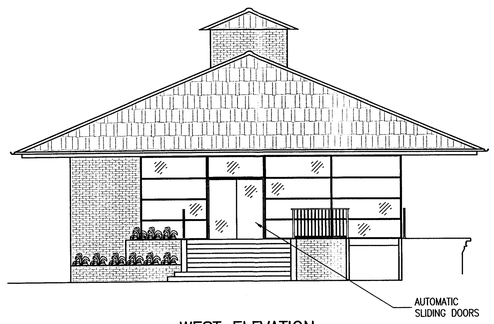

WEST ELEVATION

DRAWING No. C99094/103

© Copyright, TONY GEE and PARTNERS 1998

NOTES

1. ALL LEVELS ARE IN METRES UNLESS STATED OTHERWISE.
2. ALL DIMESIONS ARE IN MILLIMETRES UNLESS STATED OTHERWISE.

BR APPROVAL
17 MAY 2002 6060

REV.	BY	CHK'D	APP'D	DATE	DESCRIPTION
A	JGF			22/7/98	ISSUED FOR PLANNING APPLICATION

CONSULTING ENGINEERS
TONY GEE and PARTNERS
COBHAM SURREY
ASHFORD KENT
HALESOWEN W. MIDLANDS

ON BEHALF OF
RAILTRACK PLC

RAILTRACK GREAT WESTERN PD

THAMES VALLEY PARK
NEW STATION
@ 34m TO 34¼m MLN
OS GRID REF: SU 744739

STATION BUILDING
GENERAL ARRANGEMENT

DRG. No. C99094/103 REV. A

DRAWN : JGF DESIGNED : CJY

SCALE : 1 : 100