
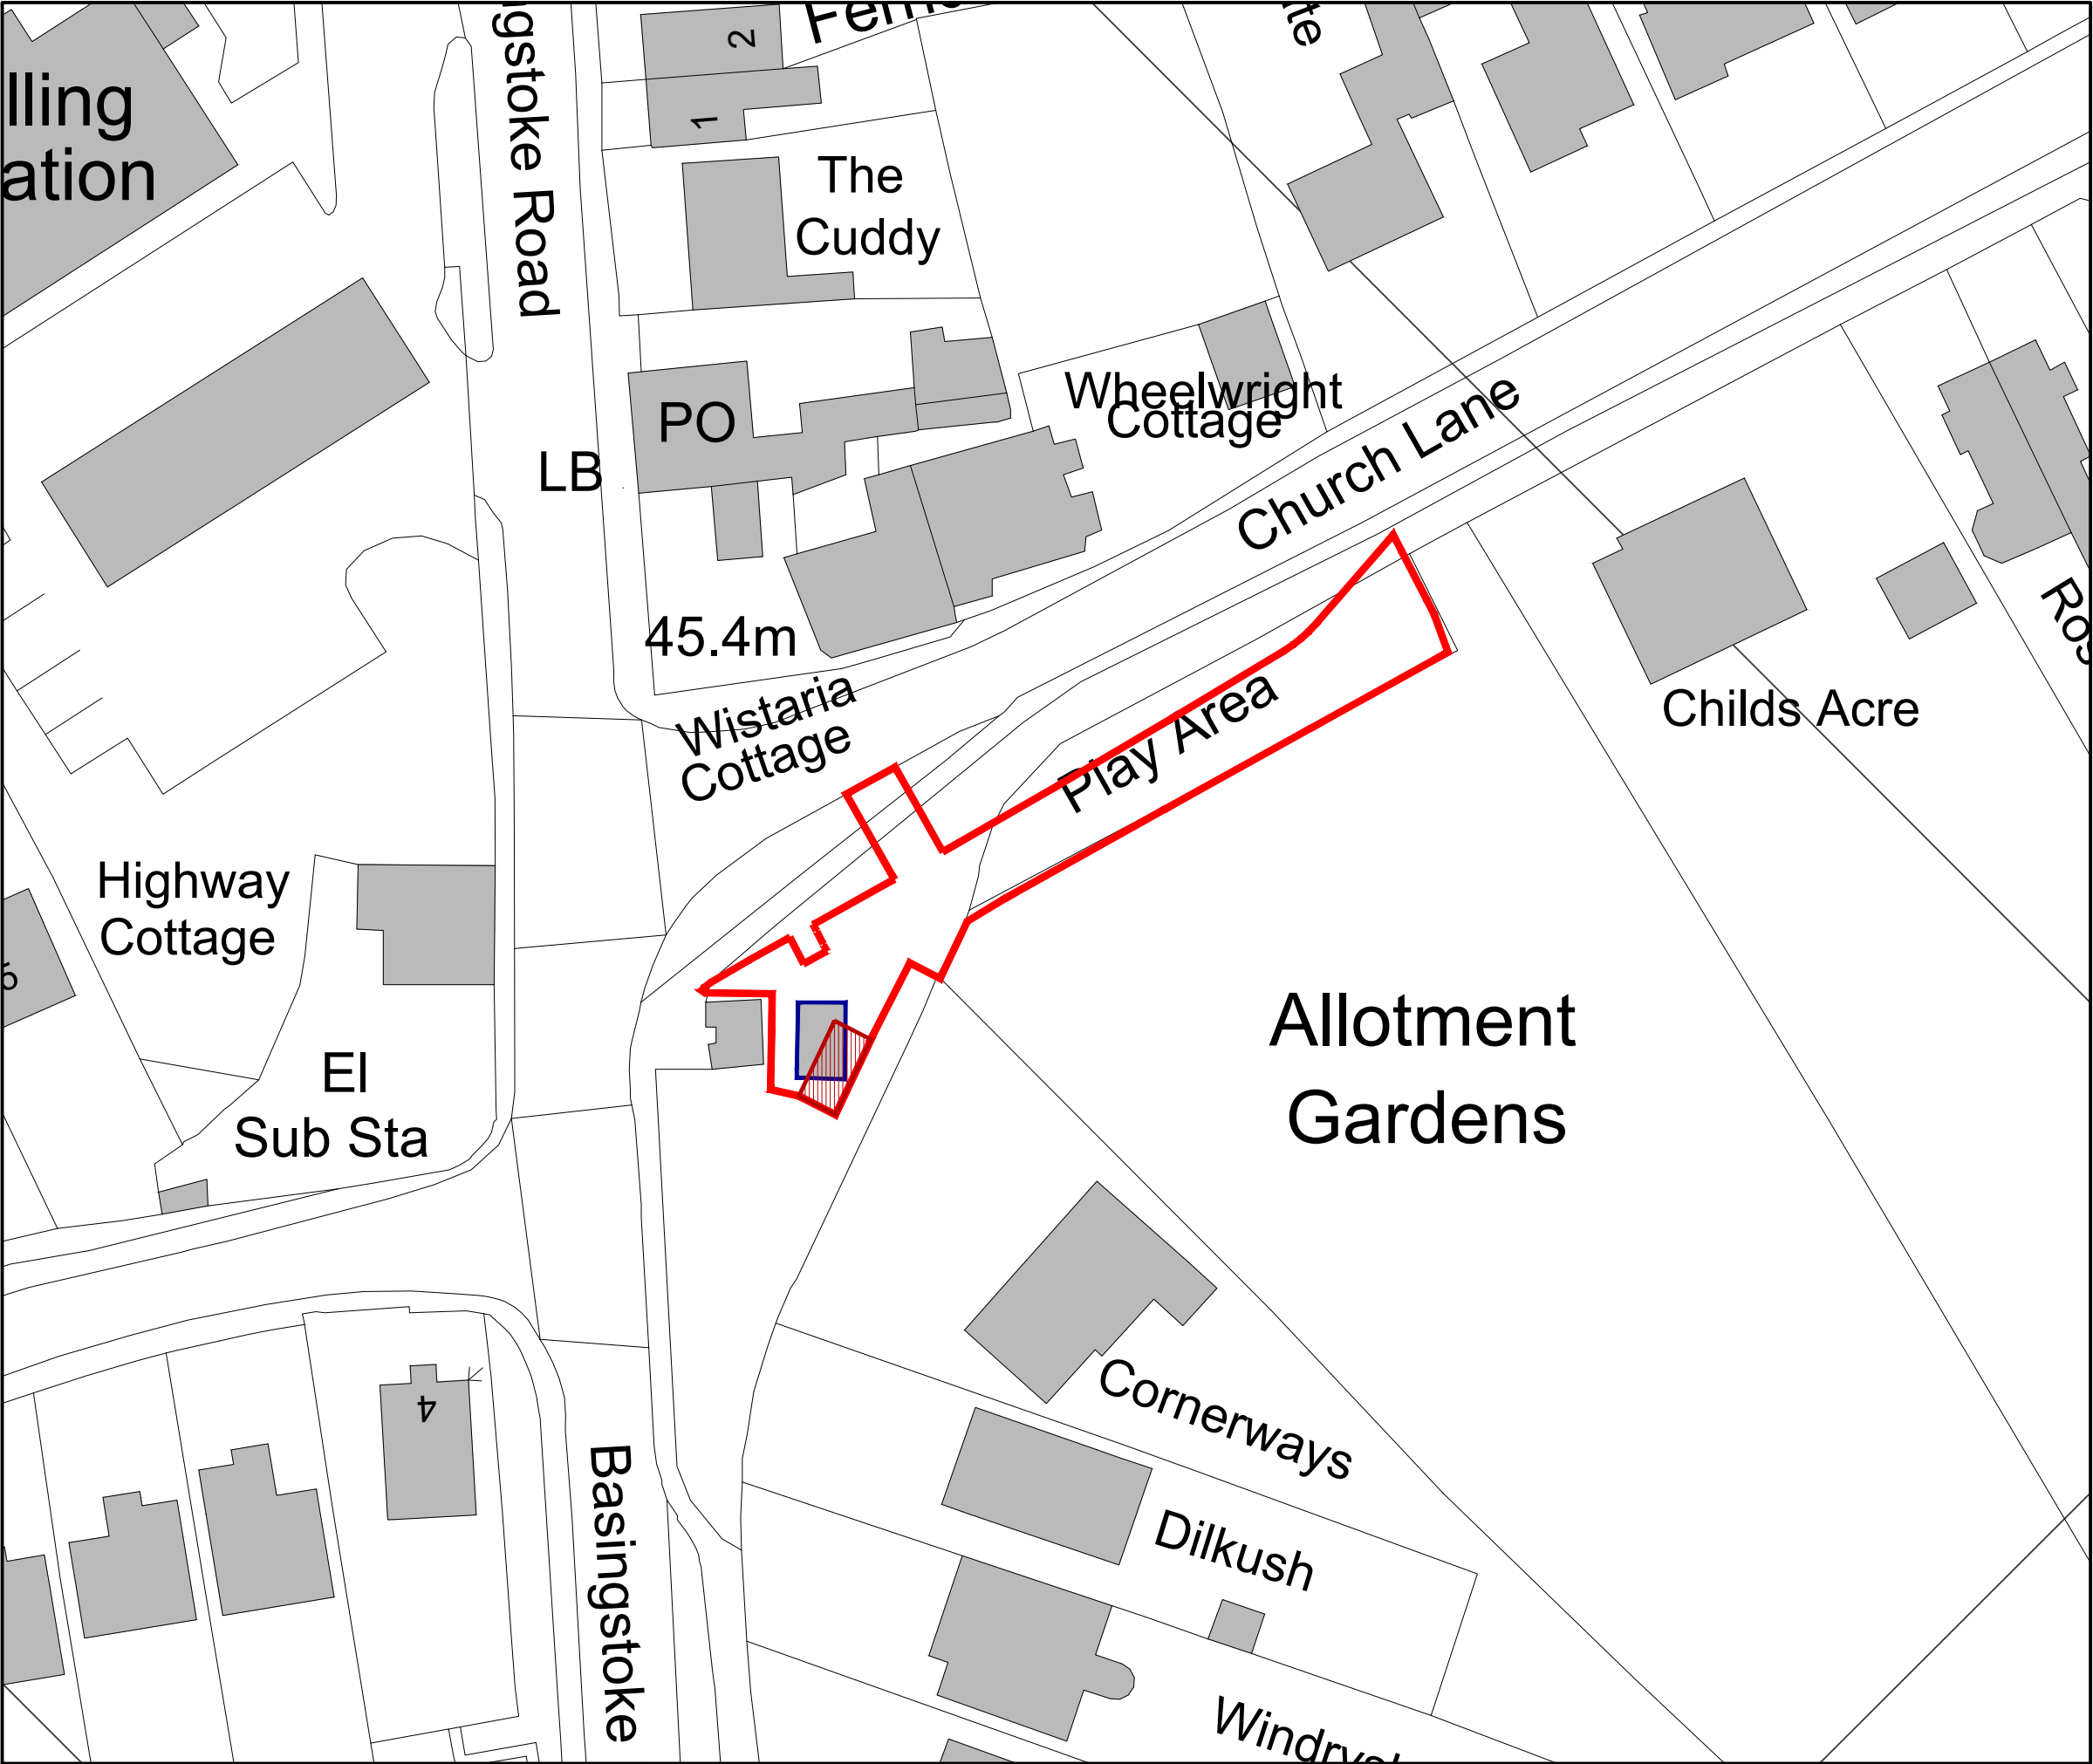
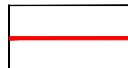


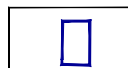

The scaling of this drawing cannot be assured

Revision	Date	Drm	Ckd
A	24.03.21	J.W.	N.S.

-  Application Site
-  Garage to be Demolished
-  Proposed New Garage

Project
**SHINFIELD - SPENCERS WOOD
- THREE MILE CROSS**

Drawing Title
**GARAGE APPLICATION
- SITE BOUNDARY PLAN**

Date
25.02.21

Scale
1:500@A3

Drawn by
S.M.

Check by
N.S.

Project No
13445

Drawing No
07-1

Revision
A

0 5 10 15 20 25m

**BARTON
WILLMORE**

Town Planning • Master Planning & Urban Design • Architecture •
Landscape Planning & Design • Infrastructure & Environmental
Planning • Heritage • Graphic Communication •
Communications & Engagement • Development Economics

bartonwillmore.co.uk

Offices at Birmingham Bristol Cambridge Cardiff Ebbw Vale Edinburgh
Glasgow Leeds London Manchester Newcastle Reading Southampton