




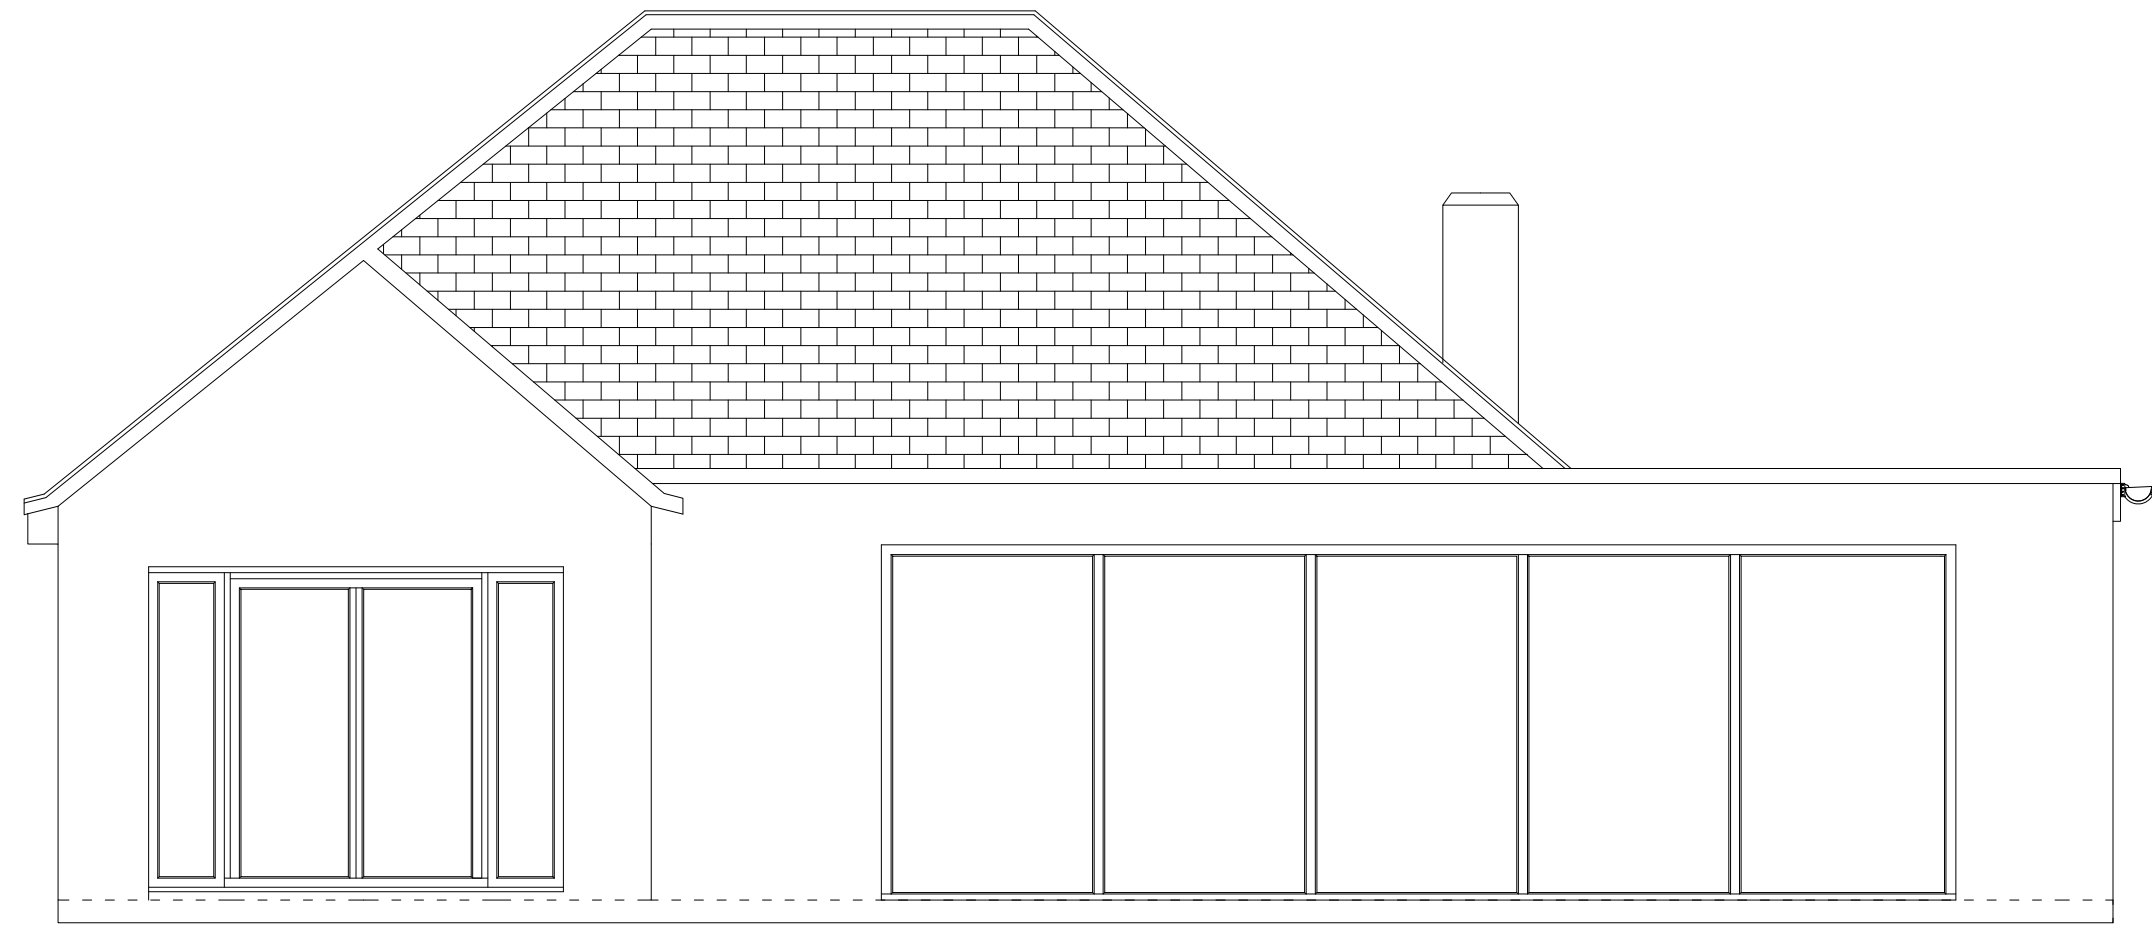


01 PROPOSED
NORTH

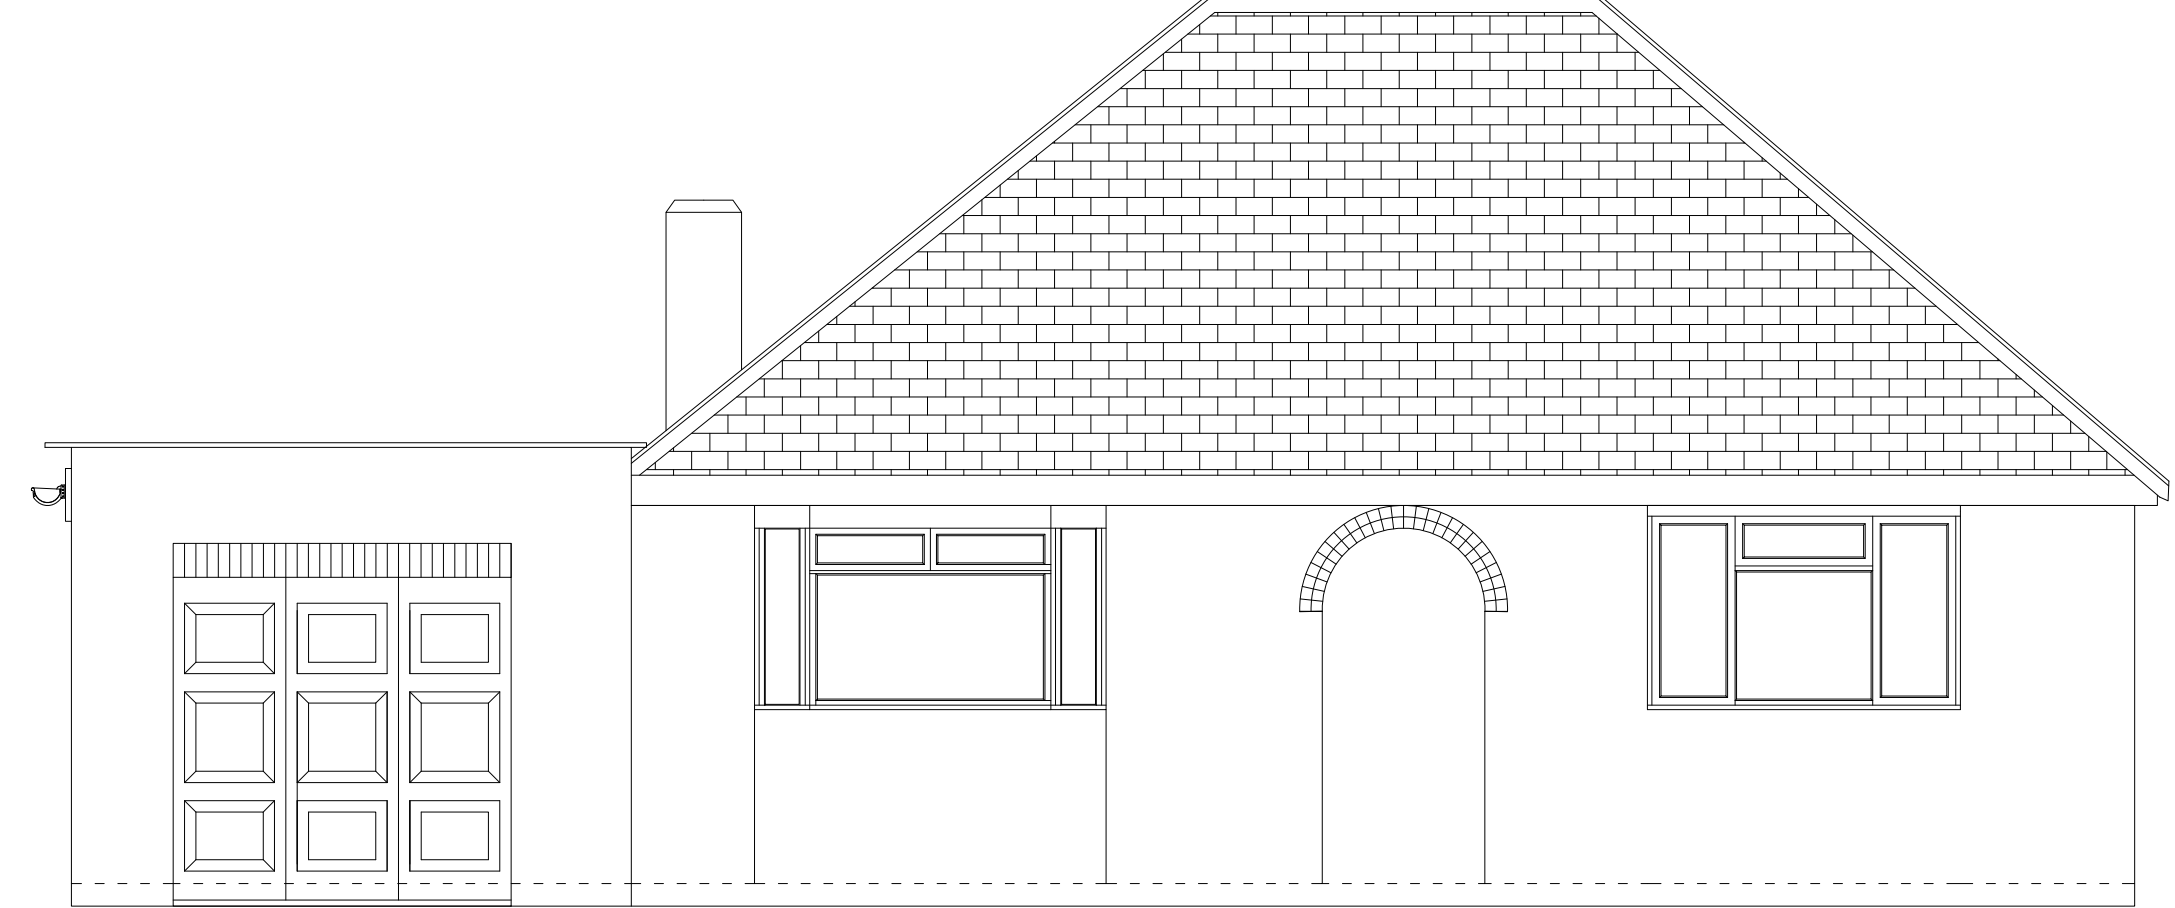

02 PROPOSED
SOUTH

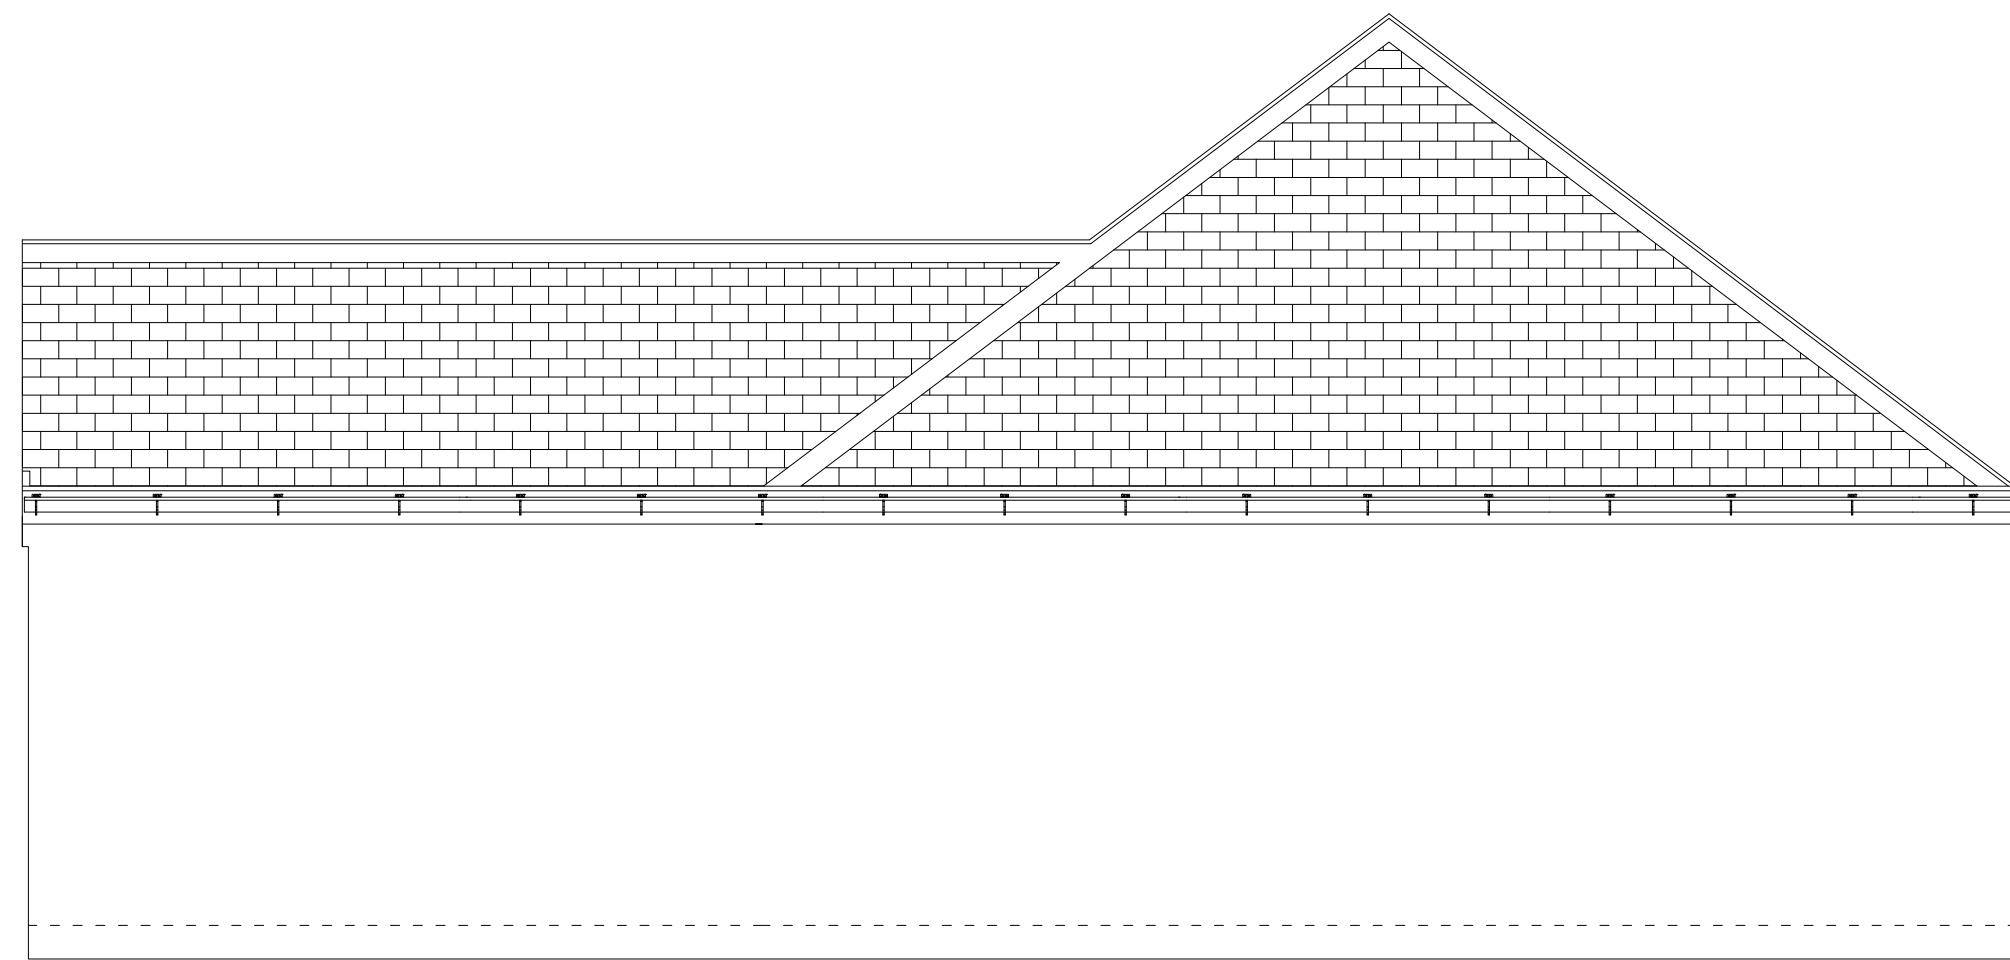

03 PROPOSED
WEST

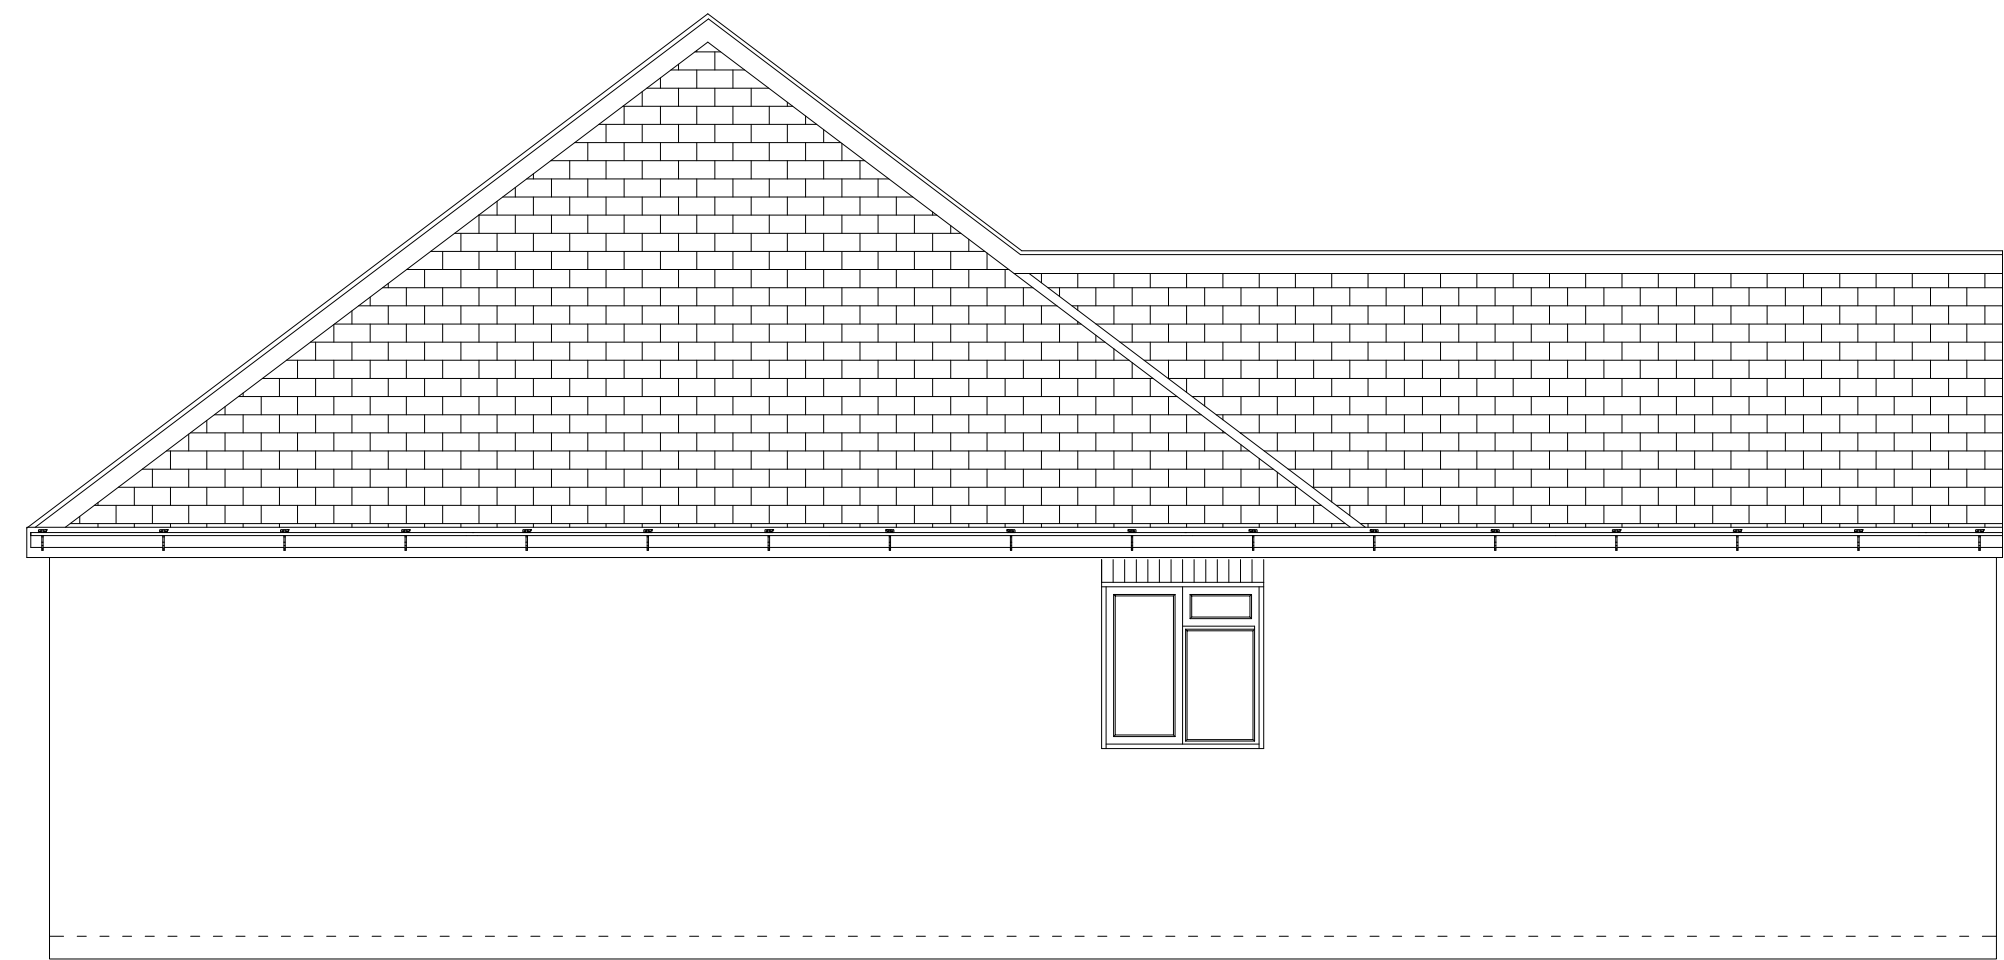

03 PROPOSED
EAST

SCALE: 1:50 @ A1

PROJECT 55 EVENDONS LANE
WOKINGHAM
RG41 4AD

DRAWING PROPOSED ELEVATIONS (DRAFT)

DRAWING No: ACTUAL

REV:

DRAWN BY:
JT

