

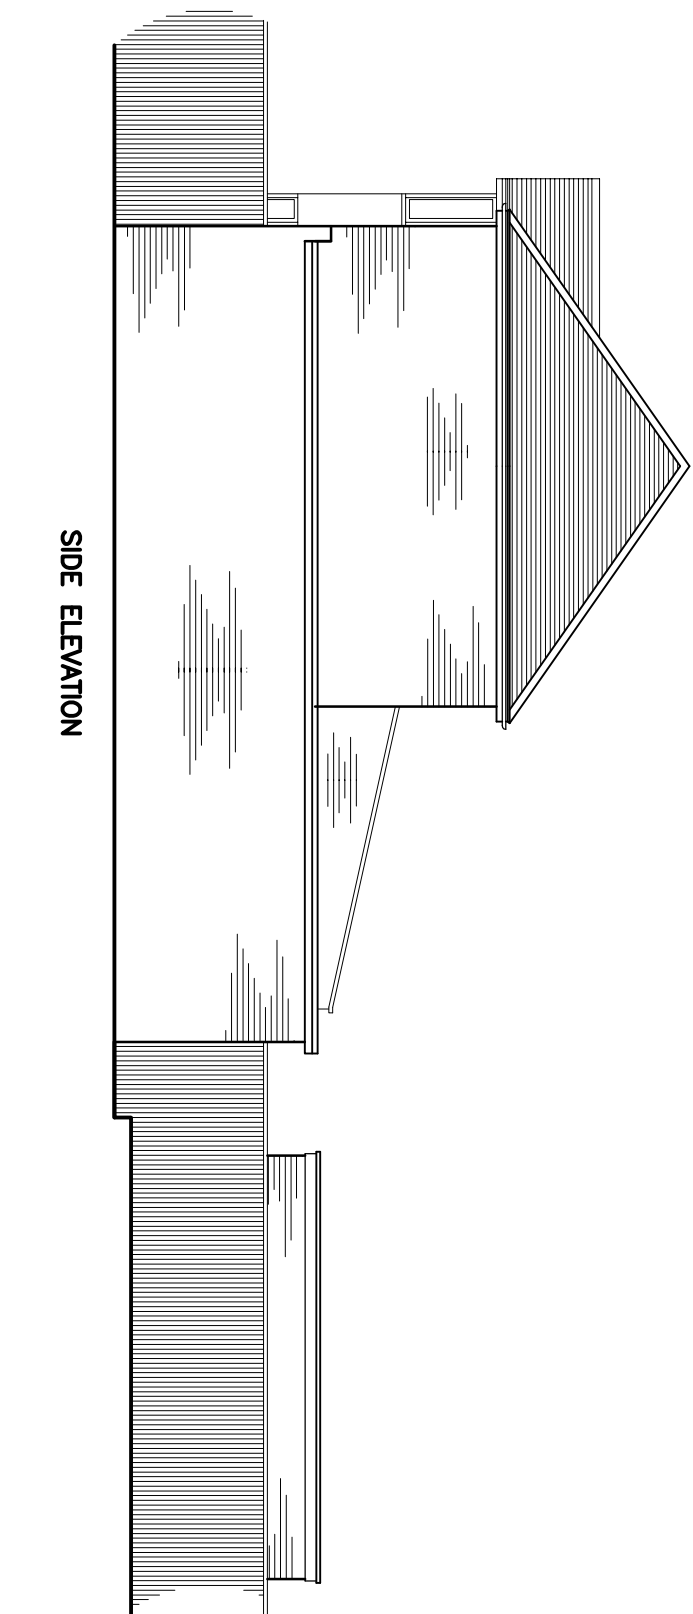
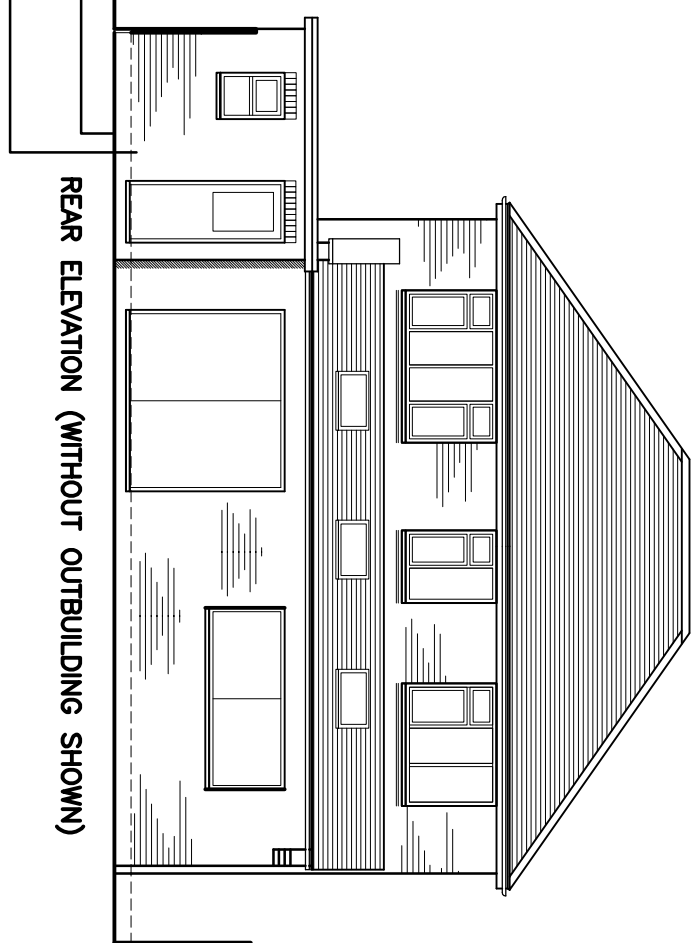
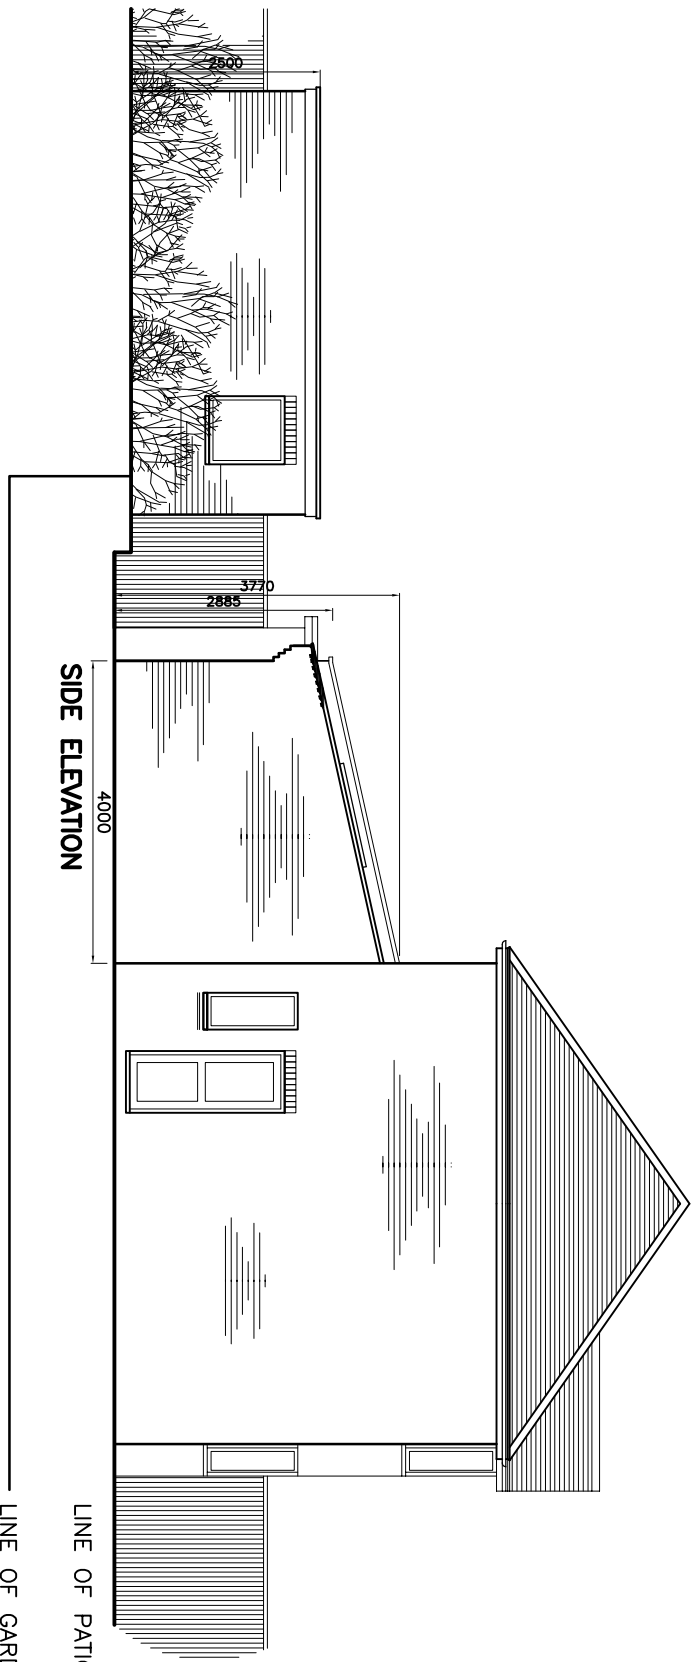
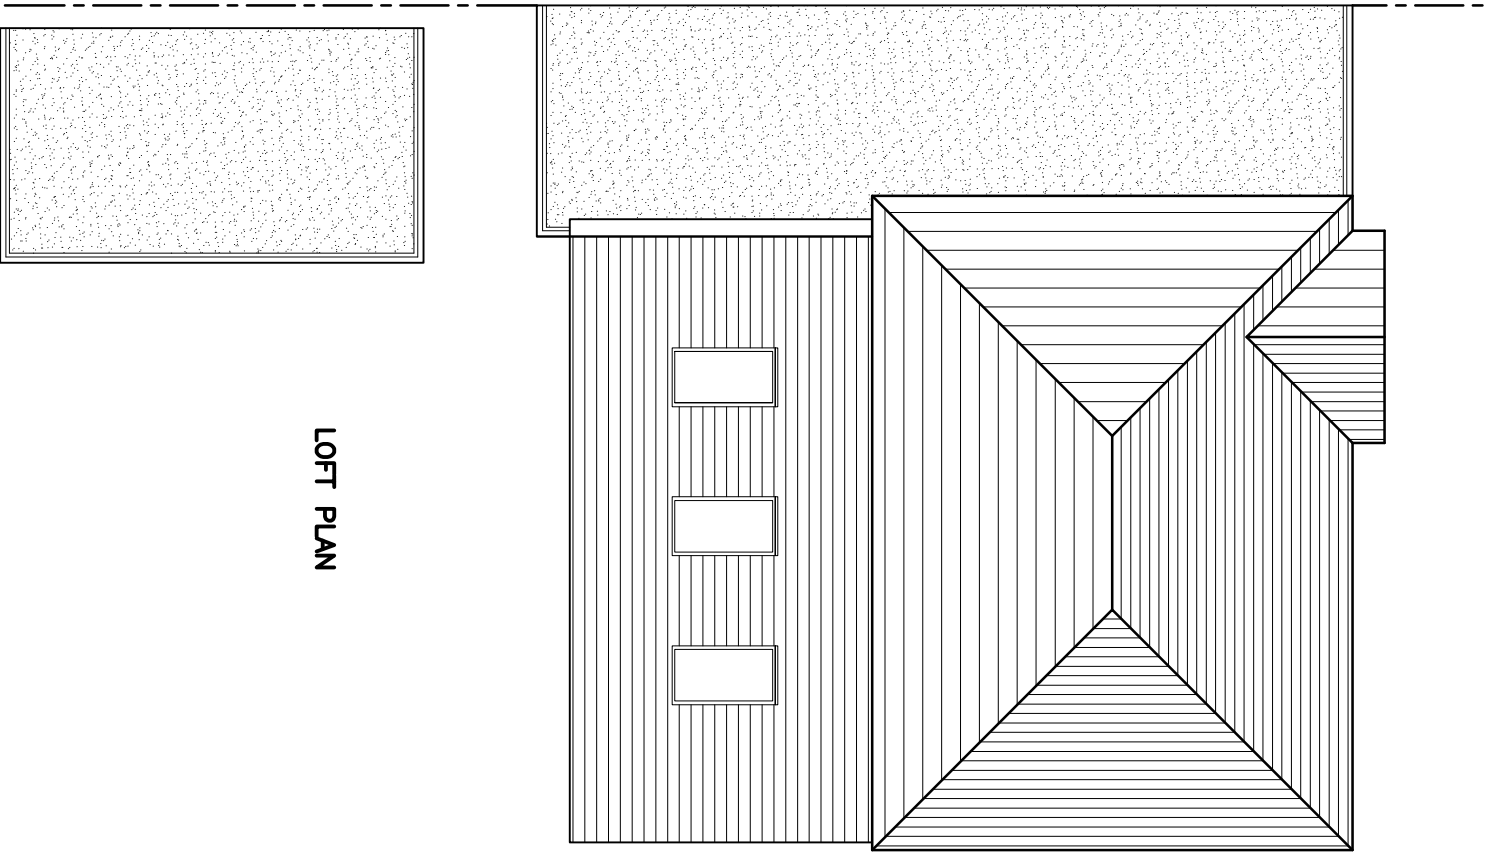
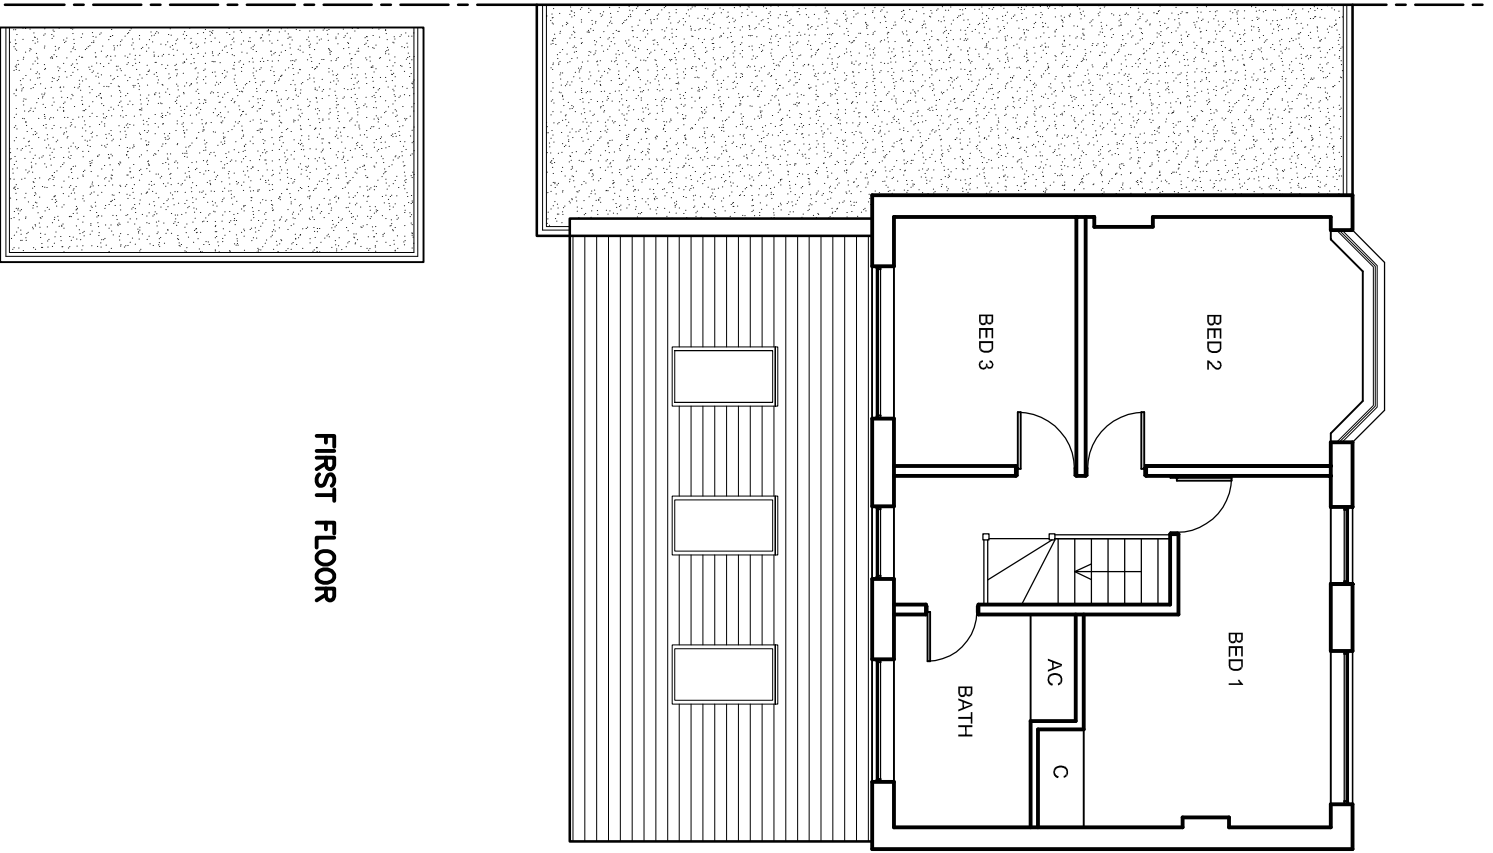
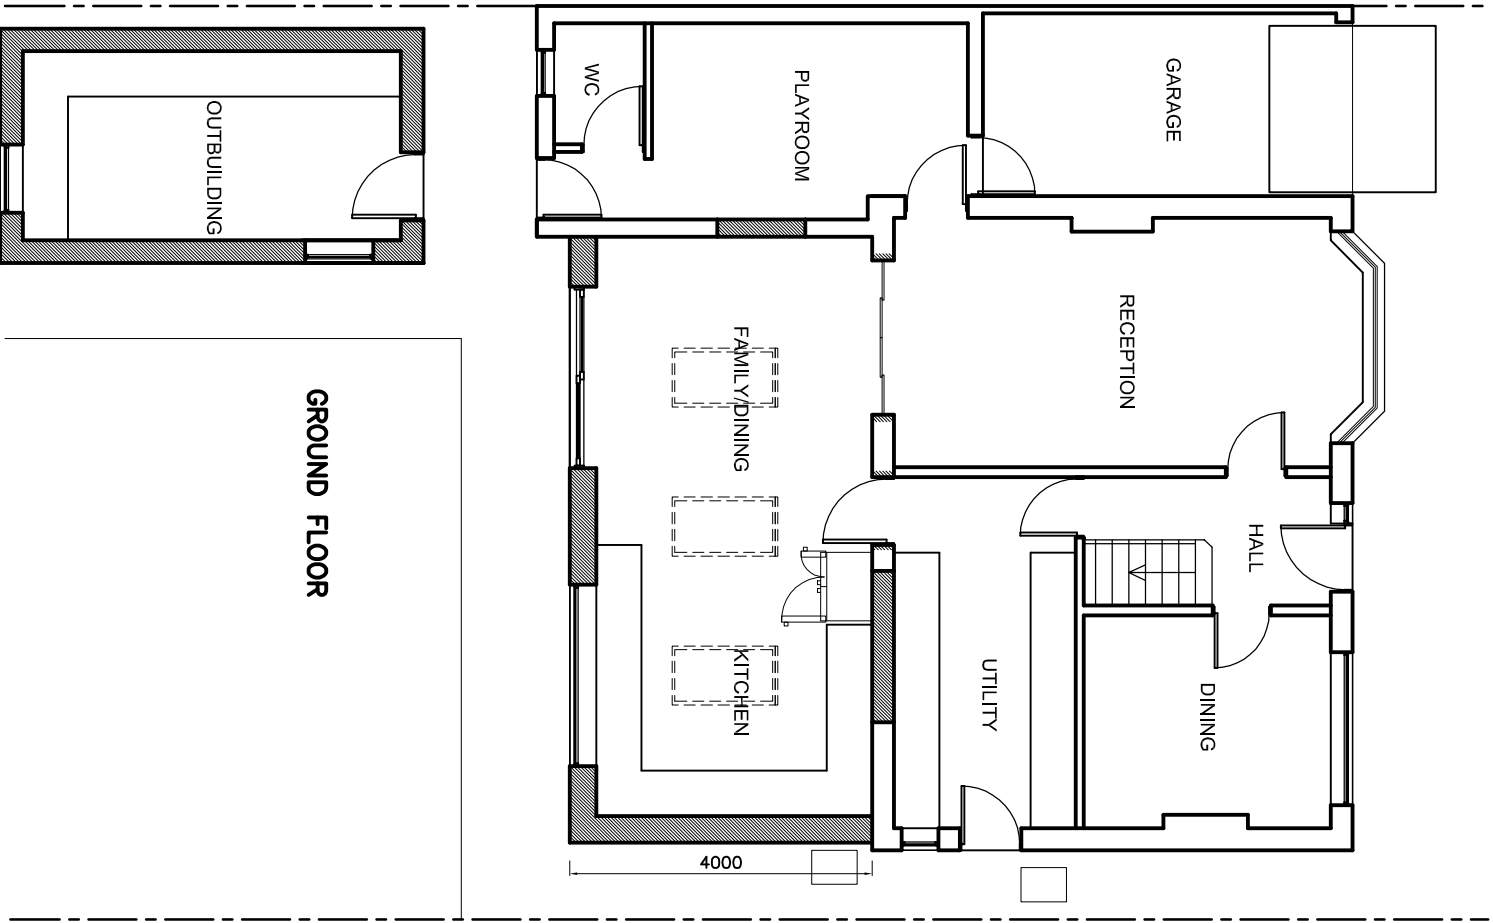
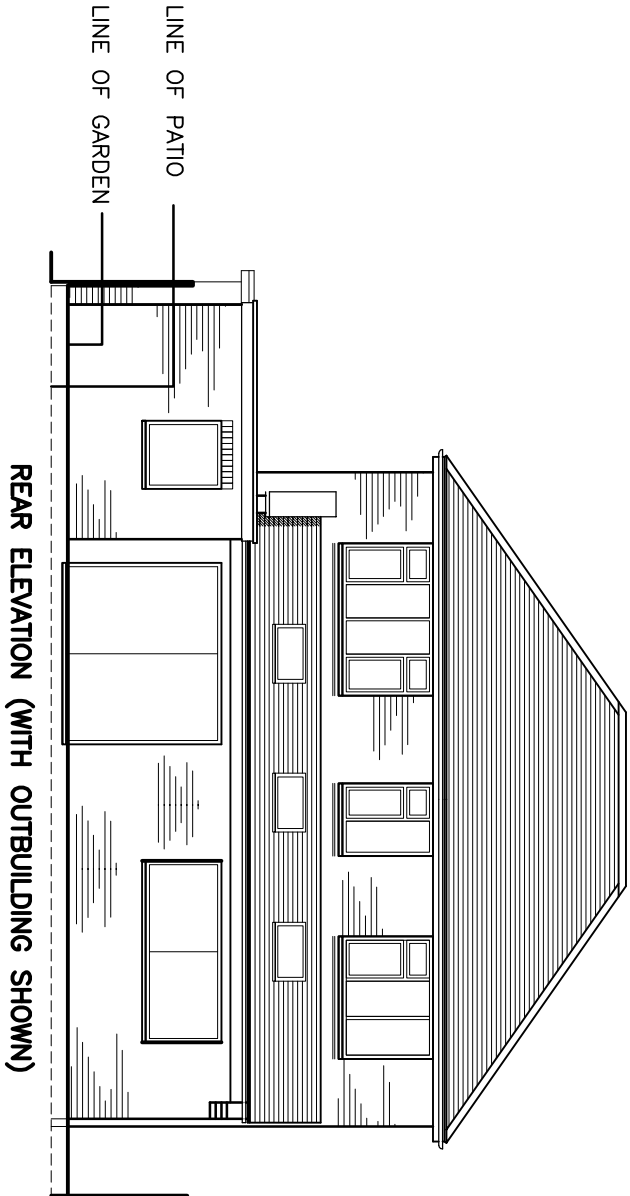


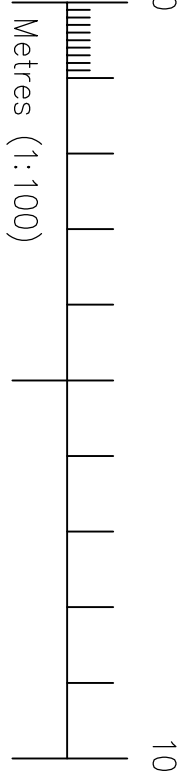

MATERIALS USED IN EXTERIOR WORK TO BE SIMILAR IN APPEARANCE TO THOSE OF THE EXISTING HOUSE

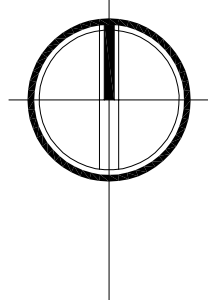

REV A – PARAPET WALL SET BACK IN LINE WITH EXTENSION – 23.25

PROJECT TITLE		50, RANCES LANE, WOKINGHAM,	
DRAWING TITLE		BERKSHIRE ROAD 2LH	
CLIENT		PROPOSED PLANS & ELEVATIONS	
		MR & MRS JOHN WALKER	
drawn	.	scale	100
date	APRIL 2025	drawing no.	9620/PL02a

bourne
architectural design services

m 07444 040170 e info@bourne9.co.uk w www.bourne9.co.uk