


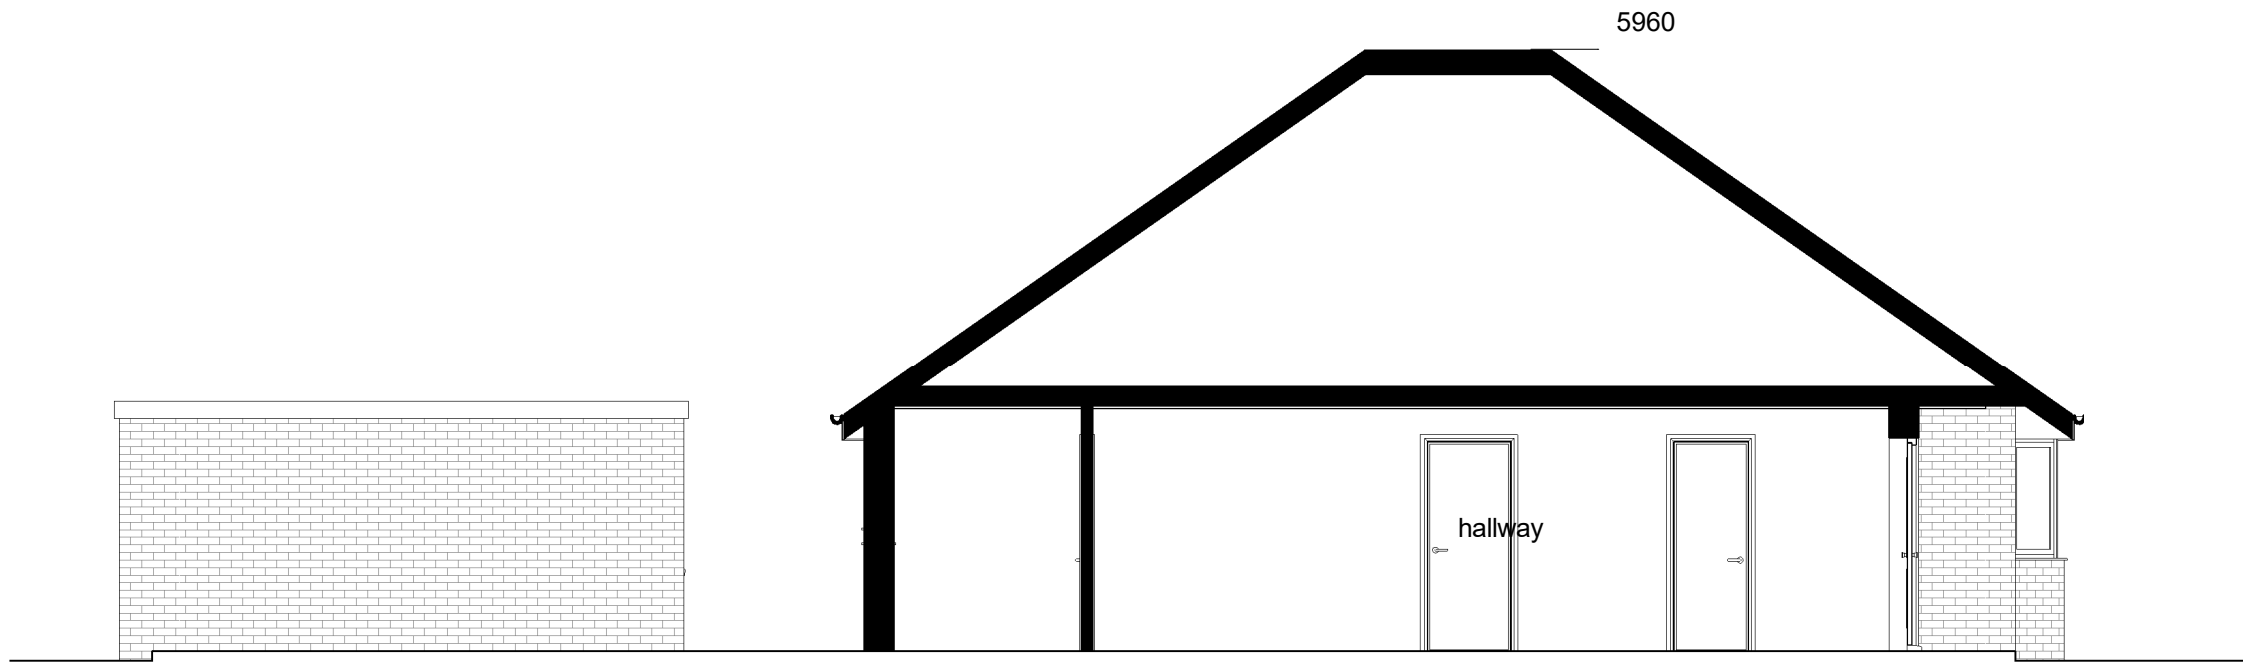

SECTION - EXISTING A-A

1 : 75

SCALE: 1/100  
0  
2500  
5000

|                                                                                    |   |                                                         |                                                                    |                                                             |                                         |
|------------------------------------------------------------------------------------|---|---------------------------------------------------------|--------------------------------------------------------------------|-------------------------------------------------------------|-----------------------------------------|
|  | <p>GENERAL NOTES</p> <p>All drawings and written material appearing here, constitute original and unpublished work of the Architect and may not be duplicated, used or disclosed without written consent of the Architect.</p> <p>Notes and material designations are typical for similar conditions unless otherwise indicated.</p> <p>All rights reserved.</p> <p>* Denotes dimension to be verified on site with client and Architect.</p> | <p>CLIENT</p> <p><b>MR MELITA</b></p>                   | <p>PROJECT NAME</p> <p><b>SIDE, REAR AND FIRST EXTENSION</b></p>   | <p>SCALE</p> <p><b>1 : 75</b></p>                           | <p>REV DATE</p> <p><b>2024-1115</b></p> |
|                                                                                    |   | <p>PROJECT ADDRESS</p> <p><b>43, NINE MILE RIDE</b></p> | <p>DRAWING NAME</p> <p><b>SECTIONS - EXISTING LONG SECTION</b></p> | <p>DRAWING NUMBER</p> <p><b>036-508-XX-XX-DR-A-3001</b></p> | <p>REVISION</p> <p><b>P2</b></p>        |