


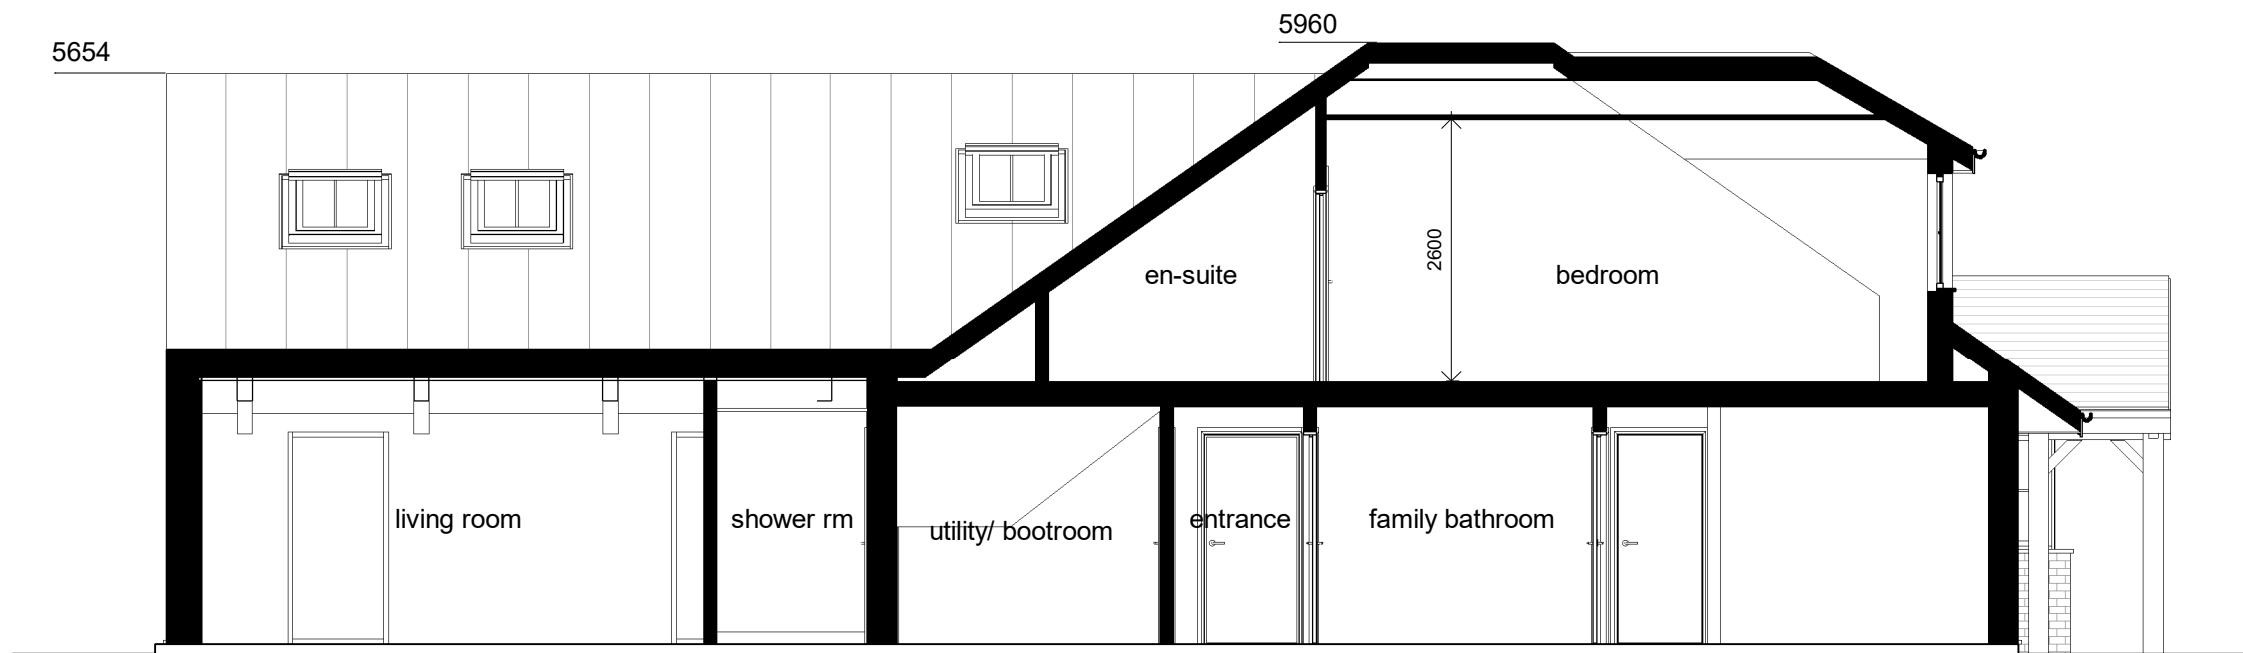

SECTION - PROPOSED A-A

1 : 75

SCALE: 1/100
0
2500
5000

	GENERAL NOTES All drawings and written material appearing here, constitute original and unpublished work of the Architect and may not be duplicated, used or disclosed without written consent of the Architect. Notes and material designations are typical for similar conditions unless otherwise indicated. All rights reserved. * Denotes dimension to be verified on site with client and Architect.	CLIENT MR MELITA	PROJECT NAME SIDE, REAR AND FIRST EXTENSION	SCALE 1 : 75	REV DATE 2024-1115
		PROJECT ADDRESS 43, NINE MILE RIDE	DRAWING NAME SECTIONS - PROPOSED LONG SECTION	DRAWING NUMBER 036-508-XX-XX-DR-A-3002	REVISION P2