

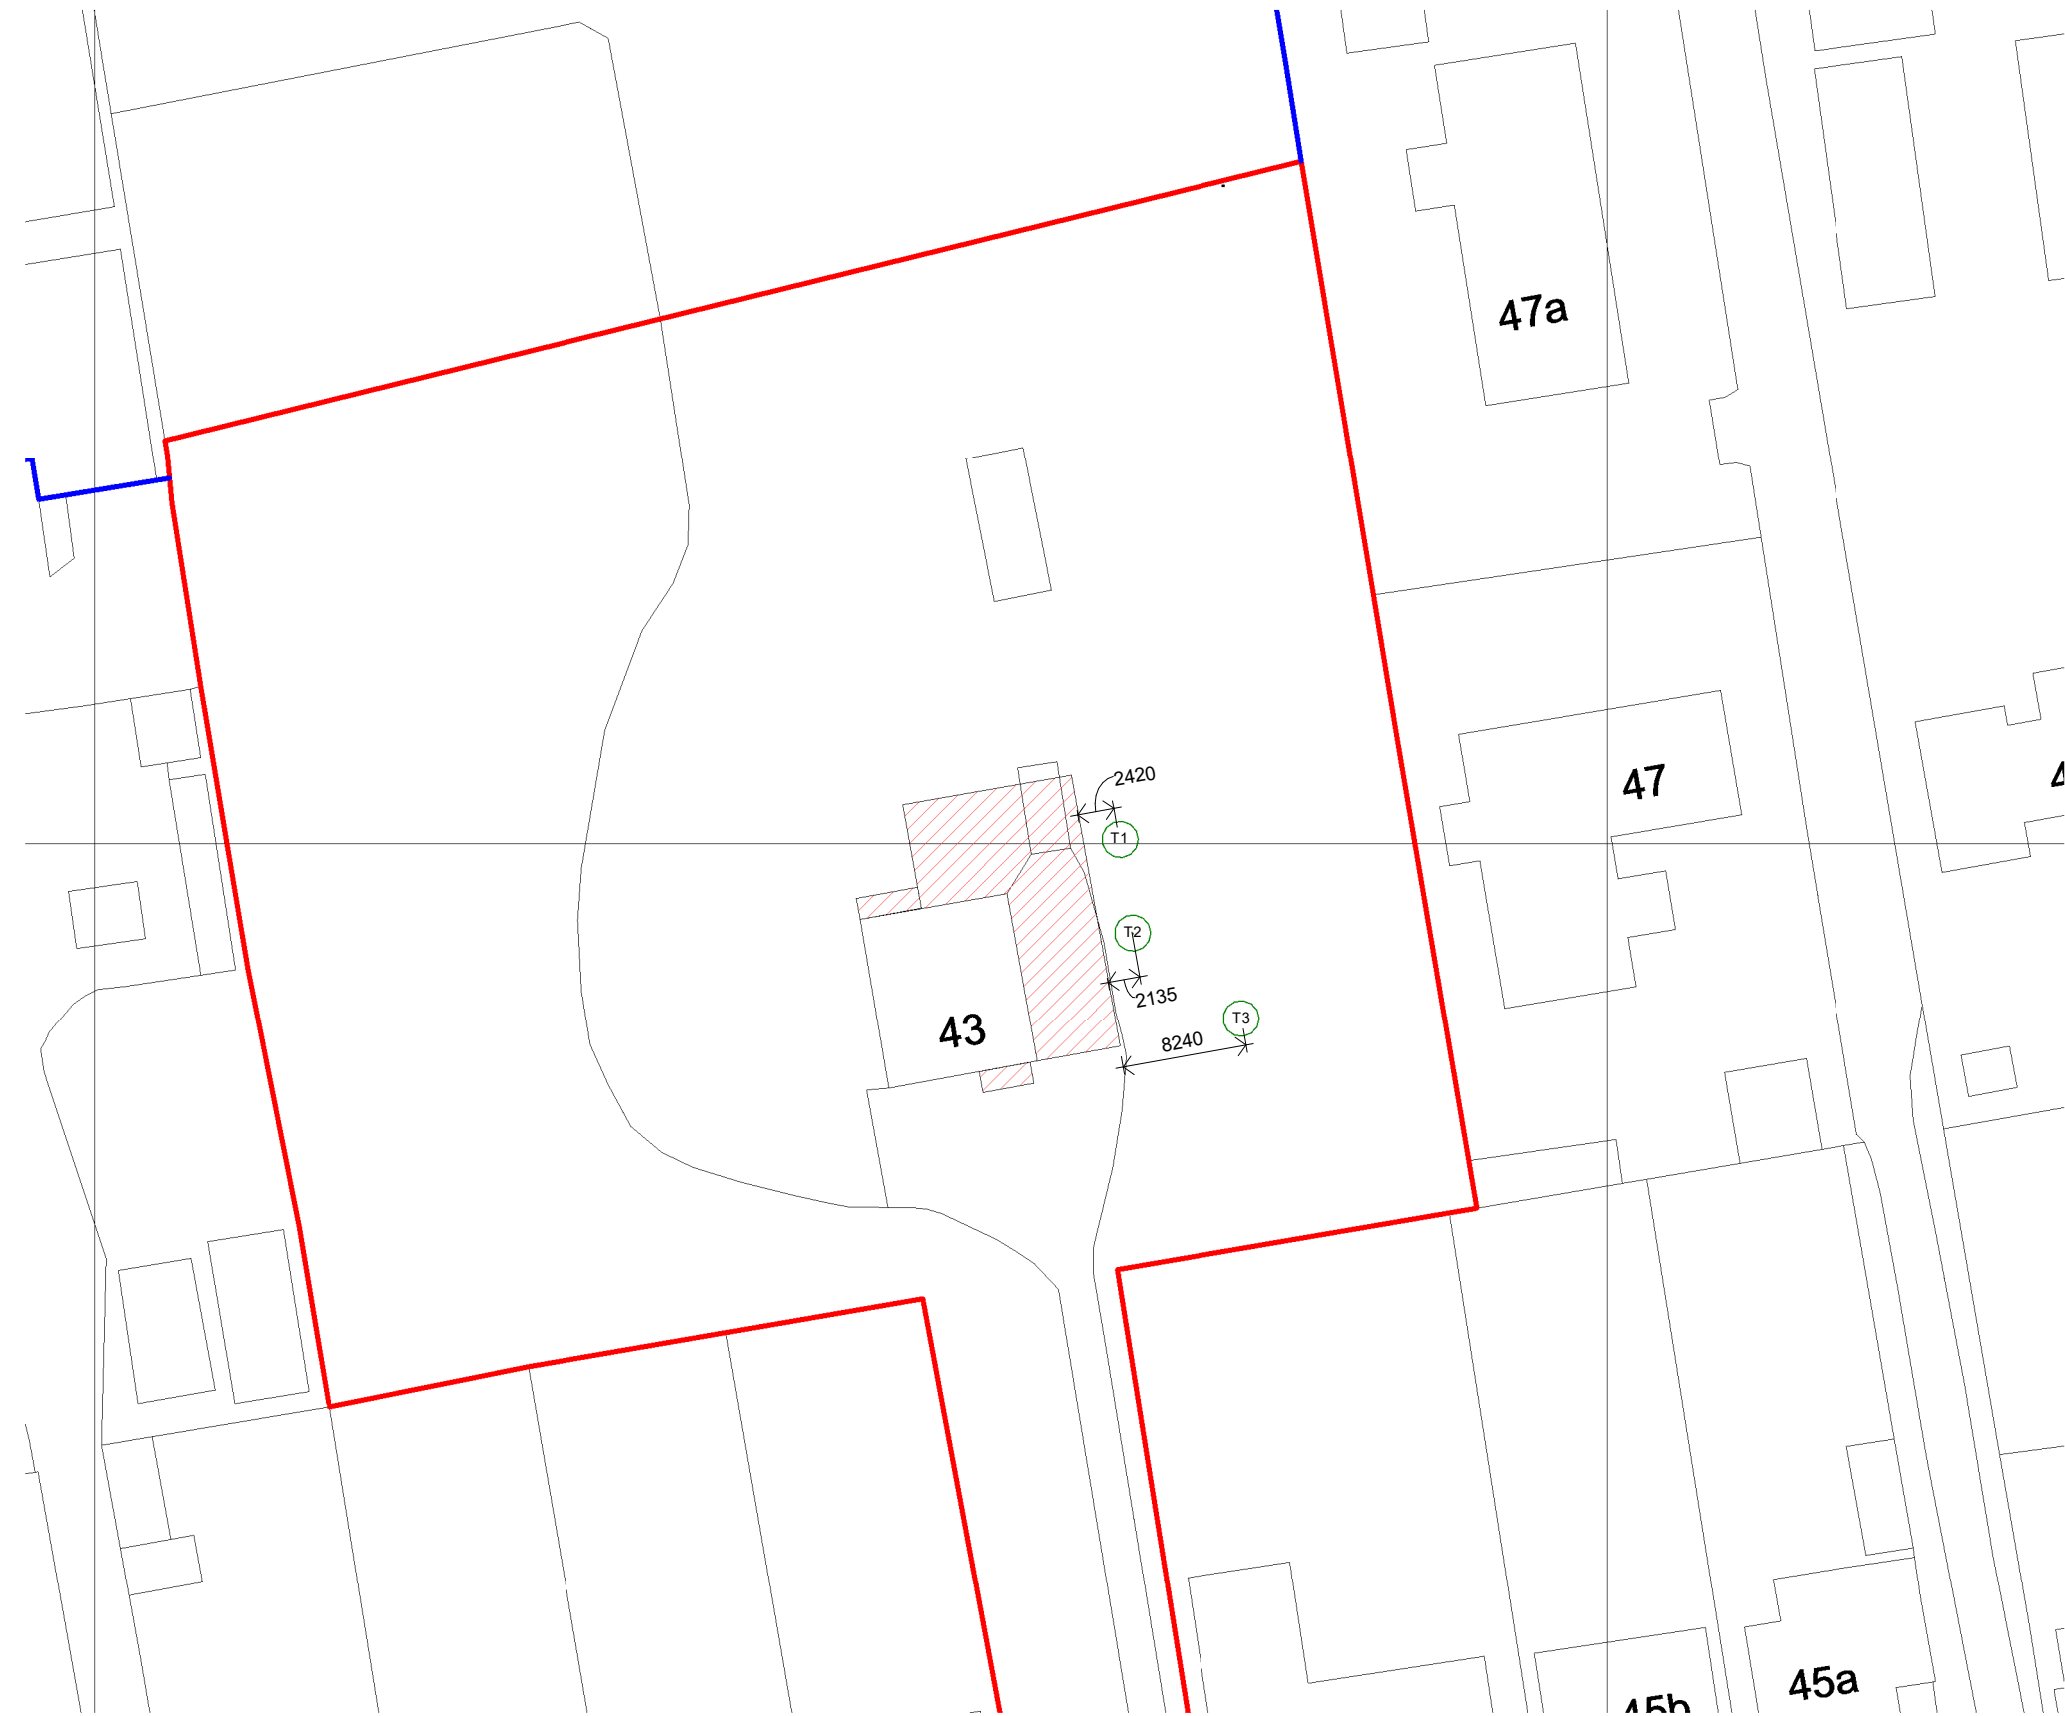


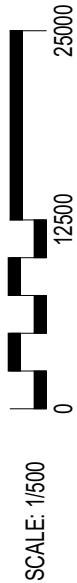

SITE - BLOCK PLAN

1 : 500

- SITE BOUNDARY
- OWNERSHIP BOUNDARY
- PROPOSED DEVELOPMENT
- T1 TPO

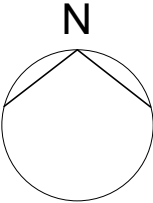

	GENERAL NOTES All drawings and written material appearing here, constitute original and unpublished work of the Architect and may not be duplicated, used or disclosed without written consent of the Architect. Notes and material designations are typical for similar conditions unless otherwise indicated. All rights reserved. * Denotes dimension to be verified on site with client and Architect.	CLIENT MR MELITA	PROJECT NAME SIDE, REAR AND FIRST EXTENSION	SCALE As indicated	REV DATE 2024-1101
		PROJECT ADDRESS 43, NINE MILE RIDE	DRAWING NAME SITE - PROPOSED BLOCK PLAN	DRAWING NUMBER 036-508-XX-XX-DR-A-0003	REVISION P1