
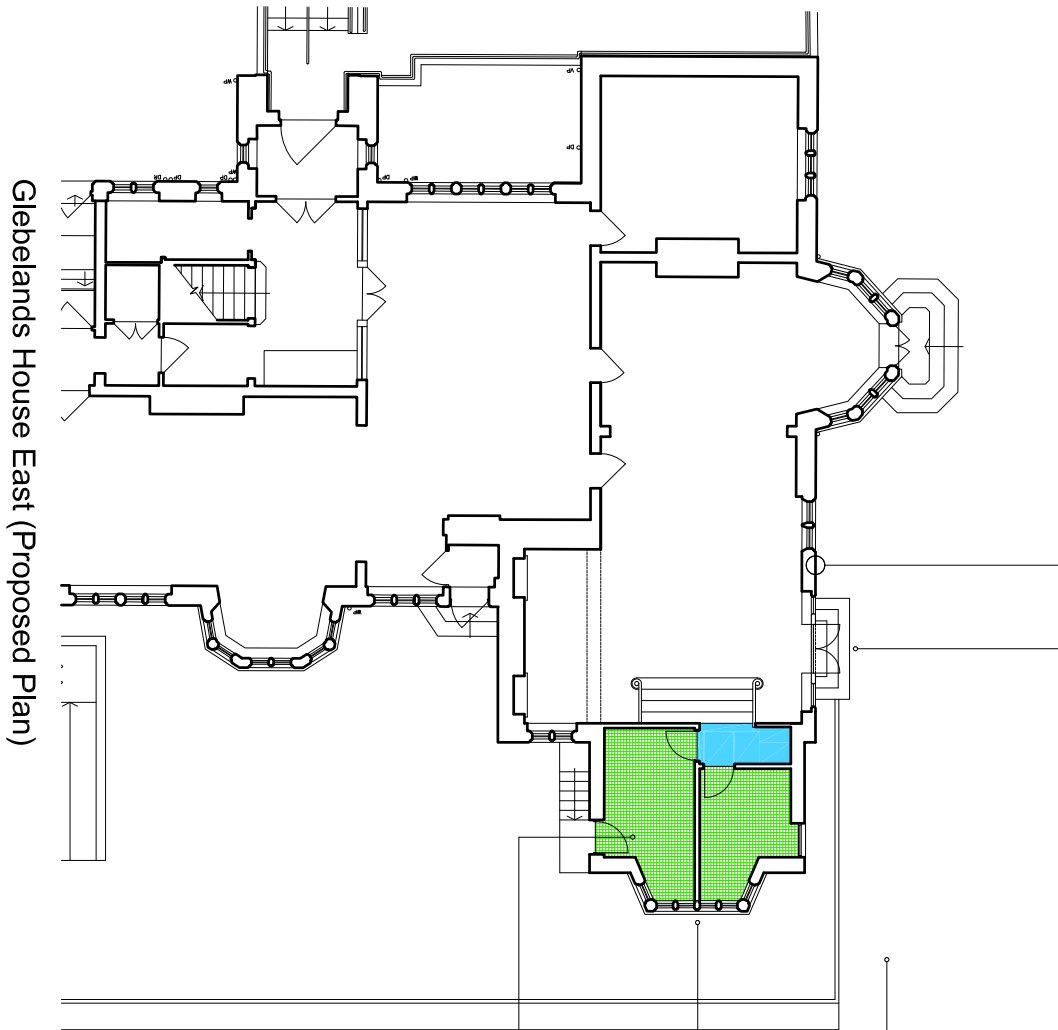


- Common / Circulation space
- Recreation / Bed space
- Auditory space (underlined)

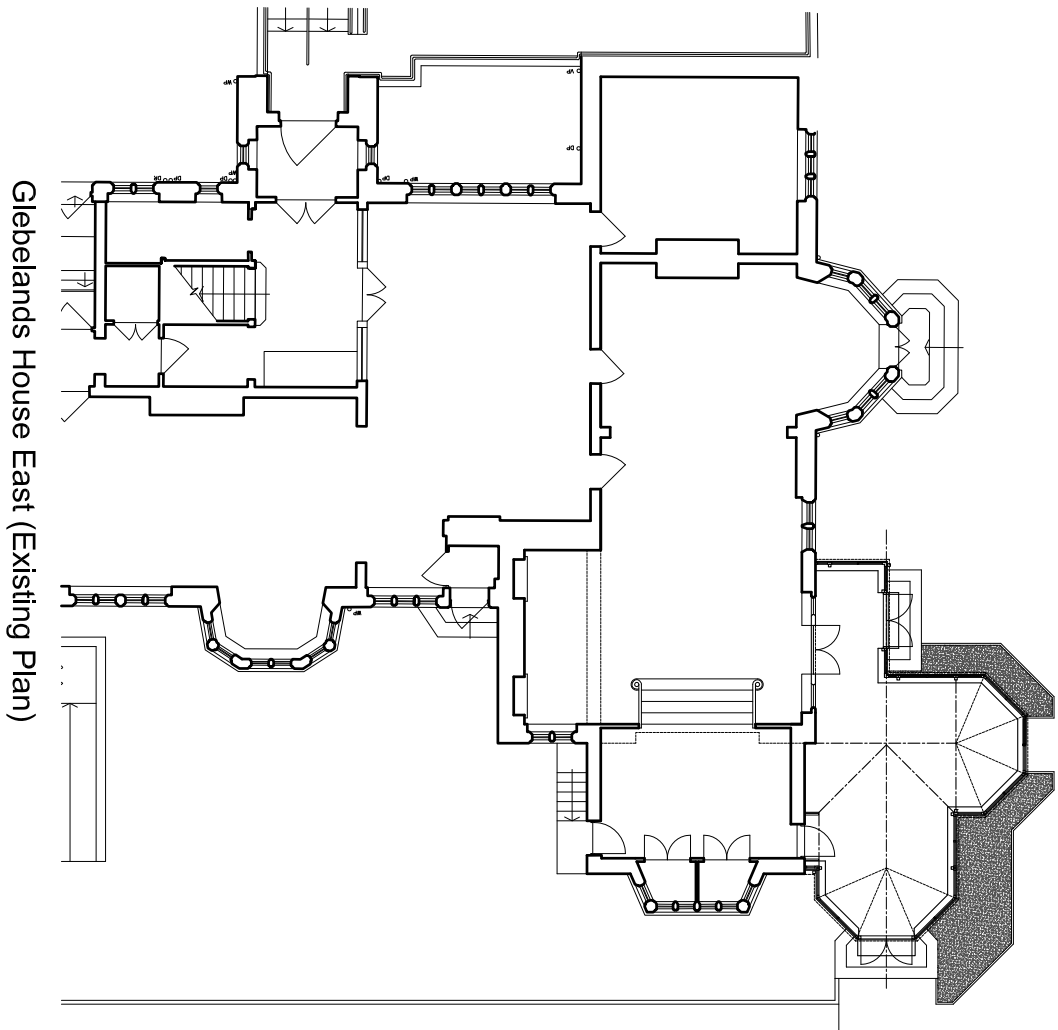


Existing conservatory steps
reinstated to flank doorset.

Masonry to be made good at
abutments.

Conservatory removed.

Partition to coincide with central mullion.



Proposed office space.

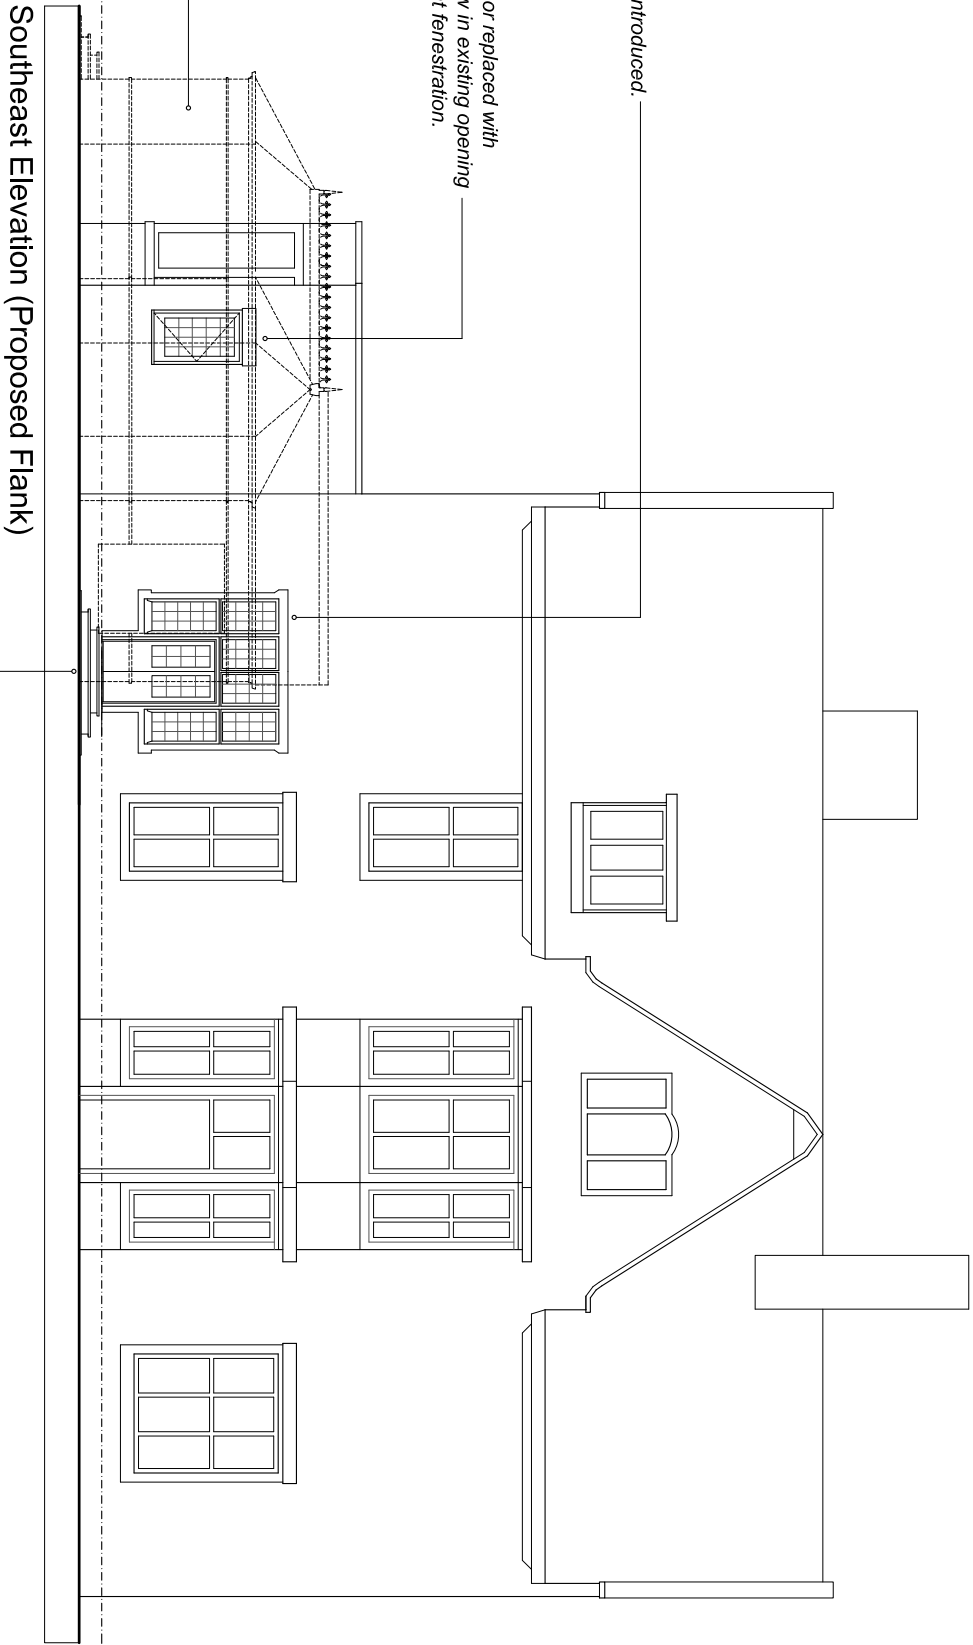

Flank doorset reintroduced.

Existing blank door replaced with
casement window in existing opening
to match adjacent fenestration.

Existing conservatory steps reinstated to
flank doorset.

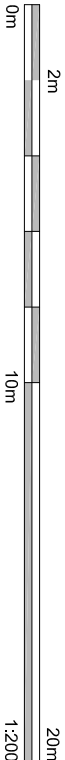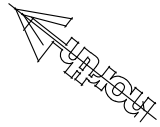

Internal Alterations

