



No.	Revision	Date
-----	----------	------

- internal rearrangements/additional bathroom obscure glass windows 07/25

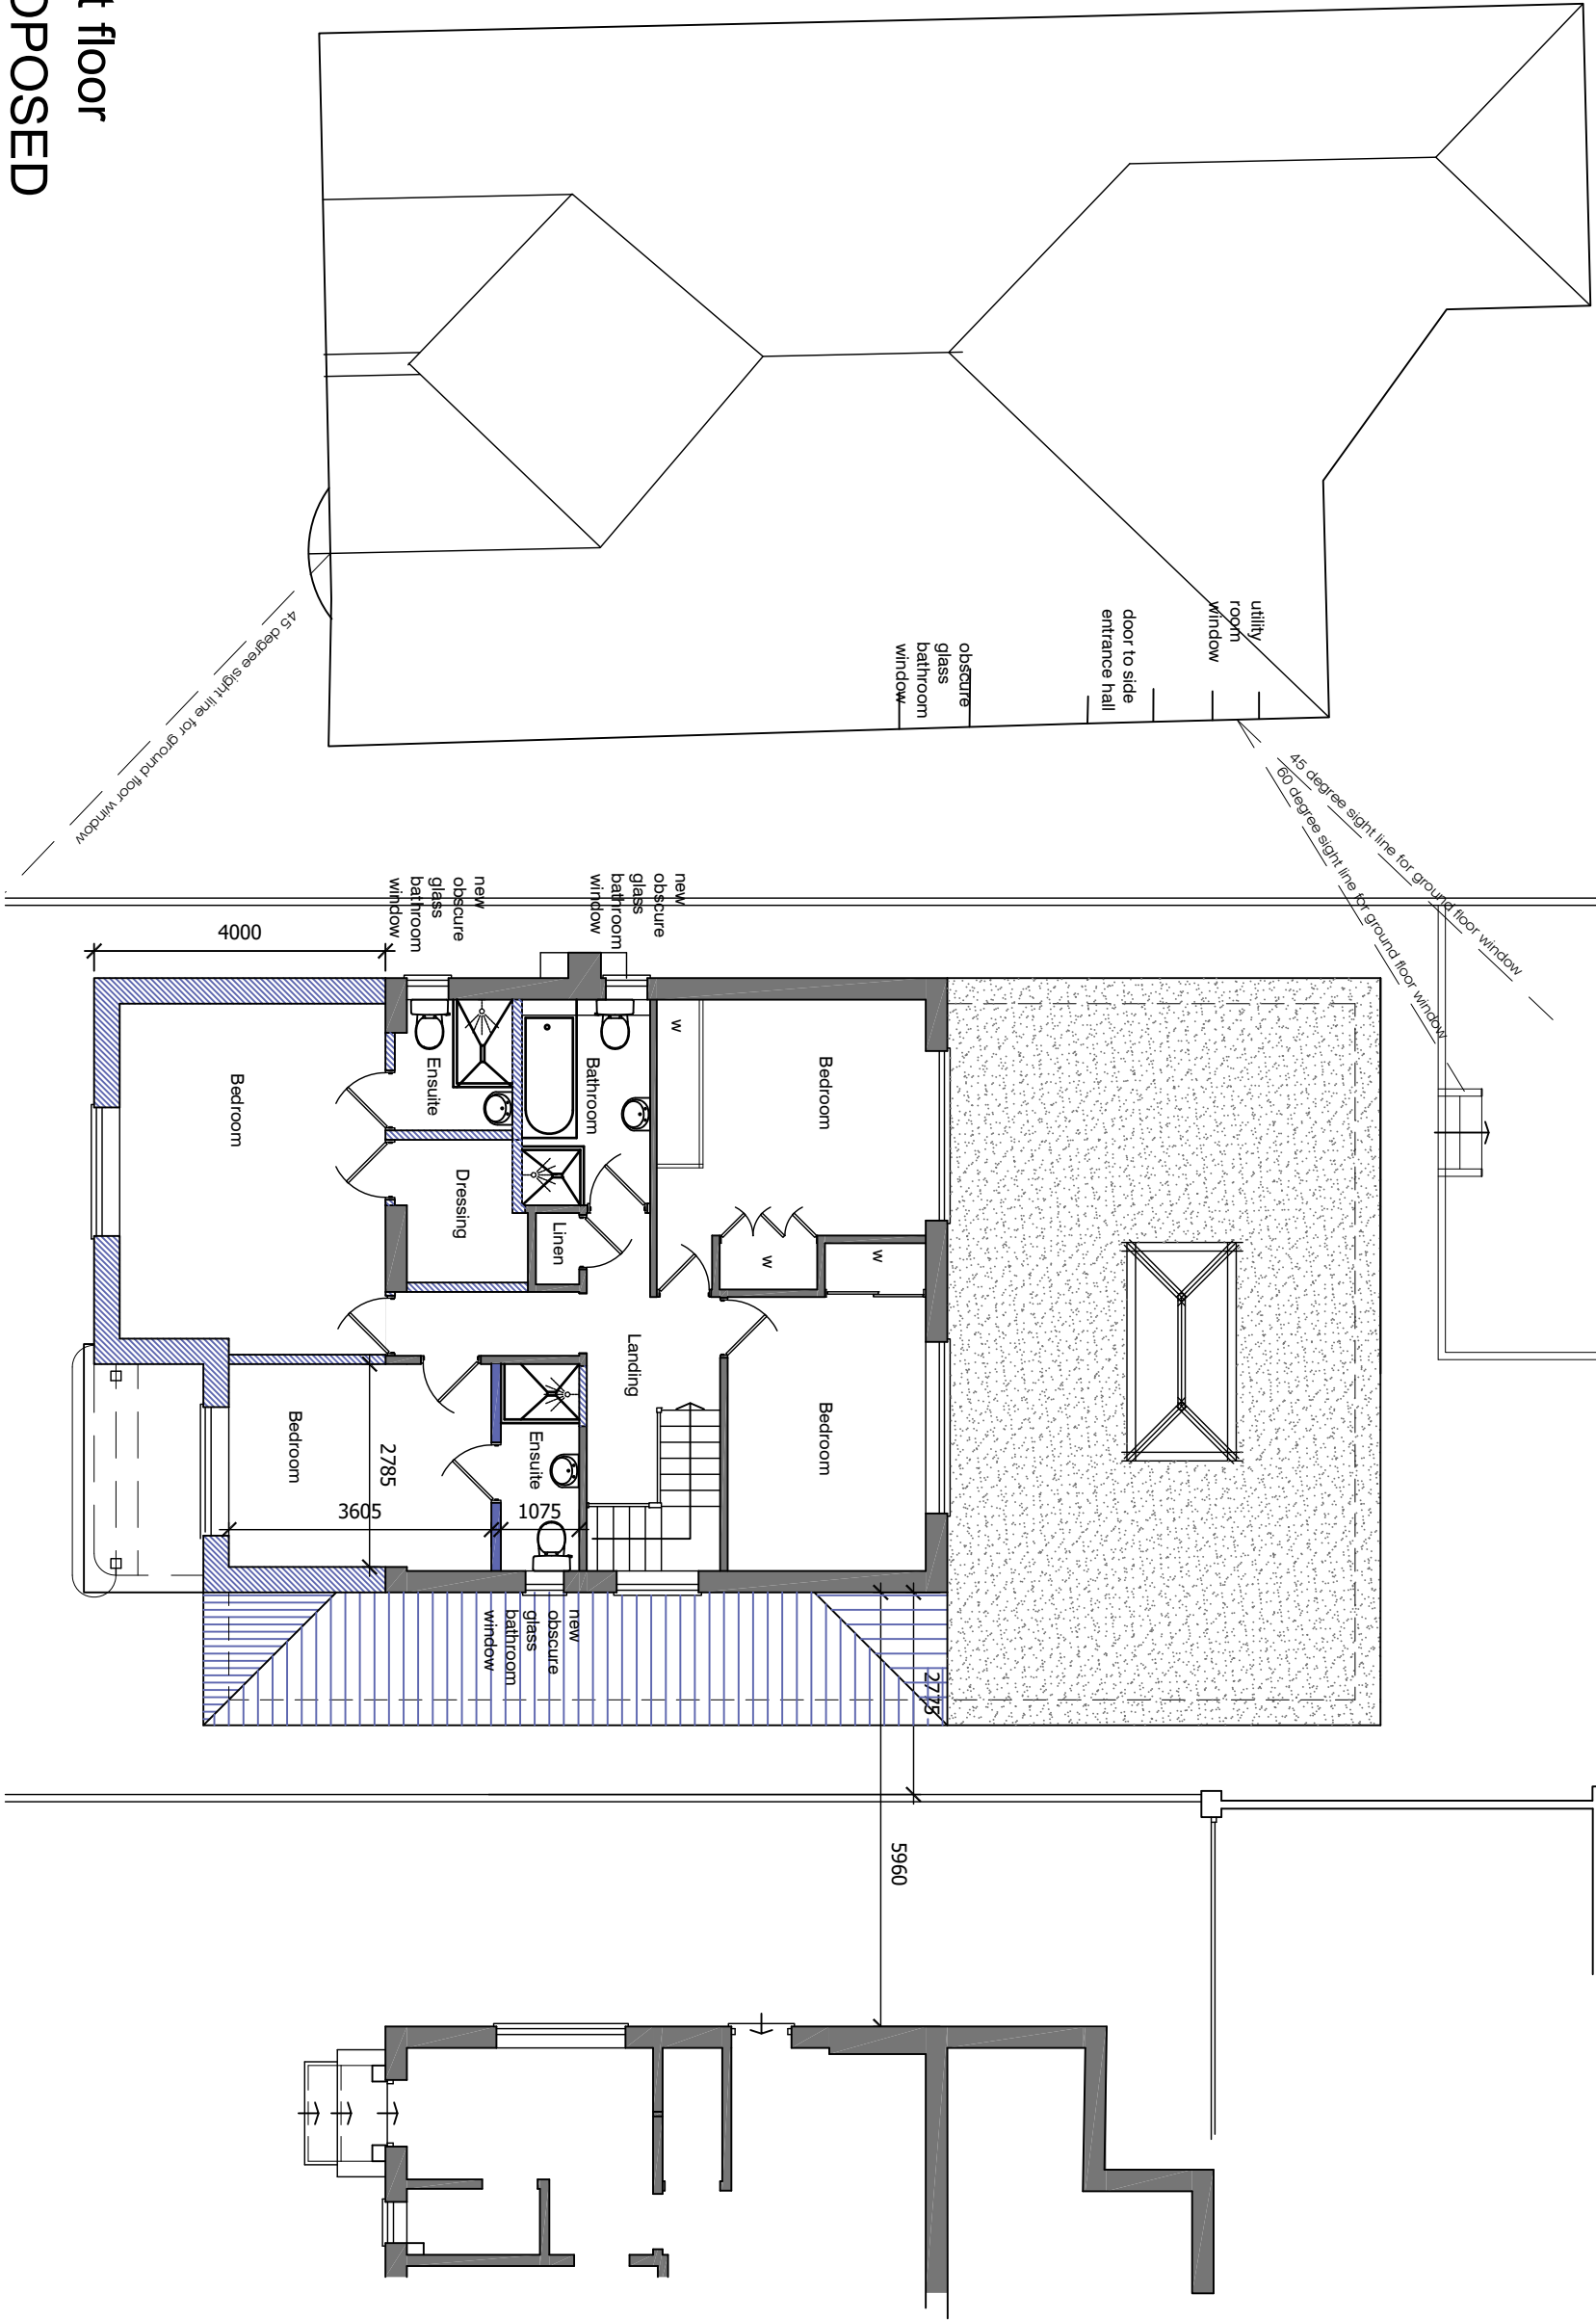

First floor PROPOSED

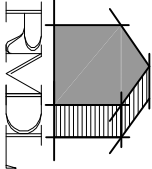

RAMMURTI DESIGN LTD
ARCHITECTURAL & PLANNING SERVICES
268 TILGHURST ROAD, READING RG30 2NE
TEL/FAX: 01189510628 MOB: 07799883574

Proposed amendments following approval of previous application for the addition of side and rear single storey extensions, and double storey front extension with the demolition of garage and related internal alterations to existing dwelling
at 216b Nine Mile Ride, Finchampstead RG40 3QD
for Mrs Rupinder Sood

PROPOSED FIRST FLOOR PLAN

Scale: 1/100
Date: JANUARY 2025 NMR216b:111 Rev -