



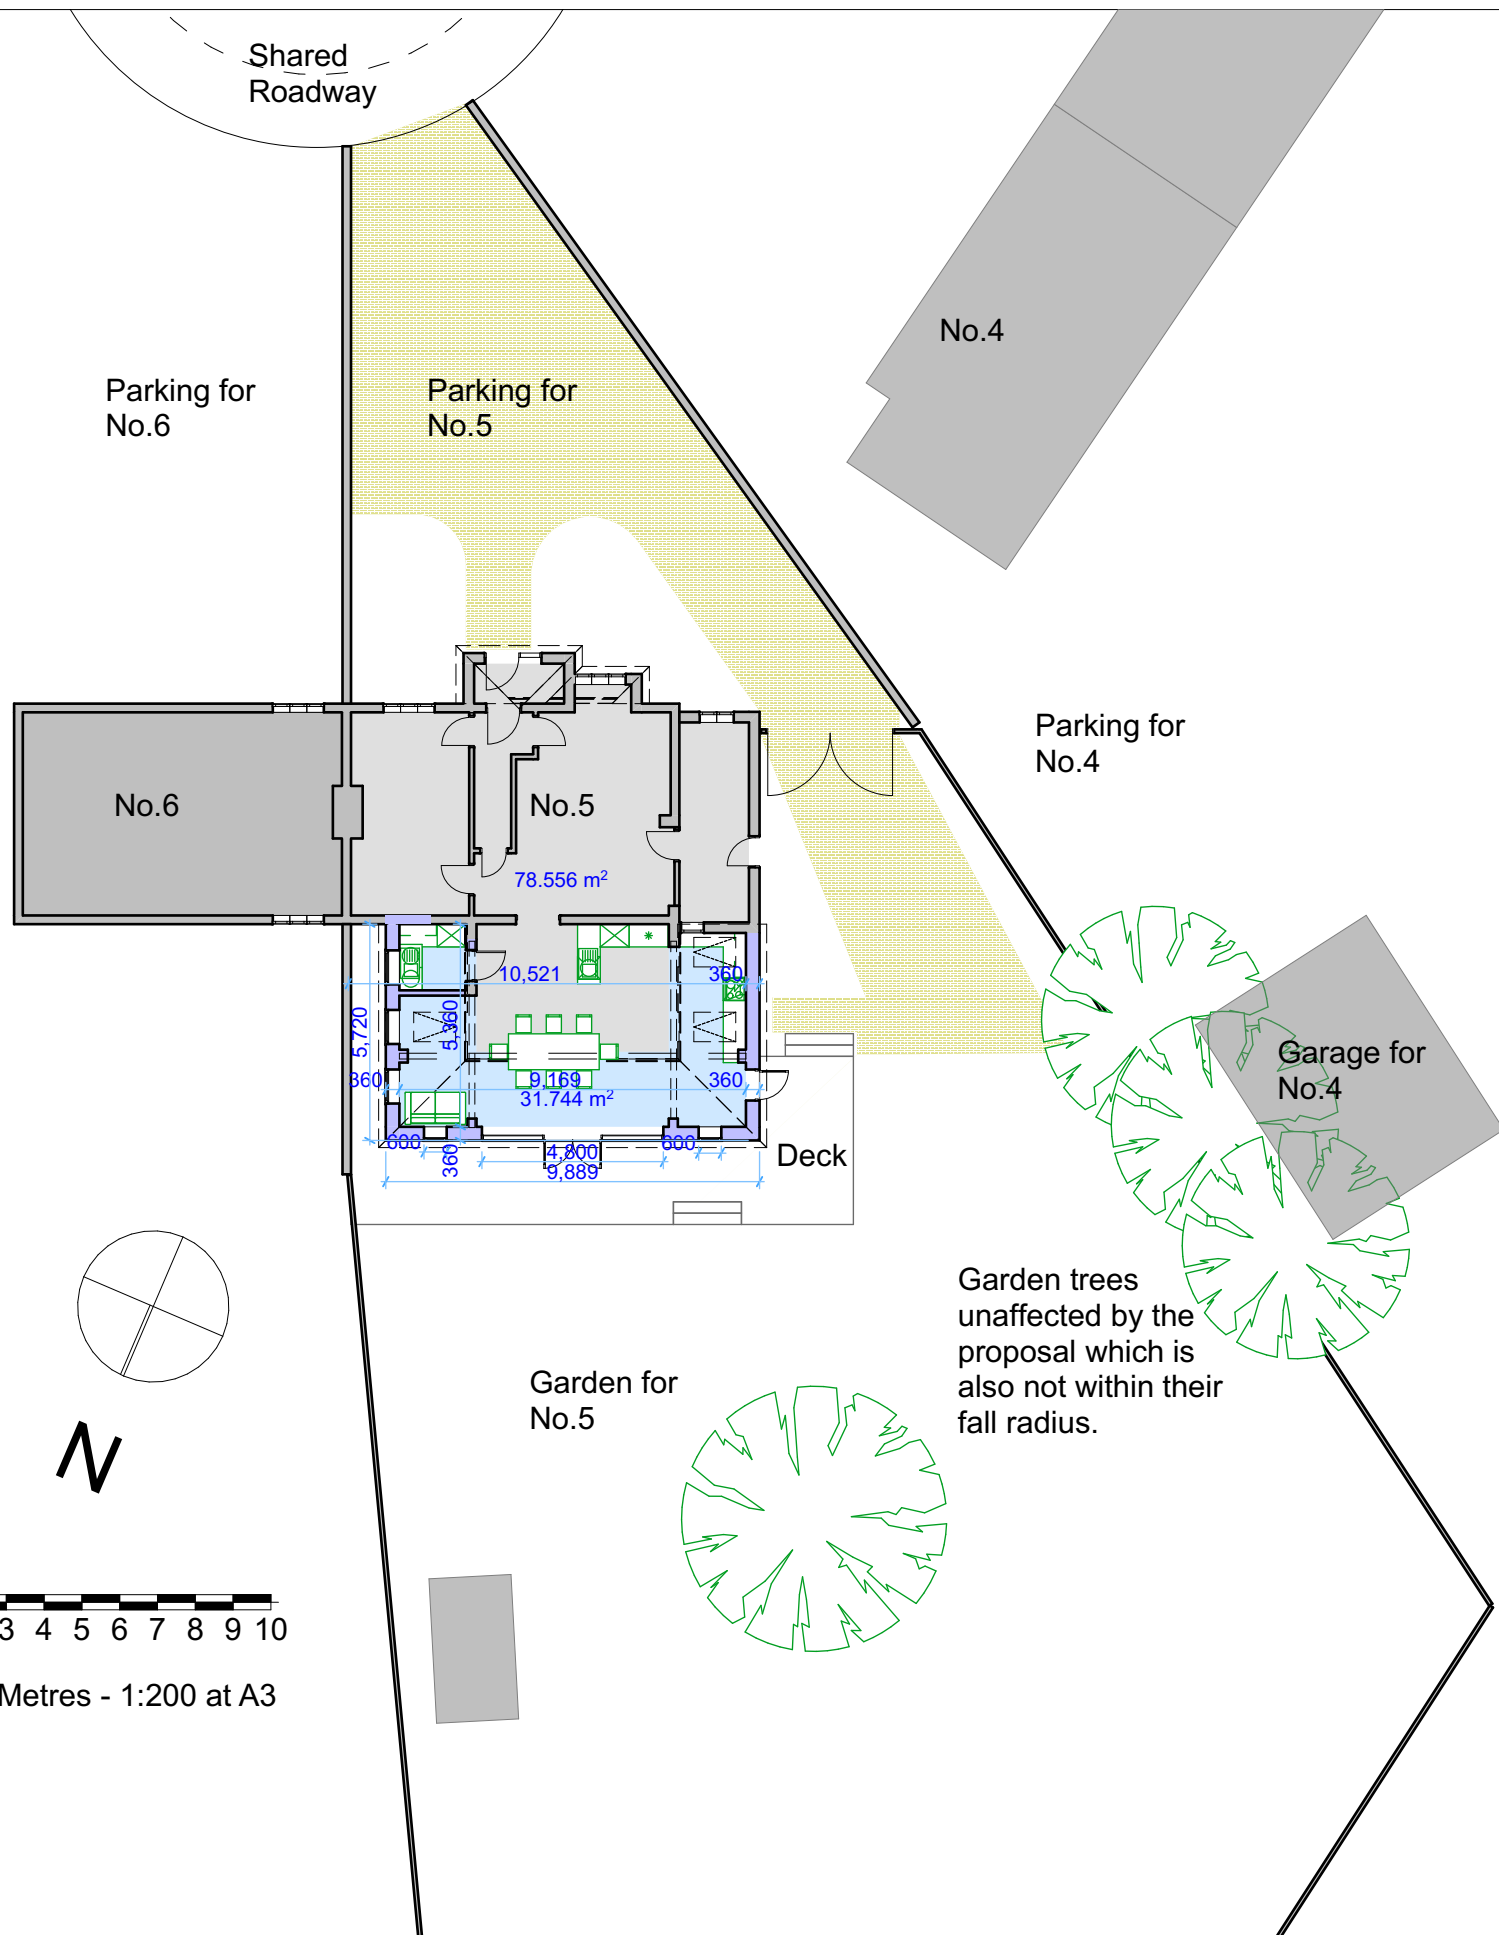

Key



Existing buildings

 

Additional building

Revision History

RevID	ChID	Change Name	Date

**Cornelius Kavanagh R.I.B.A.
Architect**

Cemetery Lodge
Fairmile
Henley on Thames RG9 6AA
Mobile: 07875010336
corn@corneliuskavanagh.com
www.corneliuskavanagh.com



Project Name

5 Grove Close

Client

Petra Raglan

5 Grove Close
Wokingham Without
Wokingham
RG40 3NA

Drawing Name

Site/Block Plan Proposed

Drawing Status -



Drawing Scale

1:200

Layout ID

15

Revision

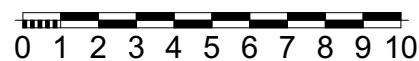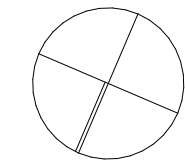

Scale of Metres - 1:200 at A3

Site/Block Plan Proposed

1:200