



Sam Morris
Technical Coordinator
Dandara Southern Ltd
Roman House
South Hampshire Industrial Estate
Eddystone Road
Totton
Southampton
SO40 3SA

RE: Pinewood Campus, Nine Mile Ride, Wokingham, RG40 3EW – Winter Groundwater Monitoring

Background

Groundwater

Groundwater was encountered at depths of between 1.04m and 3.22m bgl and presented below:

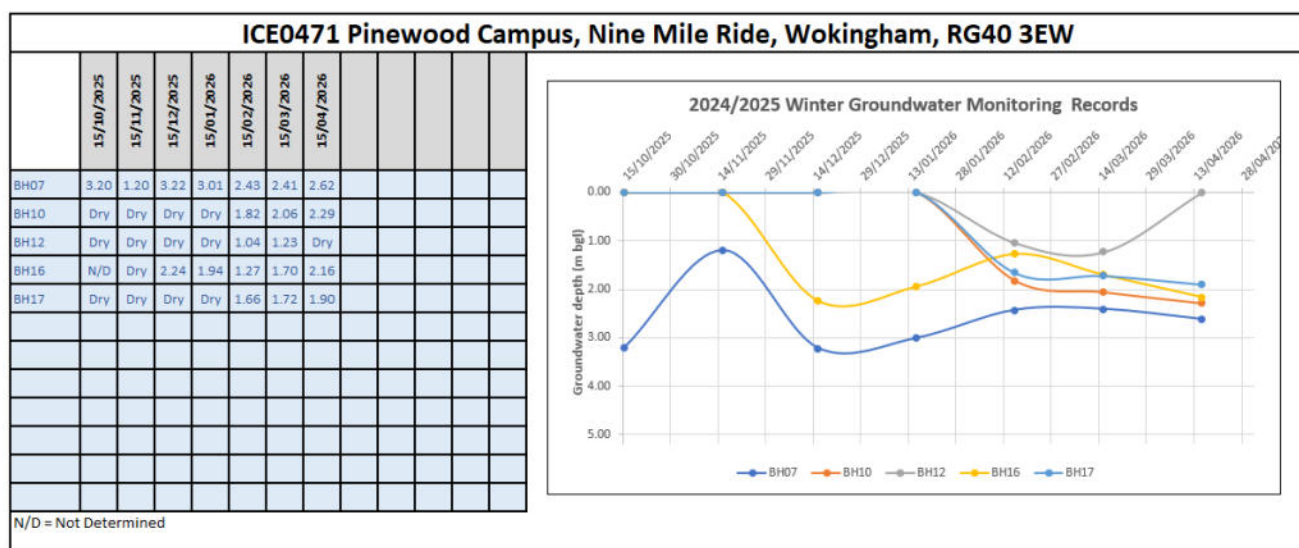


Chart 1 Summary of Winter Groundwater Monitoring Results

T: 01737 452622 (ext.2622)
W: www.ibexconsultant.com
E: info@ibexconsultant.com

IBEX Consulting Engineers Limited registered in England and Wales under the company registration number: 13585544

Closure

We trust that we have interpreted your instructions correctly; please do not hesitate to contact us should you have any queries.

Yours sincerely

For and on Behalf of IBEX Consulting Engineers Limited



Levent Dogan BSc, MSc, PGDip, CEng MCIHT, AMICE, AMIEnvSc
Director

levent.dogan@ibexconsultant.com

Enc. Figure 1 Site Location Plan
 Figure 2 Exploratory Hole Logs Location Plan




Figures





Project: Pinewood Campus, Nine Mile Ride, Wokingham, RG40 3EW		Title Site Location Plan	
Client: Dandara Southern Ltd		IBEX Consulting Engineers Limited Abbey House, 25 Clarendon Road Redhill, Surrey. RH1 1QZ +44(0)1737 452622 www.ibexconsultant.com	
Ref No: ICE0471	Revision: 0		
Drawn: LD	Date: 17/04/2026		
Figure: 1	Scale: Not To Scale		
			

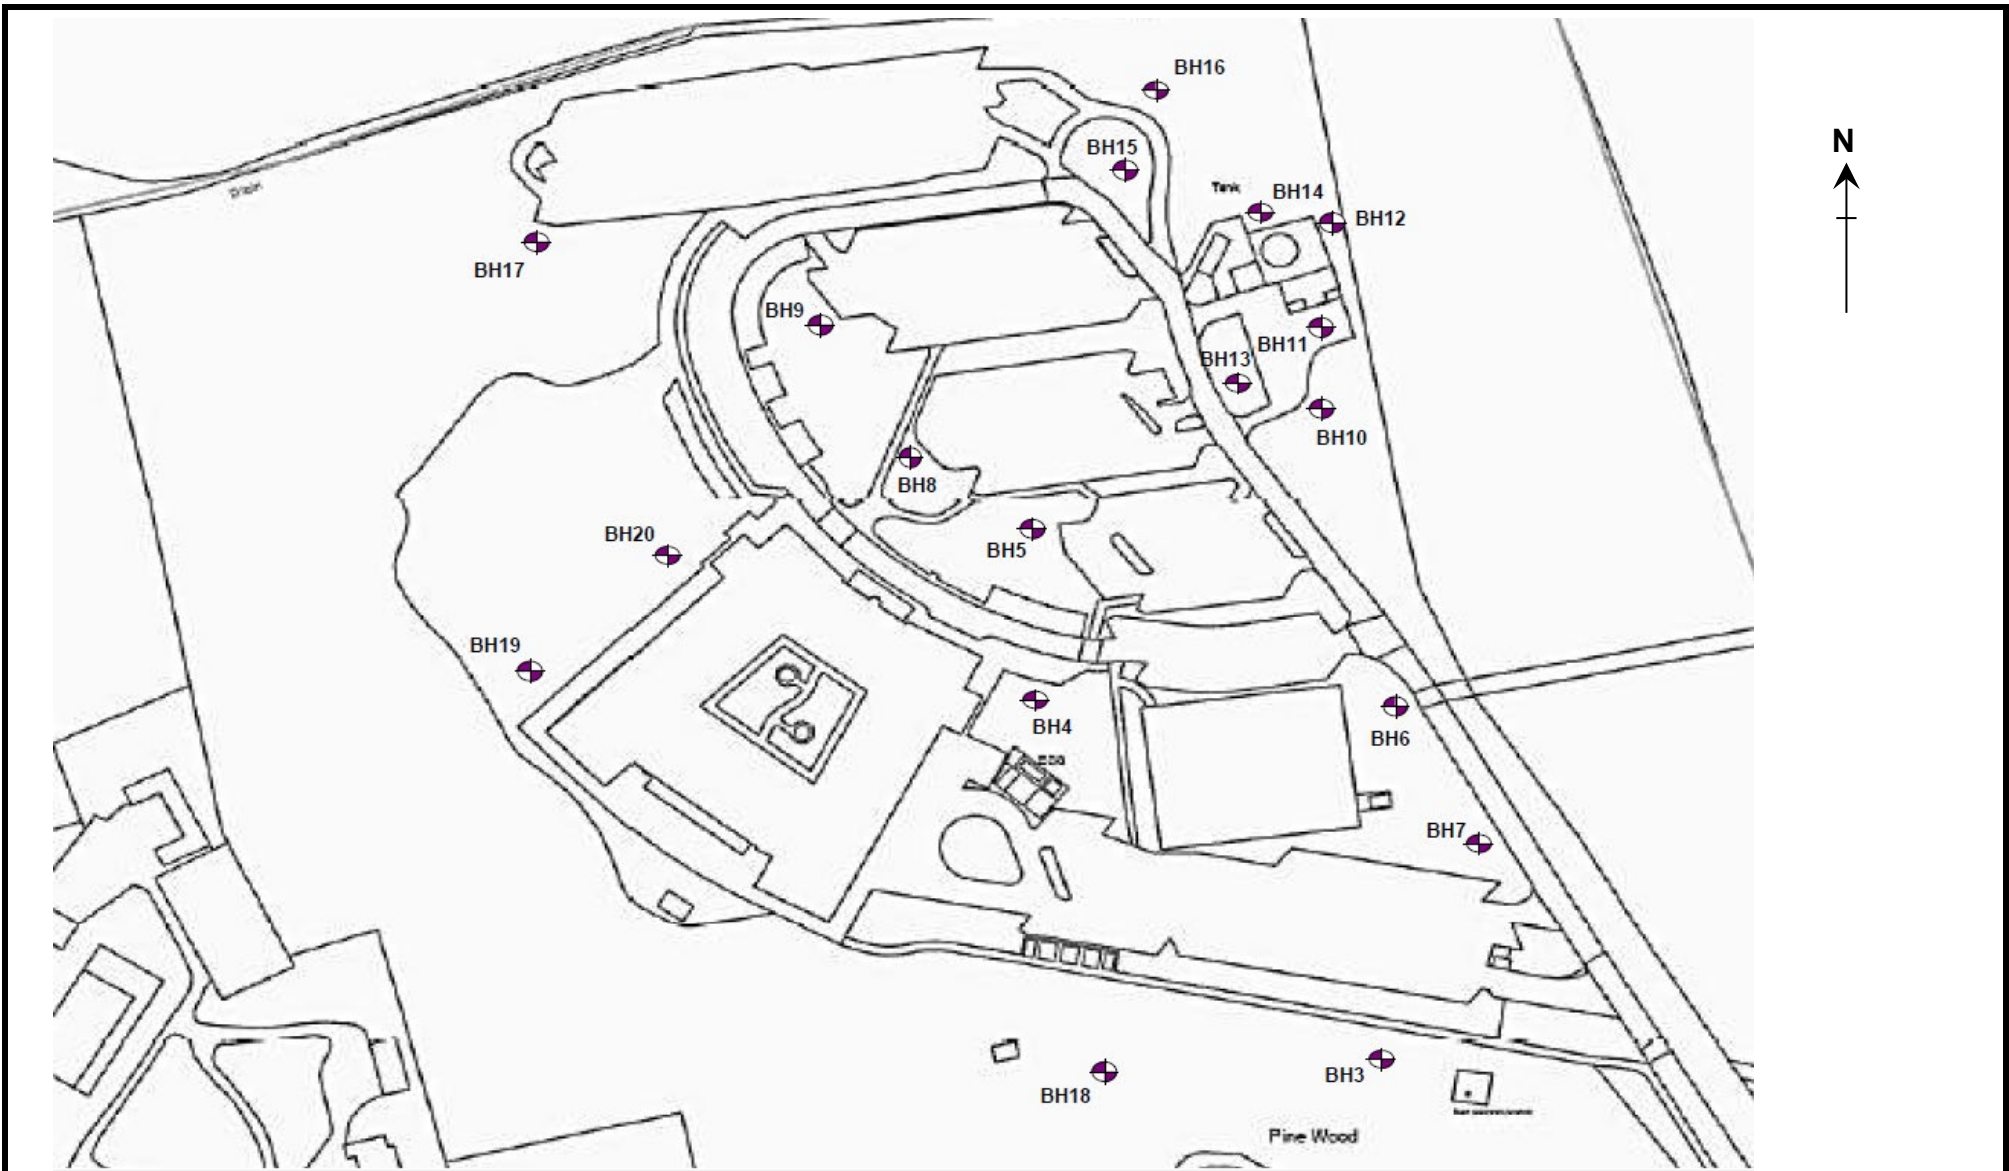

Project:	Pinewood Campus, Nine Mile Ride, Wokingham, RG40 3EW			Title	Exploratory Hole Logs Location Plan		
Client:	Dandara Southern Ltd			IBEX Consulting Engineers Limited Abbey House, 25 Clarendon Road Redhill, Surrey. RH1 1QZ +44(0)1737 452622 www.ibexconsultant.com 			
Ref No:	ICE0471	Revision:	0				
Drawn:	LD	Date:	17/04/2026				
Figure:	2	Scale:	Not To Scale				

