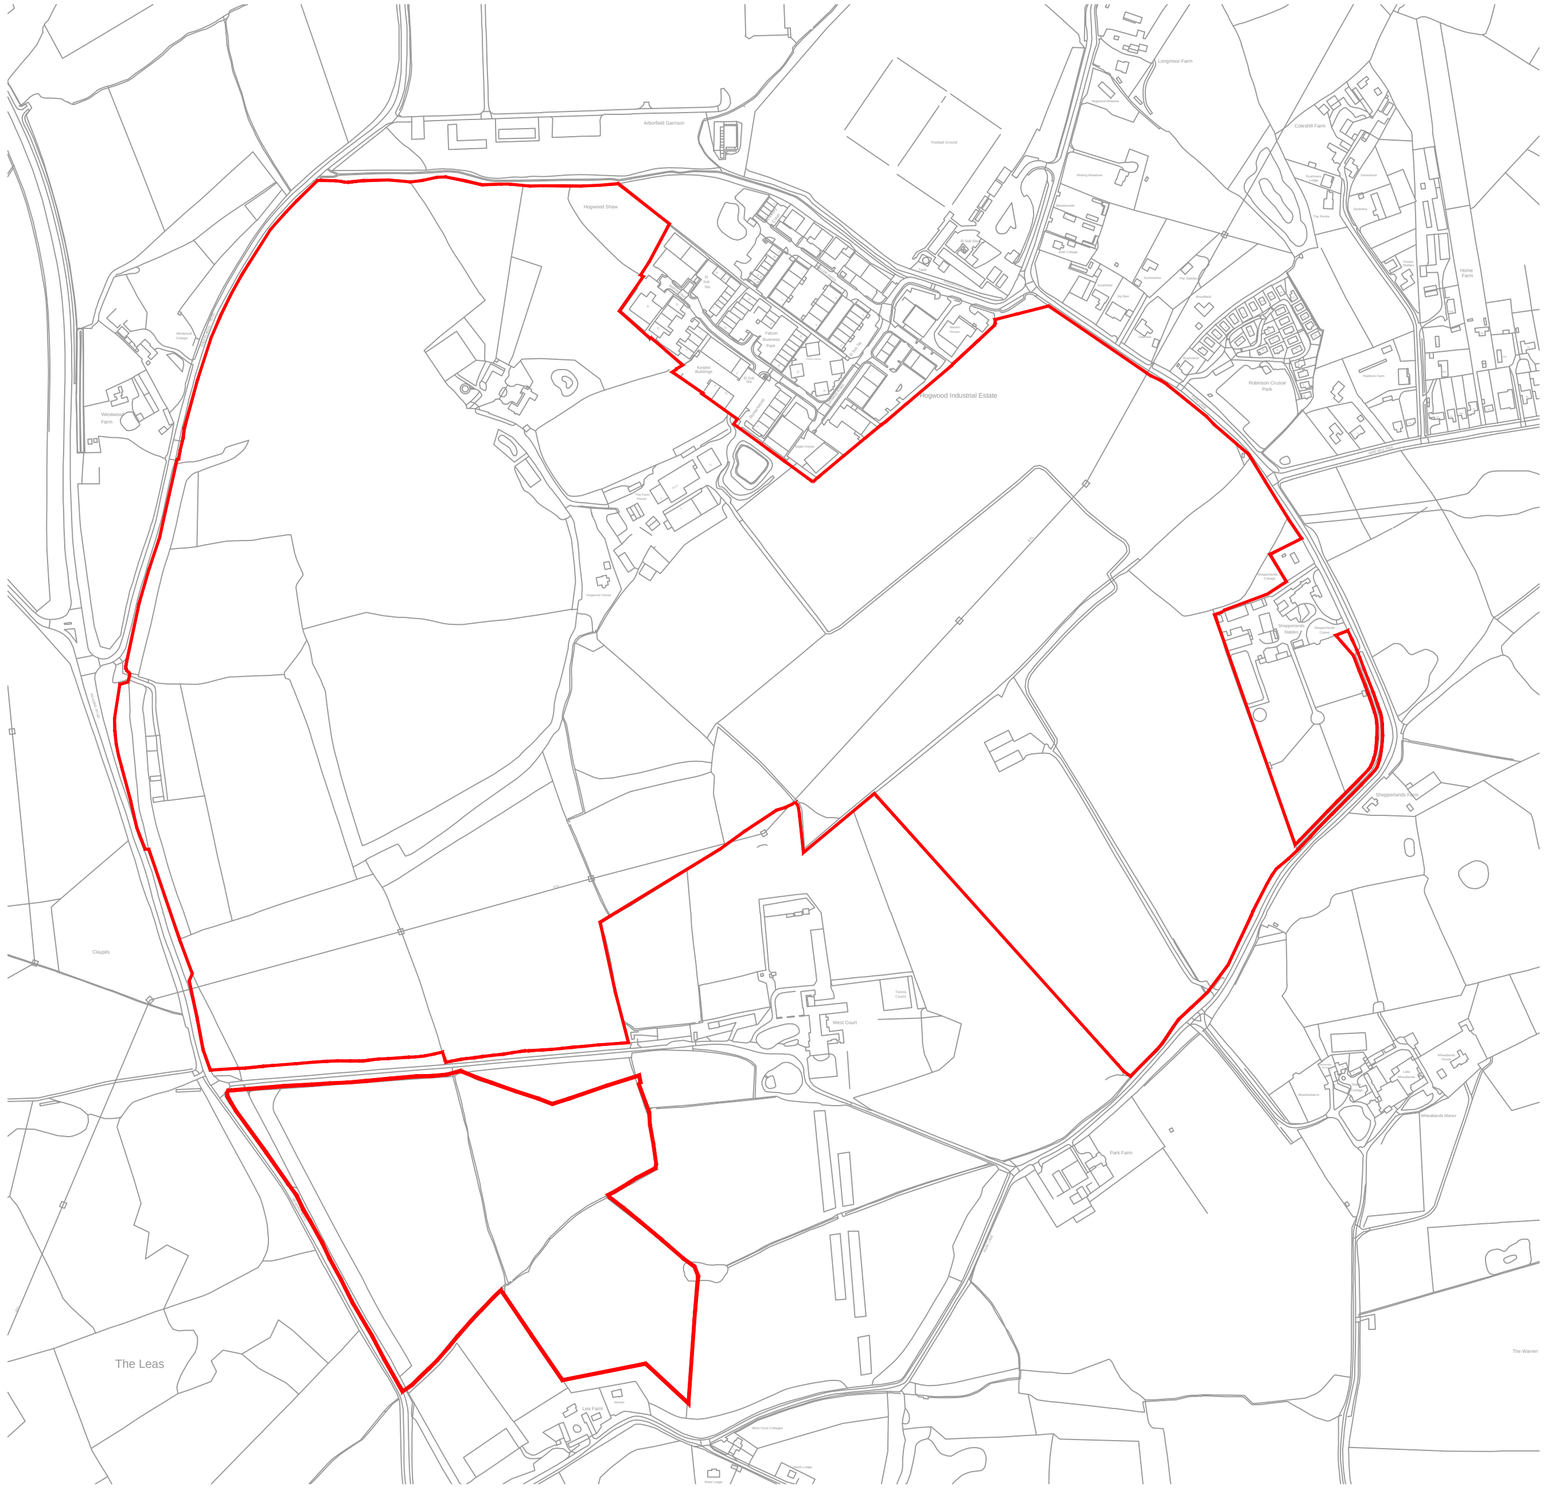


Ordnance Survey, (c) Crown Copyright 2017. All rights reserved. Licence number 100022432

SITE BOUNDARY :
271.382ac / 109.824ha

Scale @ A2:

0 50 100 150 200 250m

Scale 1:5000

NORTH

Rev	Date	Drawn	Checked

Project:
HOGWOOD FARM
FINCHAMPSTEAD

Title:
SITE
LOCATION

Client:
Legal & General HOMES

Date: APRIL 2018

Drawn by : MC

Checked by : BB

Drg No: CB_12_103_S73_000

Rev: A

COOPERBAILLIE

Cooper Baillie Limited - Connaught House, 24 Guildford Road, Bagshot, Surrey GU19 5JN - Telephone 01276 450039 - www.cooperbaillie.co.uk
This drawing and the works depicted are the copyright of Cooper Baillie Ltd. and may not be reproduced or amended except by written permission. No liability will be accepted for amendments made by other persons.