


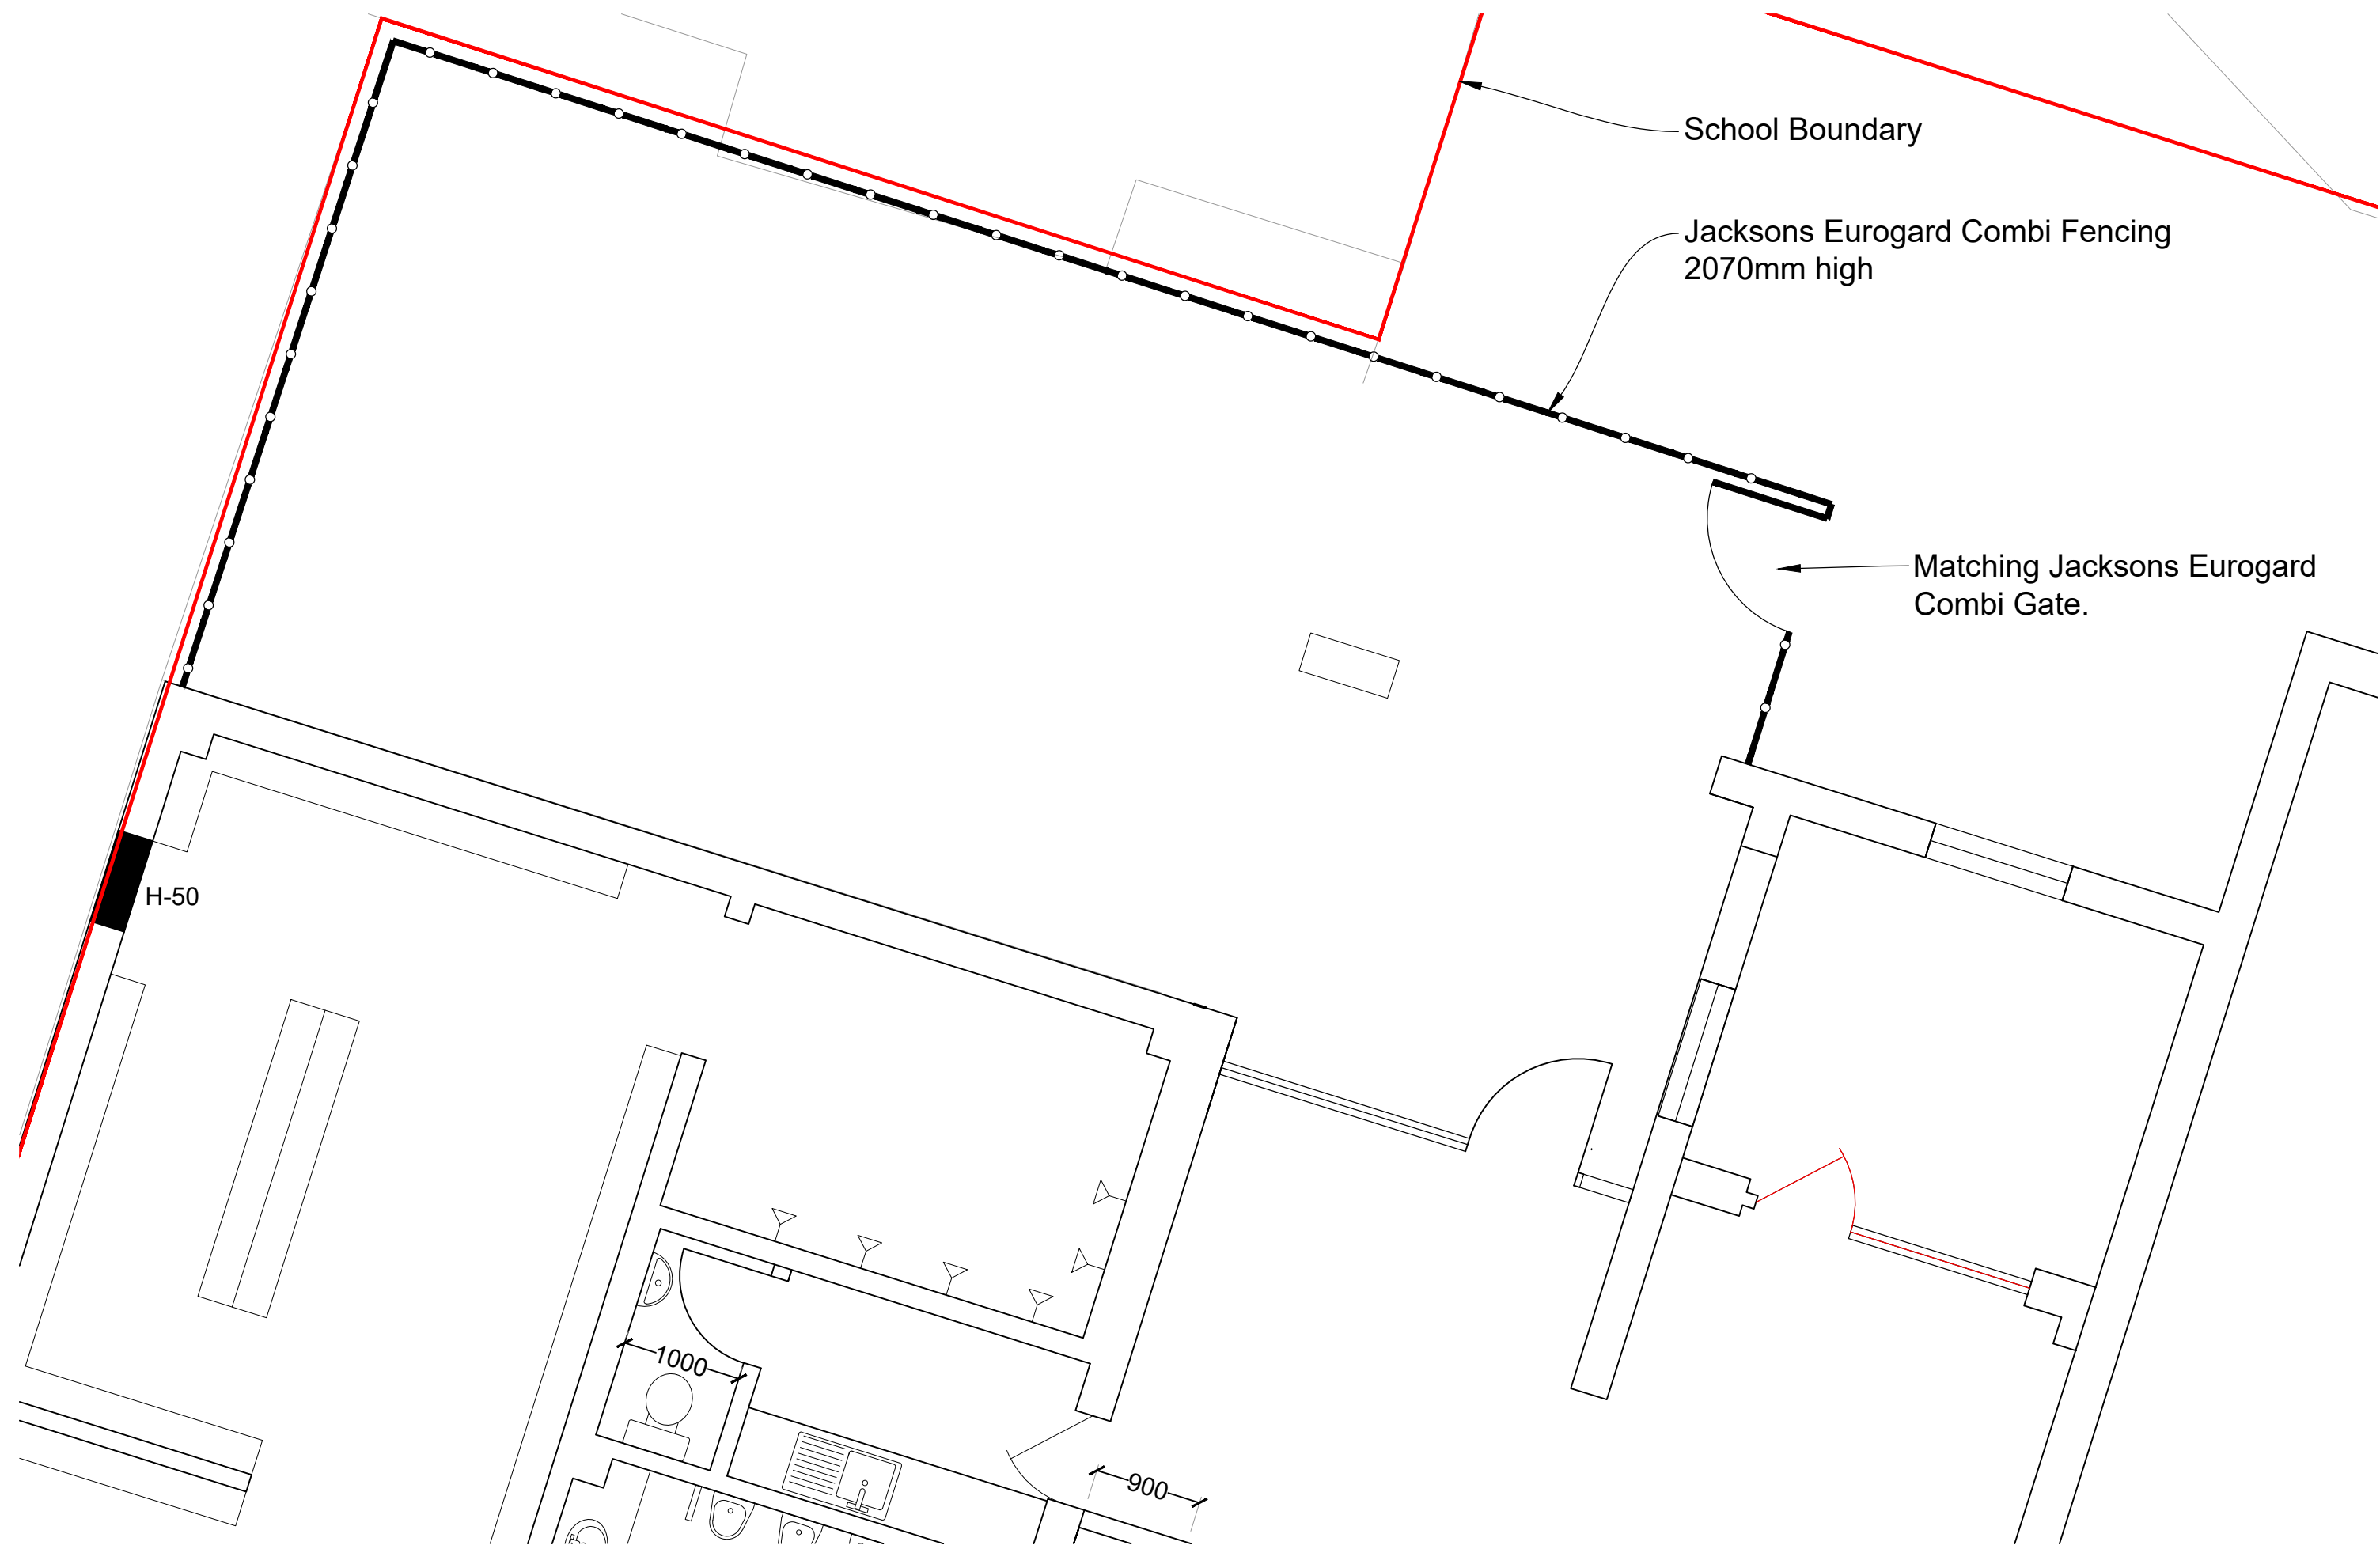

Proposed Fencing
1:50@A1 (1:100@A3)




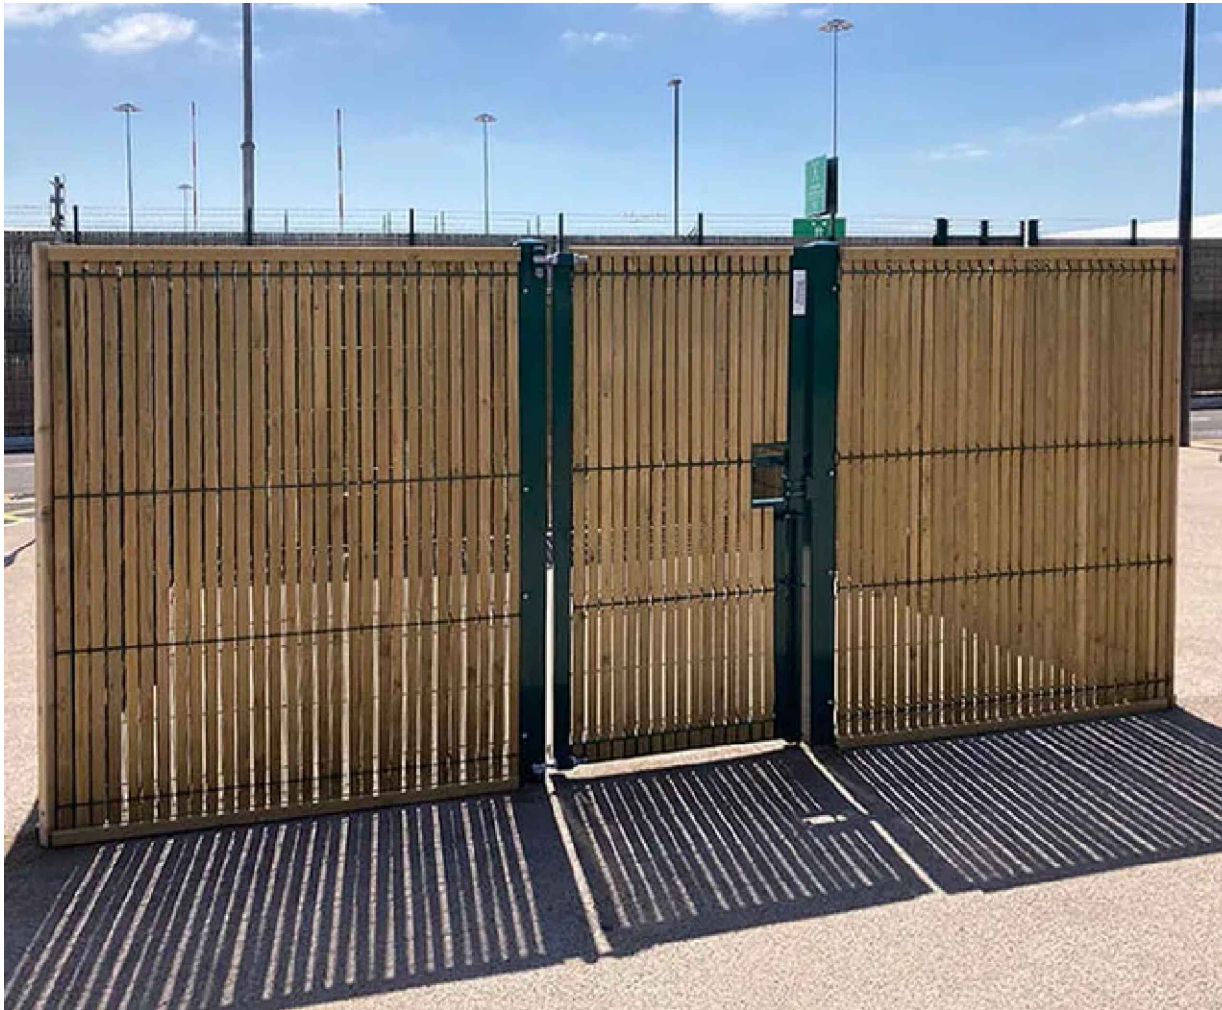


Image showing propsoed fencing

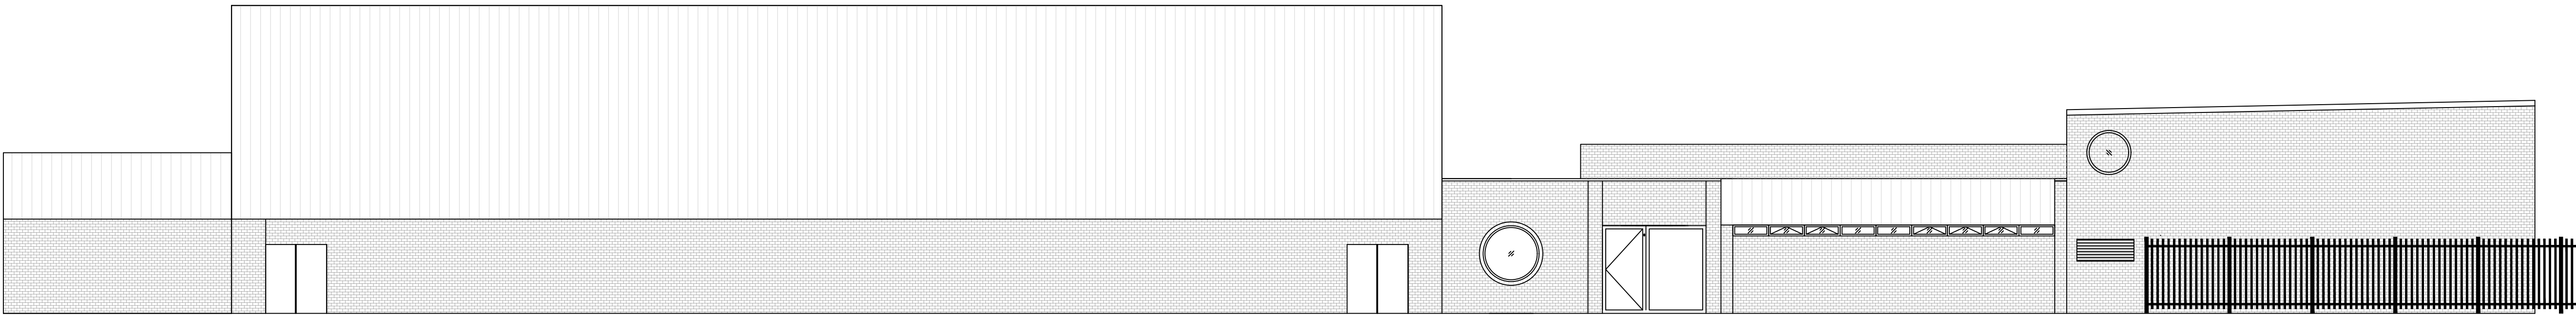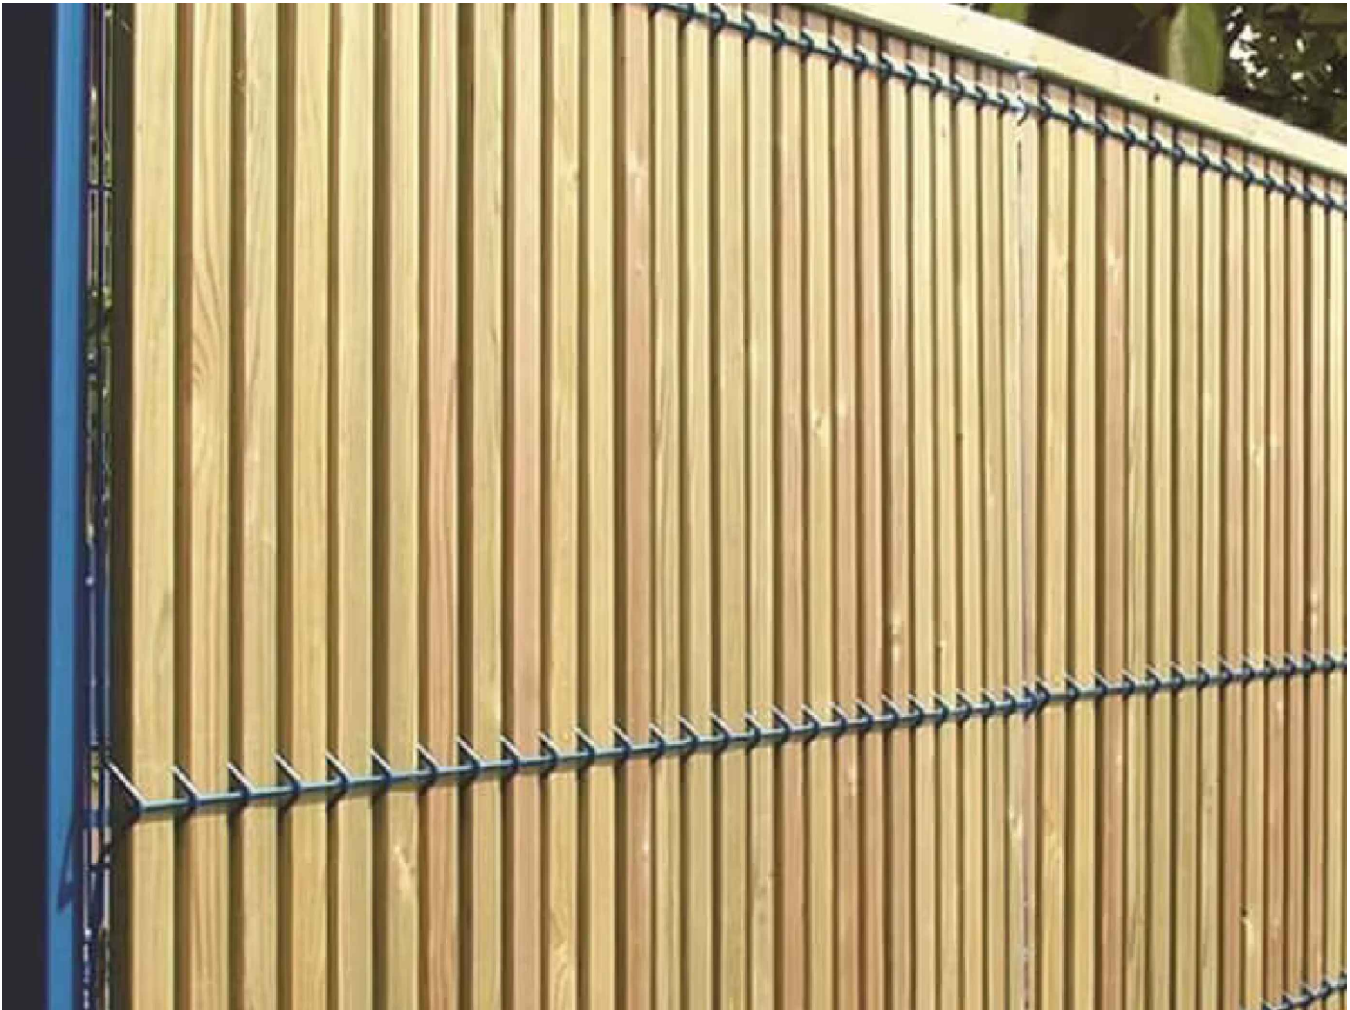


Existing Elevation
1:100@A1 (1:200@A3)

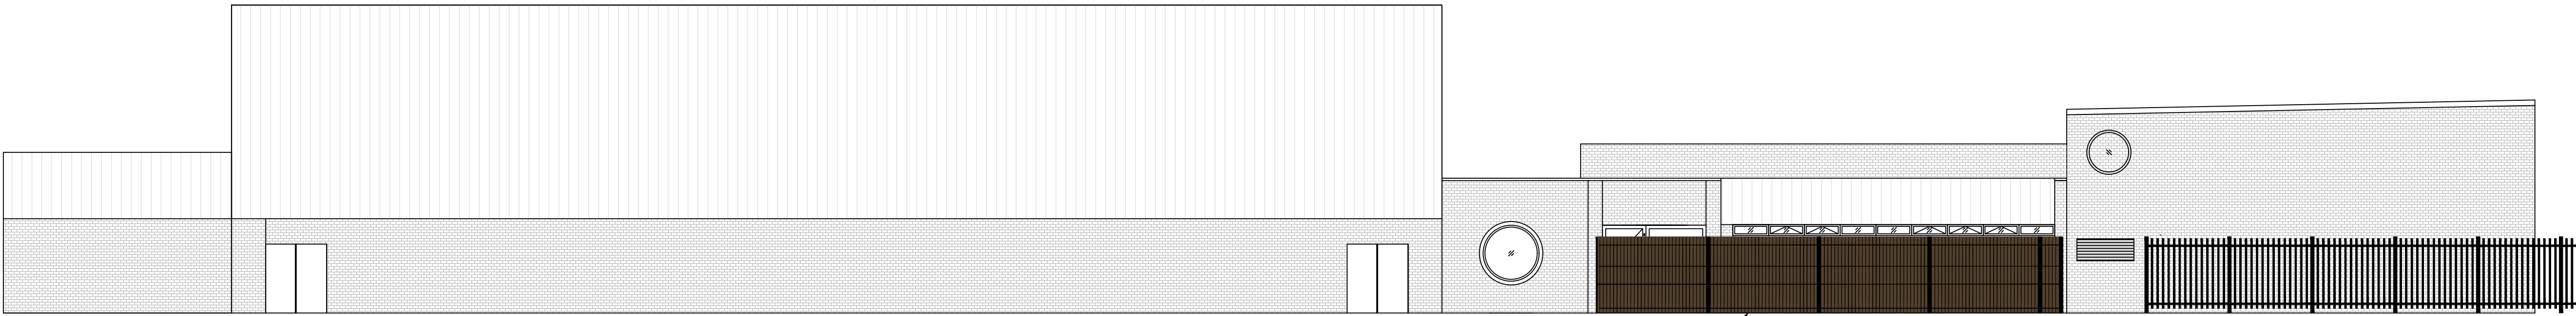

Propoised Elevation
1:100@A1 (1:200@A3)

A	20/3/26	Conflicting image removed	A	JW
Rev	Date	Description	By	Checked

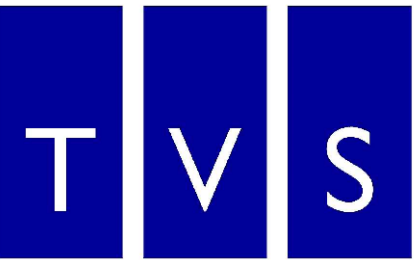

Thames Valley Surveying

Green Bank, University of Reading London Road
Campus, London Road, Reading, RG1 5AQ
T. 01189 869 531
W. www.thamesvalleysurveying.co.uk

Client: The Circle Trust

Project: St Crispin's School Leisure Centre

Title: Fencing

Drawn by: JW

Date: 5/2/26

Scale: As Shown

Drawing Ref: 250041-20-201 Revision: A