


EL
NW

Section A

EL
SE

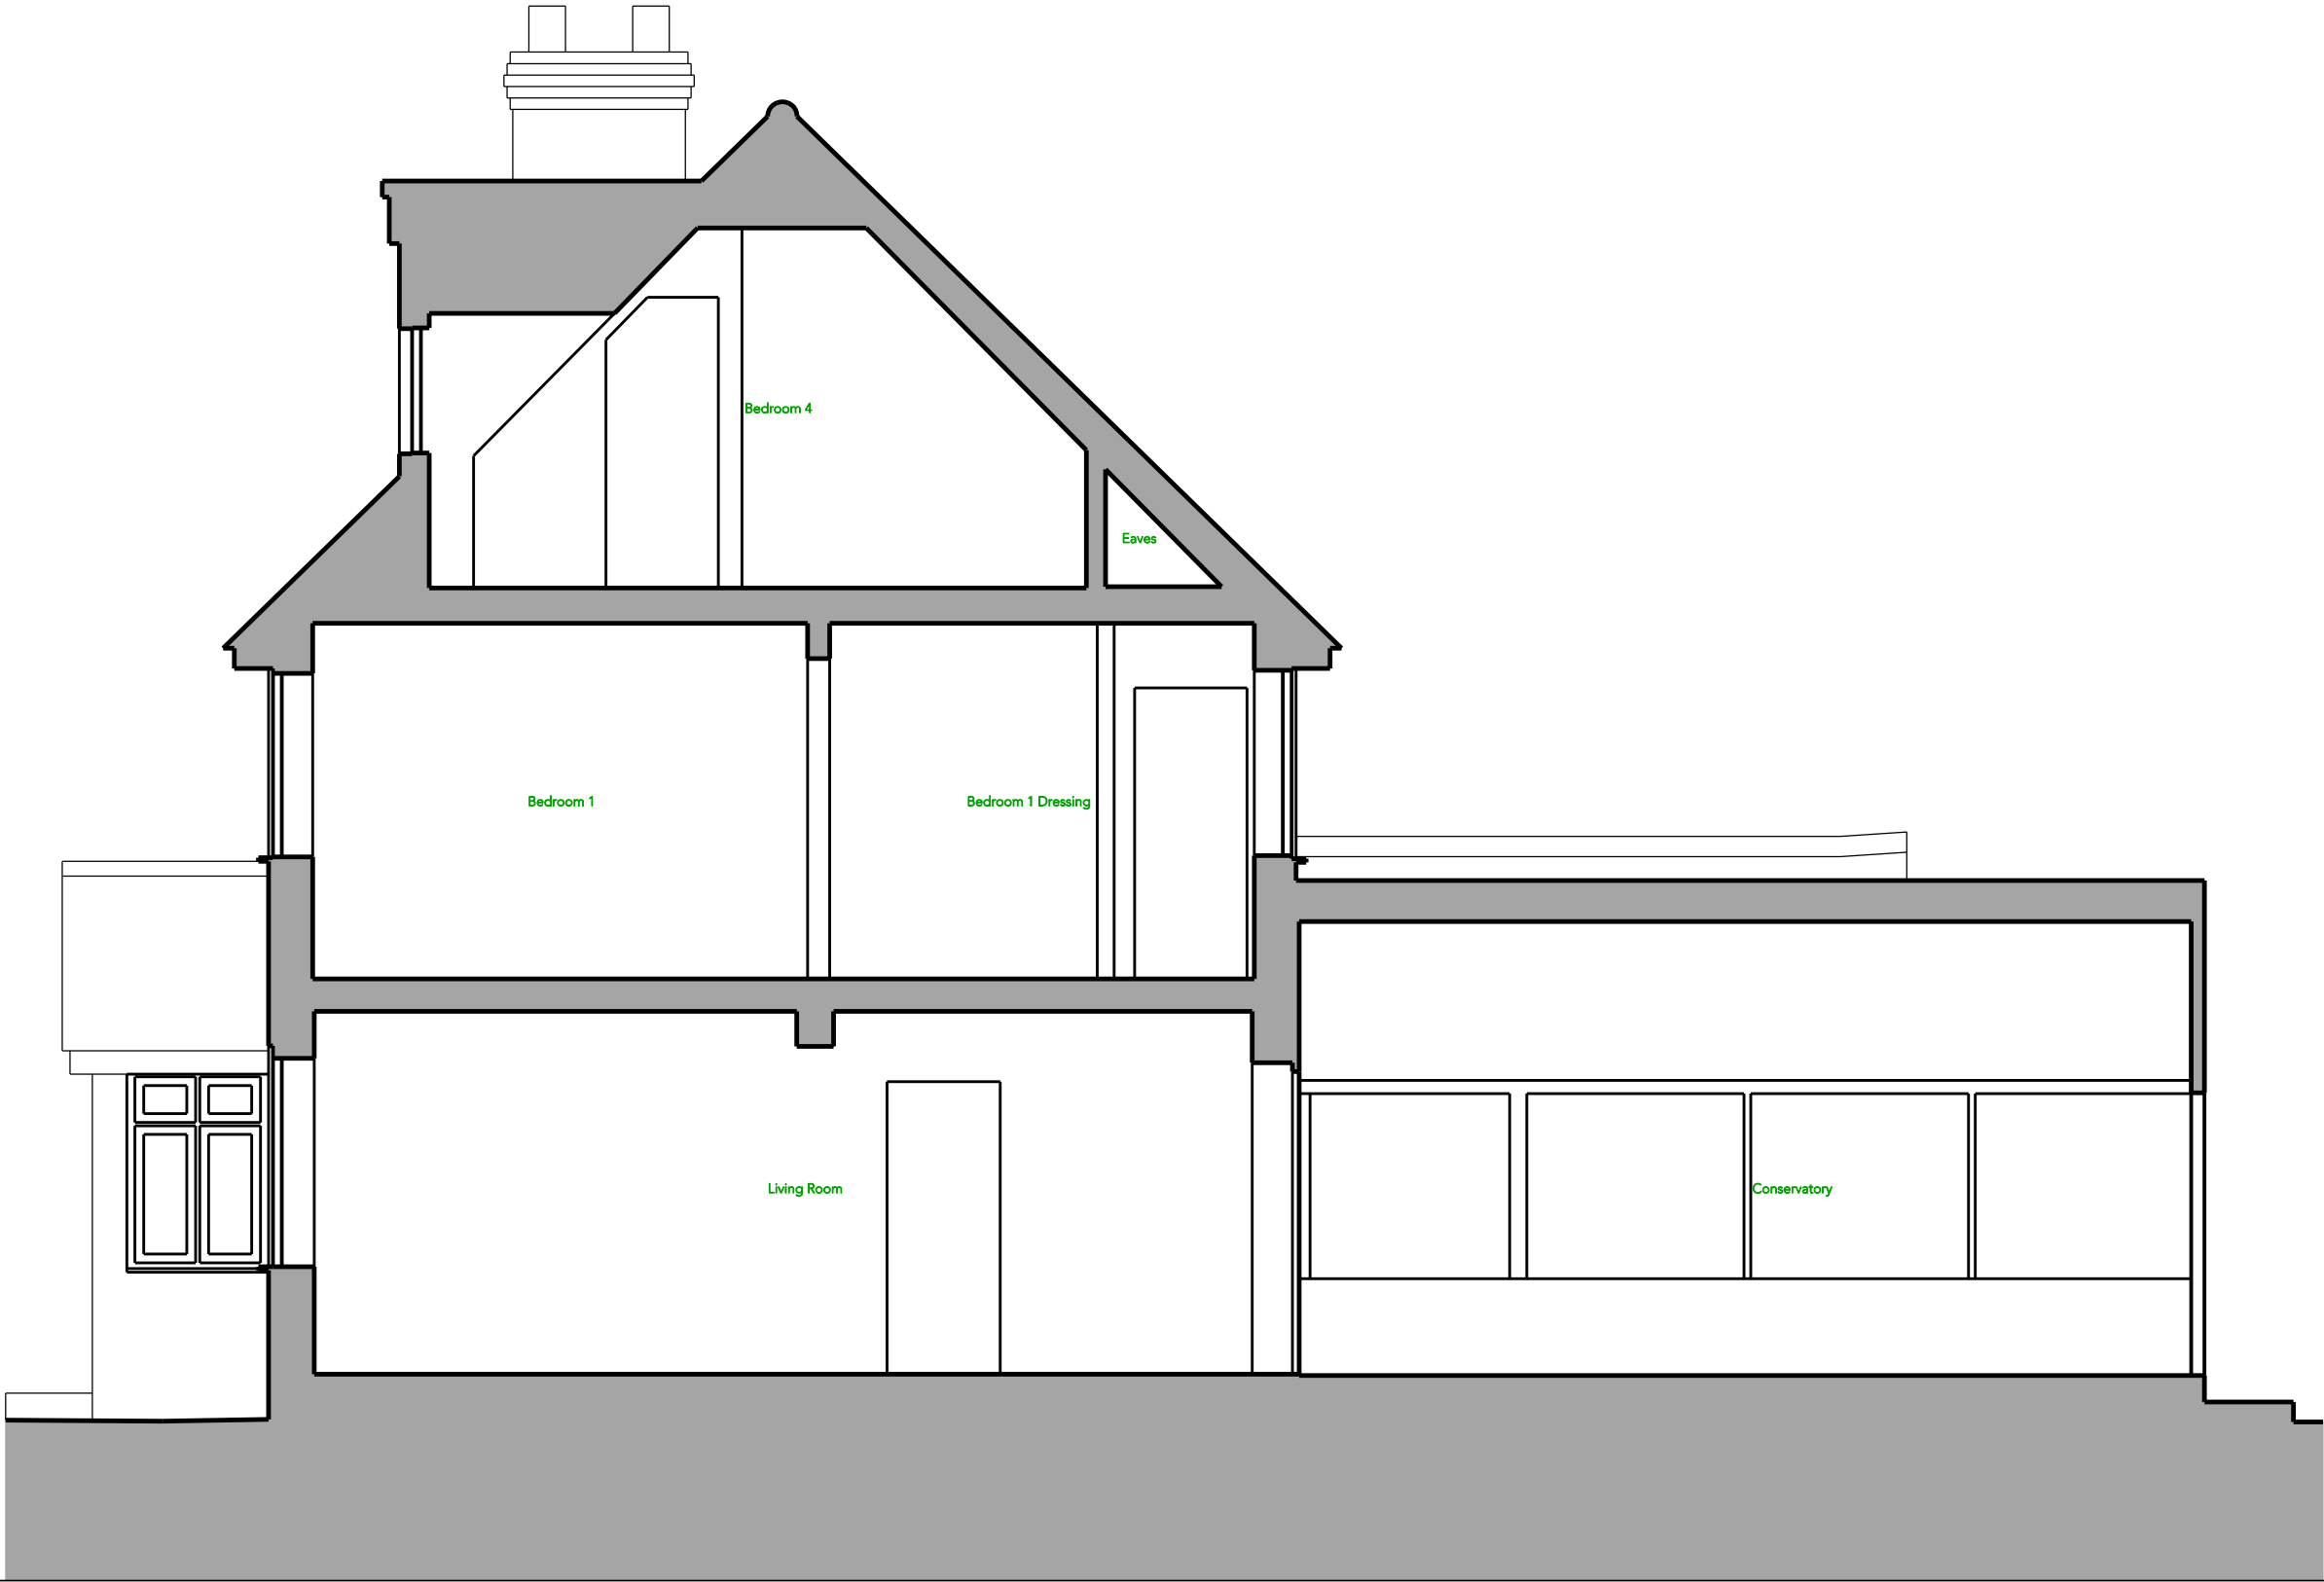


EL
NW

EL
SE

Rev	Description	Date

Notes 1. Do not scale unless for planning purposes.
2. Contractors to check dimensions of all issued drawings on site.
3. All information is copyright Guttfield Architecture

--- DEMOLITIONS
--- SITE BOUNDARY
--- EXISTING BUILDINGS

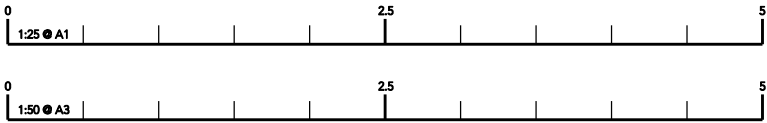

Project 6 Pitts Lane, Earley, Reading, RG6 1BT			
Client	Mr & Mrs Patel	No.	077 E S A Rev
Title	Existing Section A	Scale	1:25 @ A1 / 1:50 @ A3
Status	Planning	Date	August 2024
www.guttfieldarchitecture.co.uk mail@guttfieldarchitecture.co.uk +44 (0)118 907 6355			



GUTTFIELD
ARCHITECTURE