


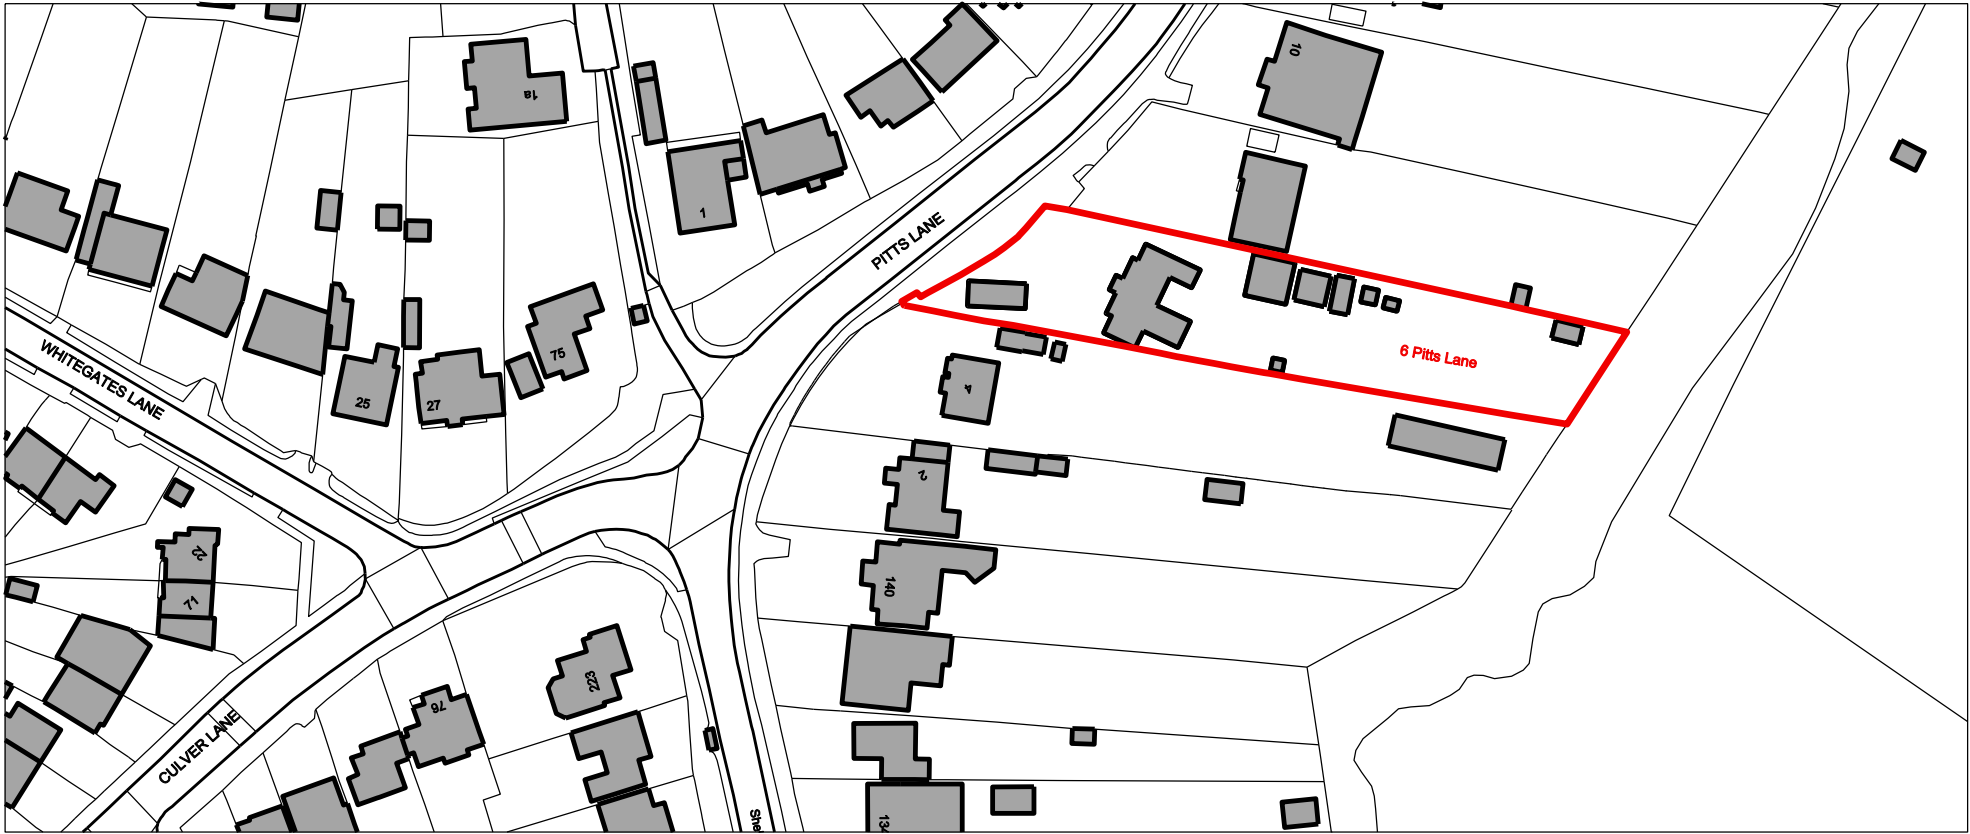

Rev	Description	Date

Notes 1. Do not scale unless for planning purposes.
2. Contractors to check dimensions of all issued drawings on site.
3. All information is copyright Guttfeld Architecture

Project 6 Pitts Lane, Earley, Reading, RG6 1BT		
Client Mr & Mrs Patel	No. 077 E SL	Rev
Title Site Location Plan	Scale 1:1250 @ A3	
Status Planning	Date August 2024	
www.guttfeldarchitecture.co.uk mail@guttfeldarchitecture.co.uk +44 (0)118 907 6355		

