



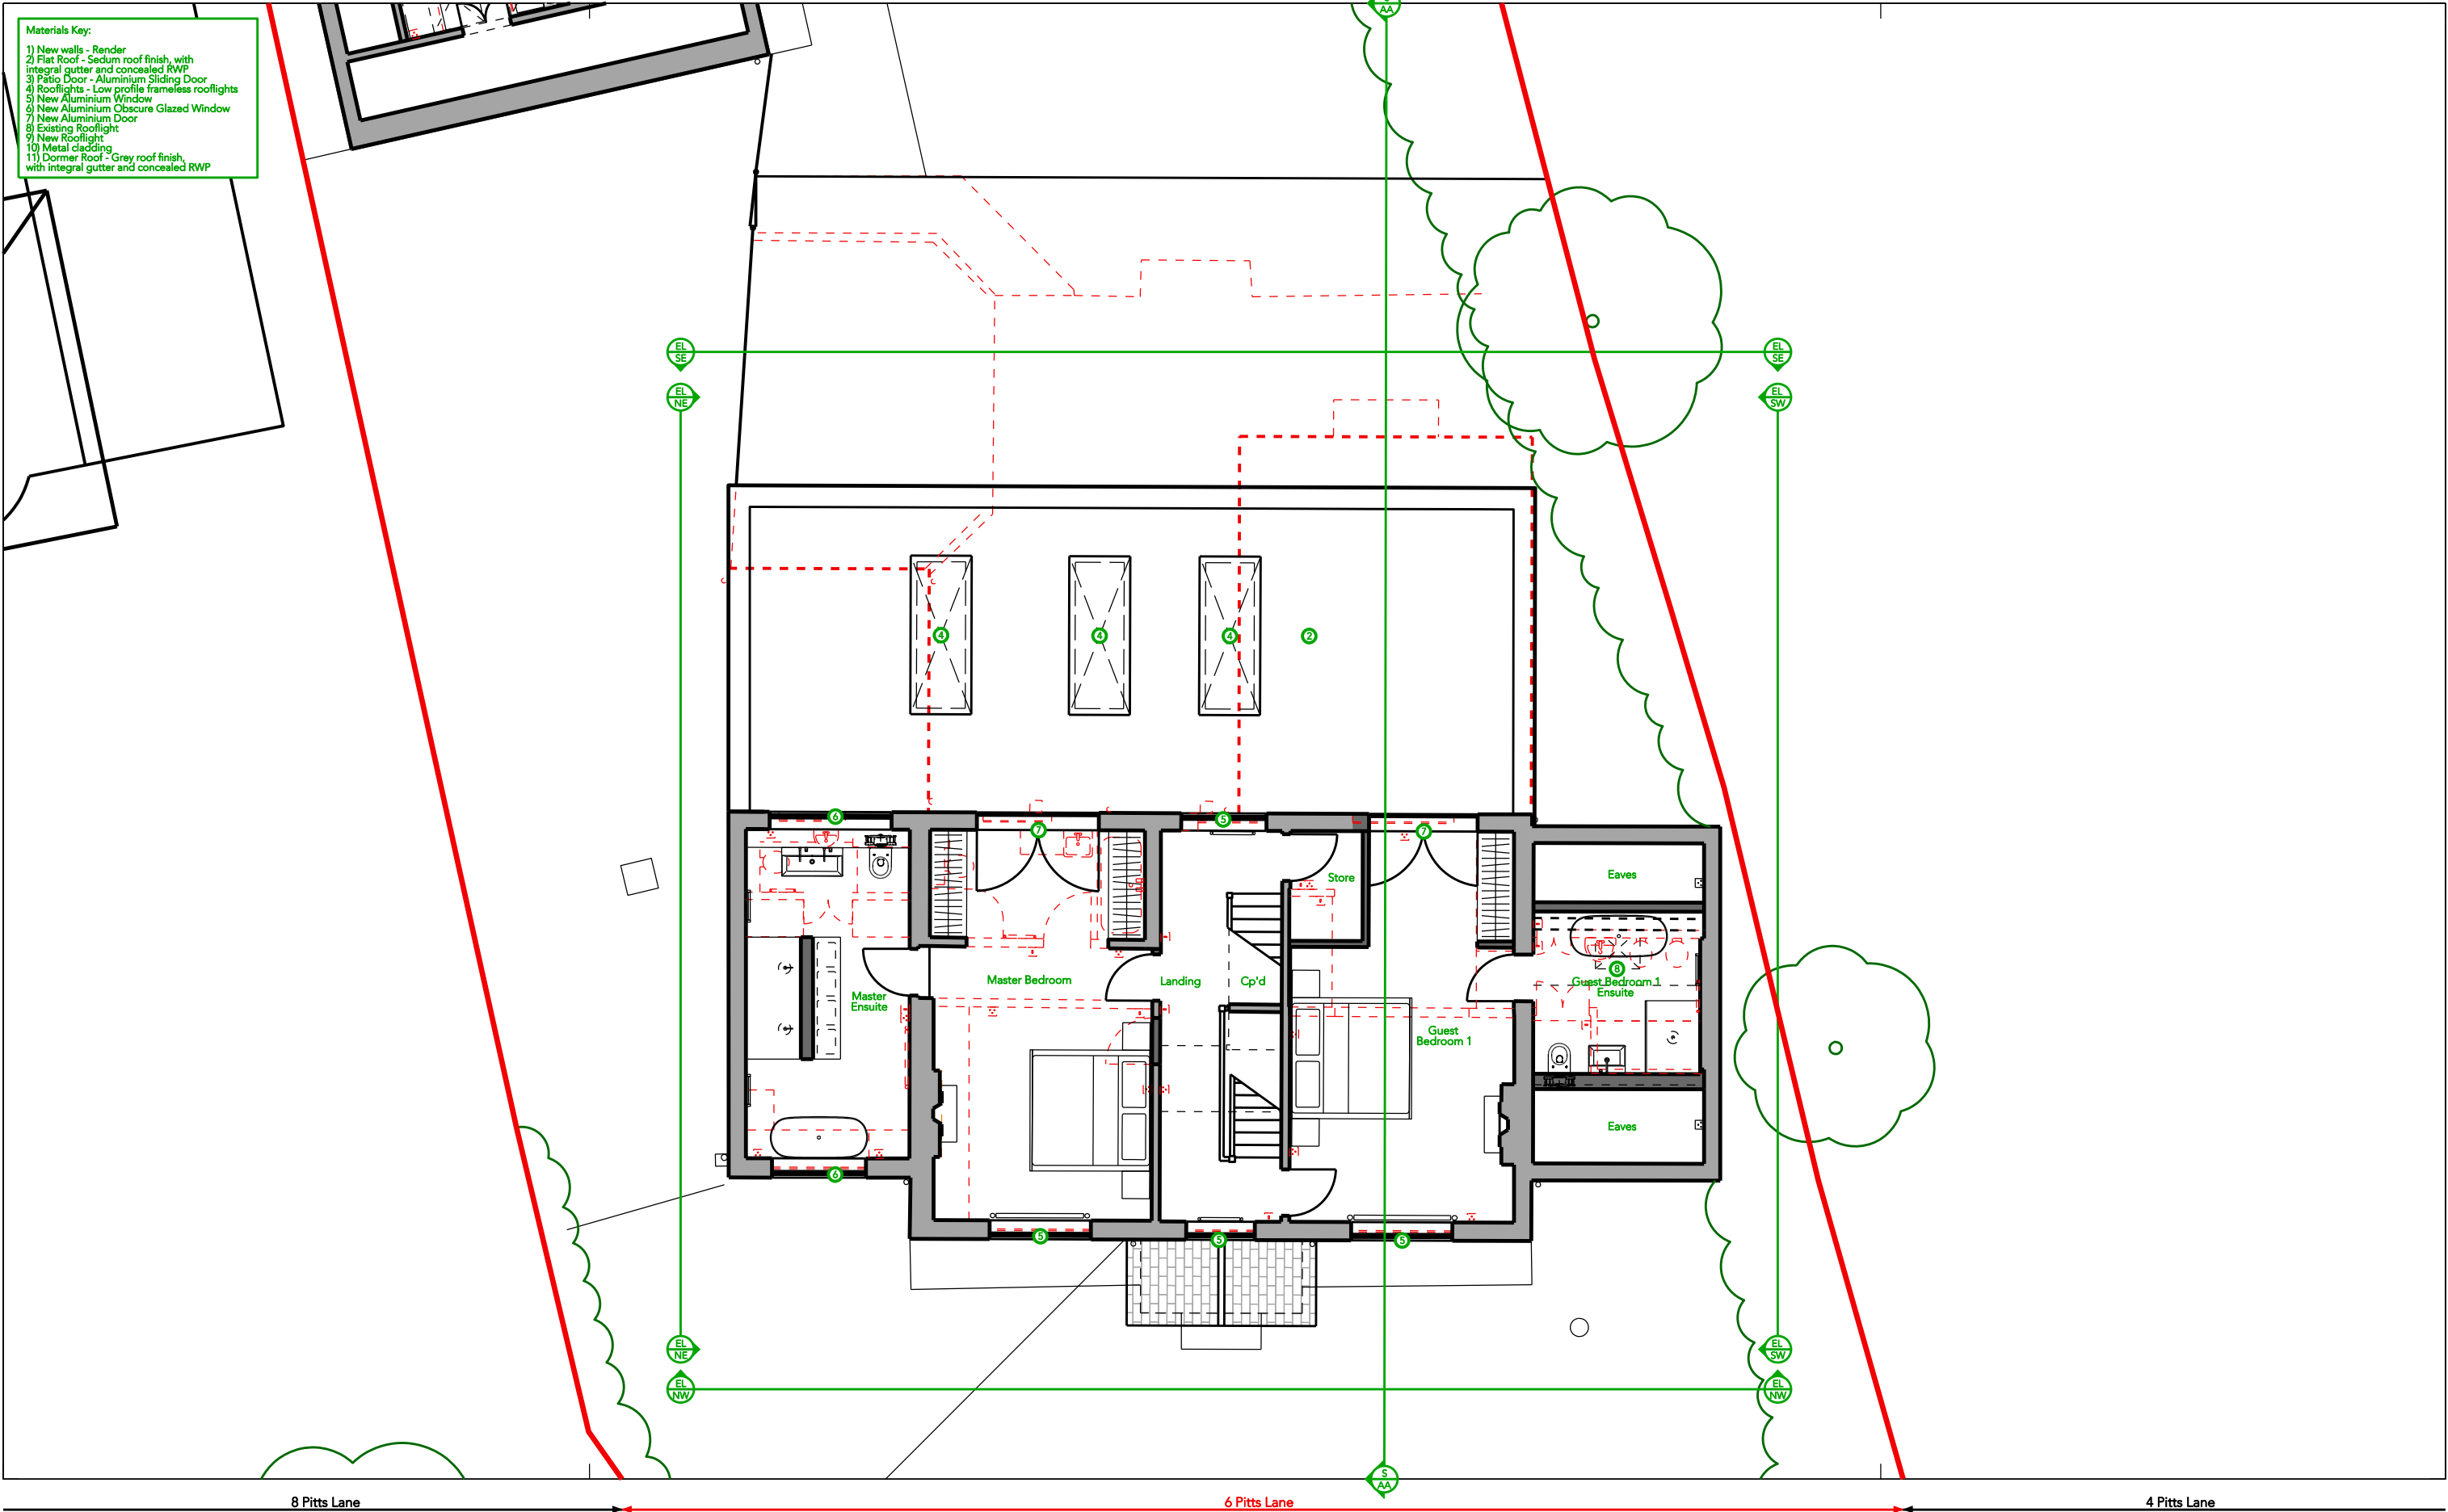

Rev	Description	Date

- Notes
1. Do not scale unless for planning purposes.
 2. Contractors to check dimensions of all issued drawings on site.
 3. All information is copyright Guttfield Architecture
- DEMOLITIONS
 - SITE BOUNDARY
 - EXISTING
 - PROPOSED

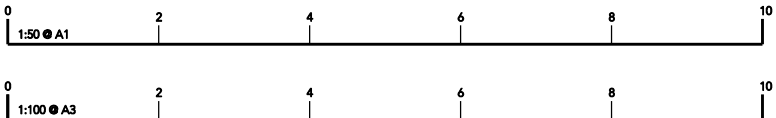

Project 6 Pitts Lane, Earley, Reading, RG6 1BT			
Client	Mr & Mrs Patel	No.	077 PL P 01
Title	Proposed First Floor	Scale	1:50 @ A1 / 1:100 @ A3
Status	Planning	Date	August 2024
www.guttfieldarchitecture.co.uk mail@guttfieldarchitecture.co.uk +44 (0)118 907 6355			

