


EL
NW

Section A

EL
SE


- Materials Key:
- 1) New walls - Render
 - 2) Flat Roof - Sedum roof finish, with integral gutter and concealed RWP
 - 3) Patio Door - Aluminium Sliding Door
 - 4) Rooflights - Low profile frameless rooflights
 - 5) New Aluminium Window
 - 6) New Aluminium Obscure Glazed Window
 - 7) New Aluminium Door
 - 8) Existing Rooflight
 - 9) New Rooflight
 - 10) Metal cladding
 - 11) Dormer Roof - Grey roof finish, with integral gutter and concealed RWP

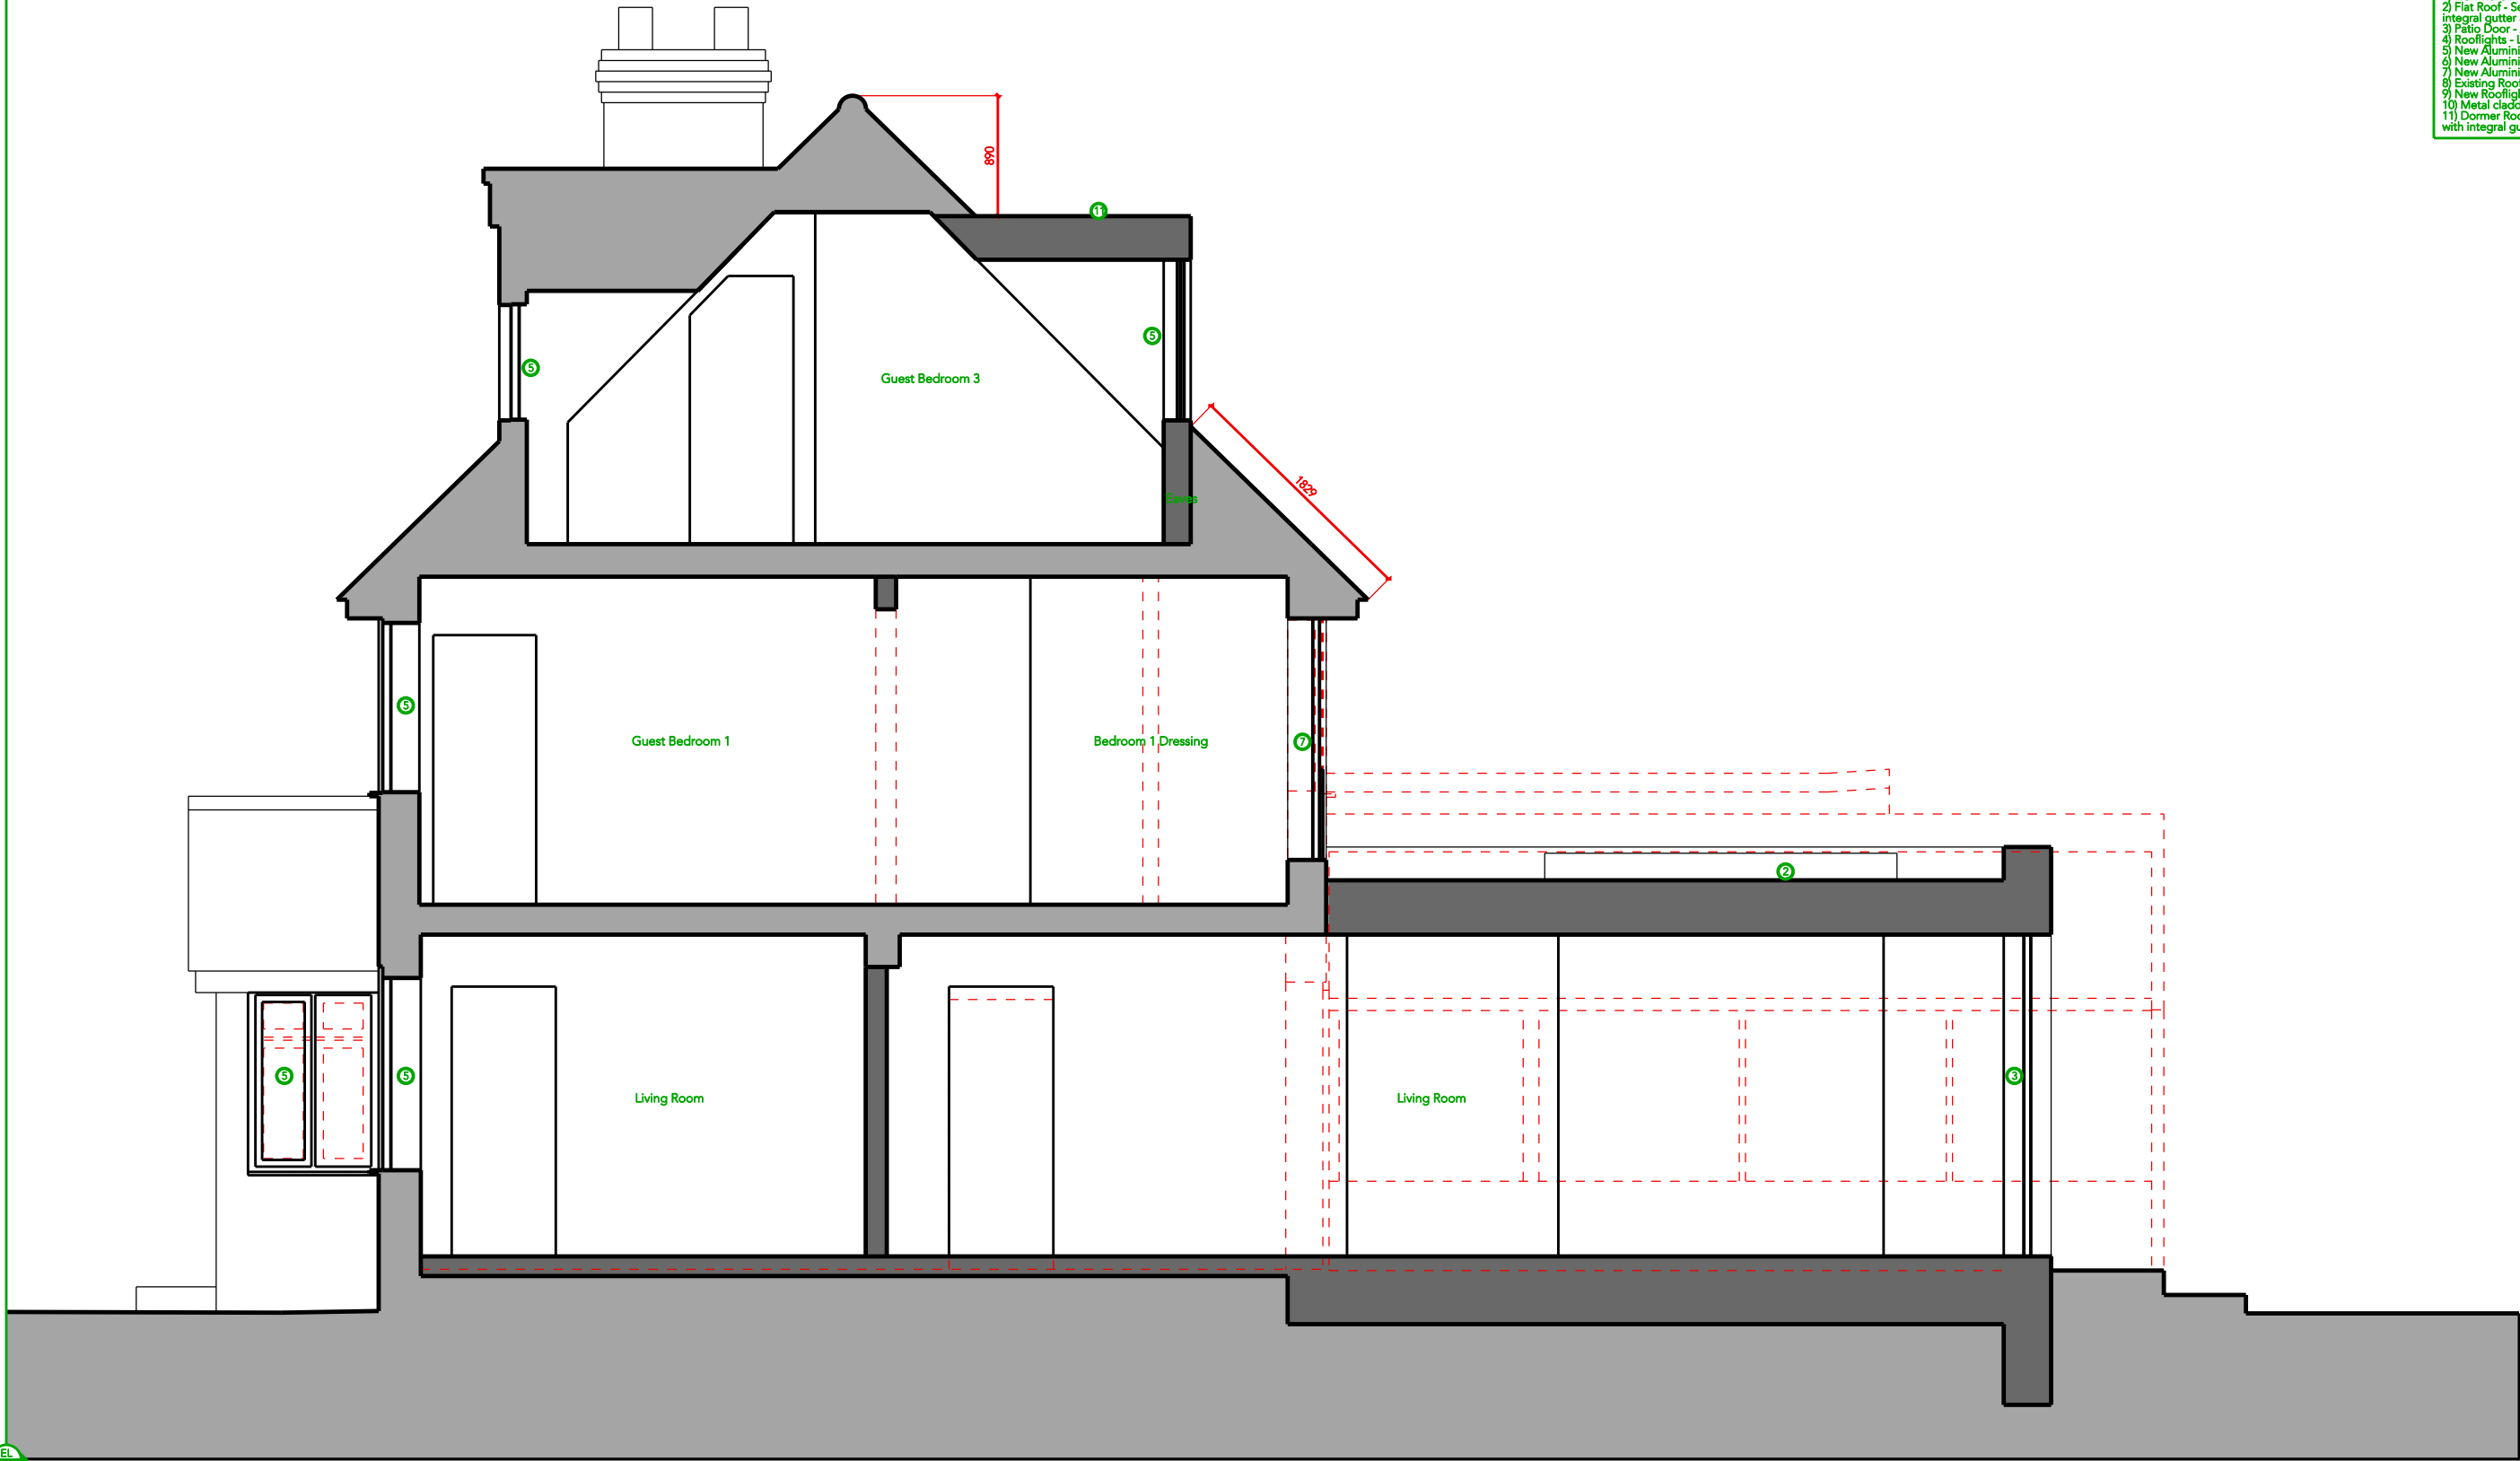


EL
SE

Rev	Description	Date

- Notes
1. Do not scale unless for planning purposes.
 2. Contractors to check dimensions of all issued drawings on site.
 3. All information is copyright Guttfield Architecture
- DEMOLITIONS
 - SITE BOUNDARY
 - EXISTING
 - PROPOSED

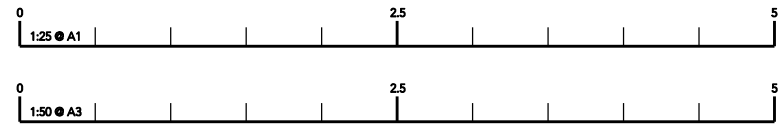

Project 6 Pitts Lane, Earley, Reading, RG6 1BT			
Client	Mr & Mrs Patel	No.	077 PLS A
Title	Proposed Section A	Scale	1:25 @ A1 / 1:50 @ A3
Status	Planning	Date	August 2024
www.guttfieldarchitecture.co.uk mail@guttfieldarchitecture.co.uk +44 (0)118 907 6355			

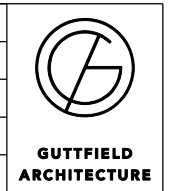

GUTTFIELD
ARCHITECTURE