

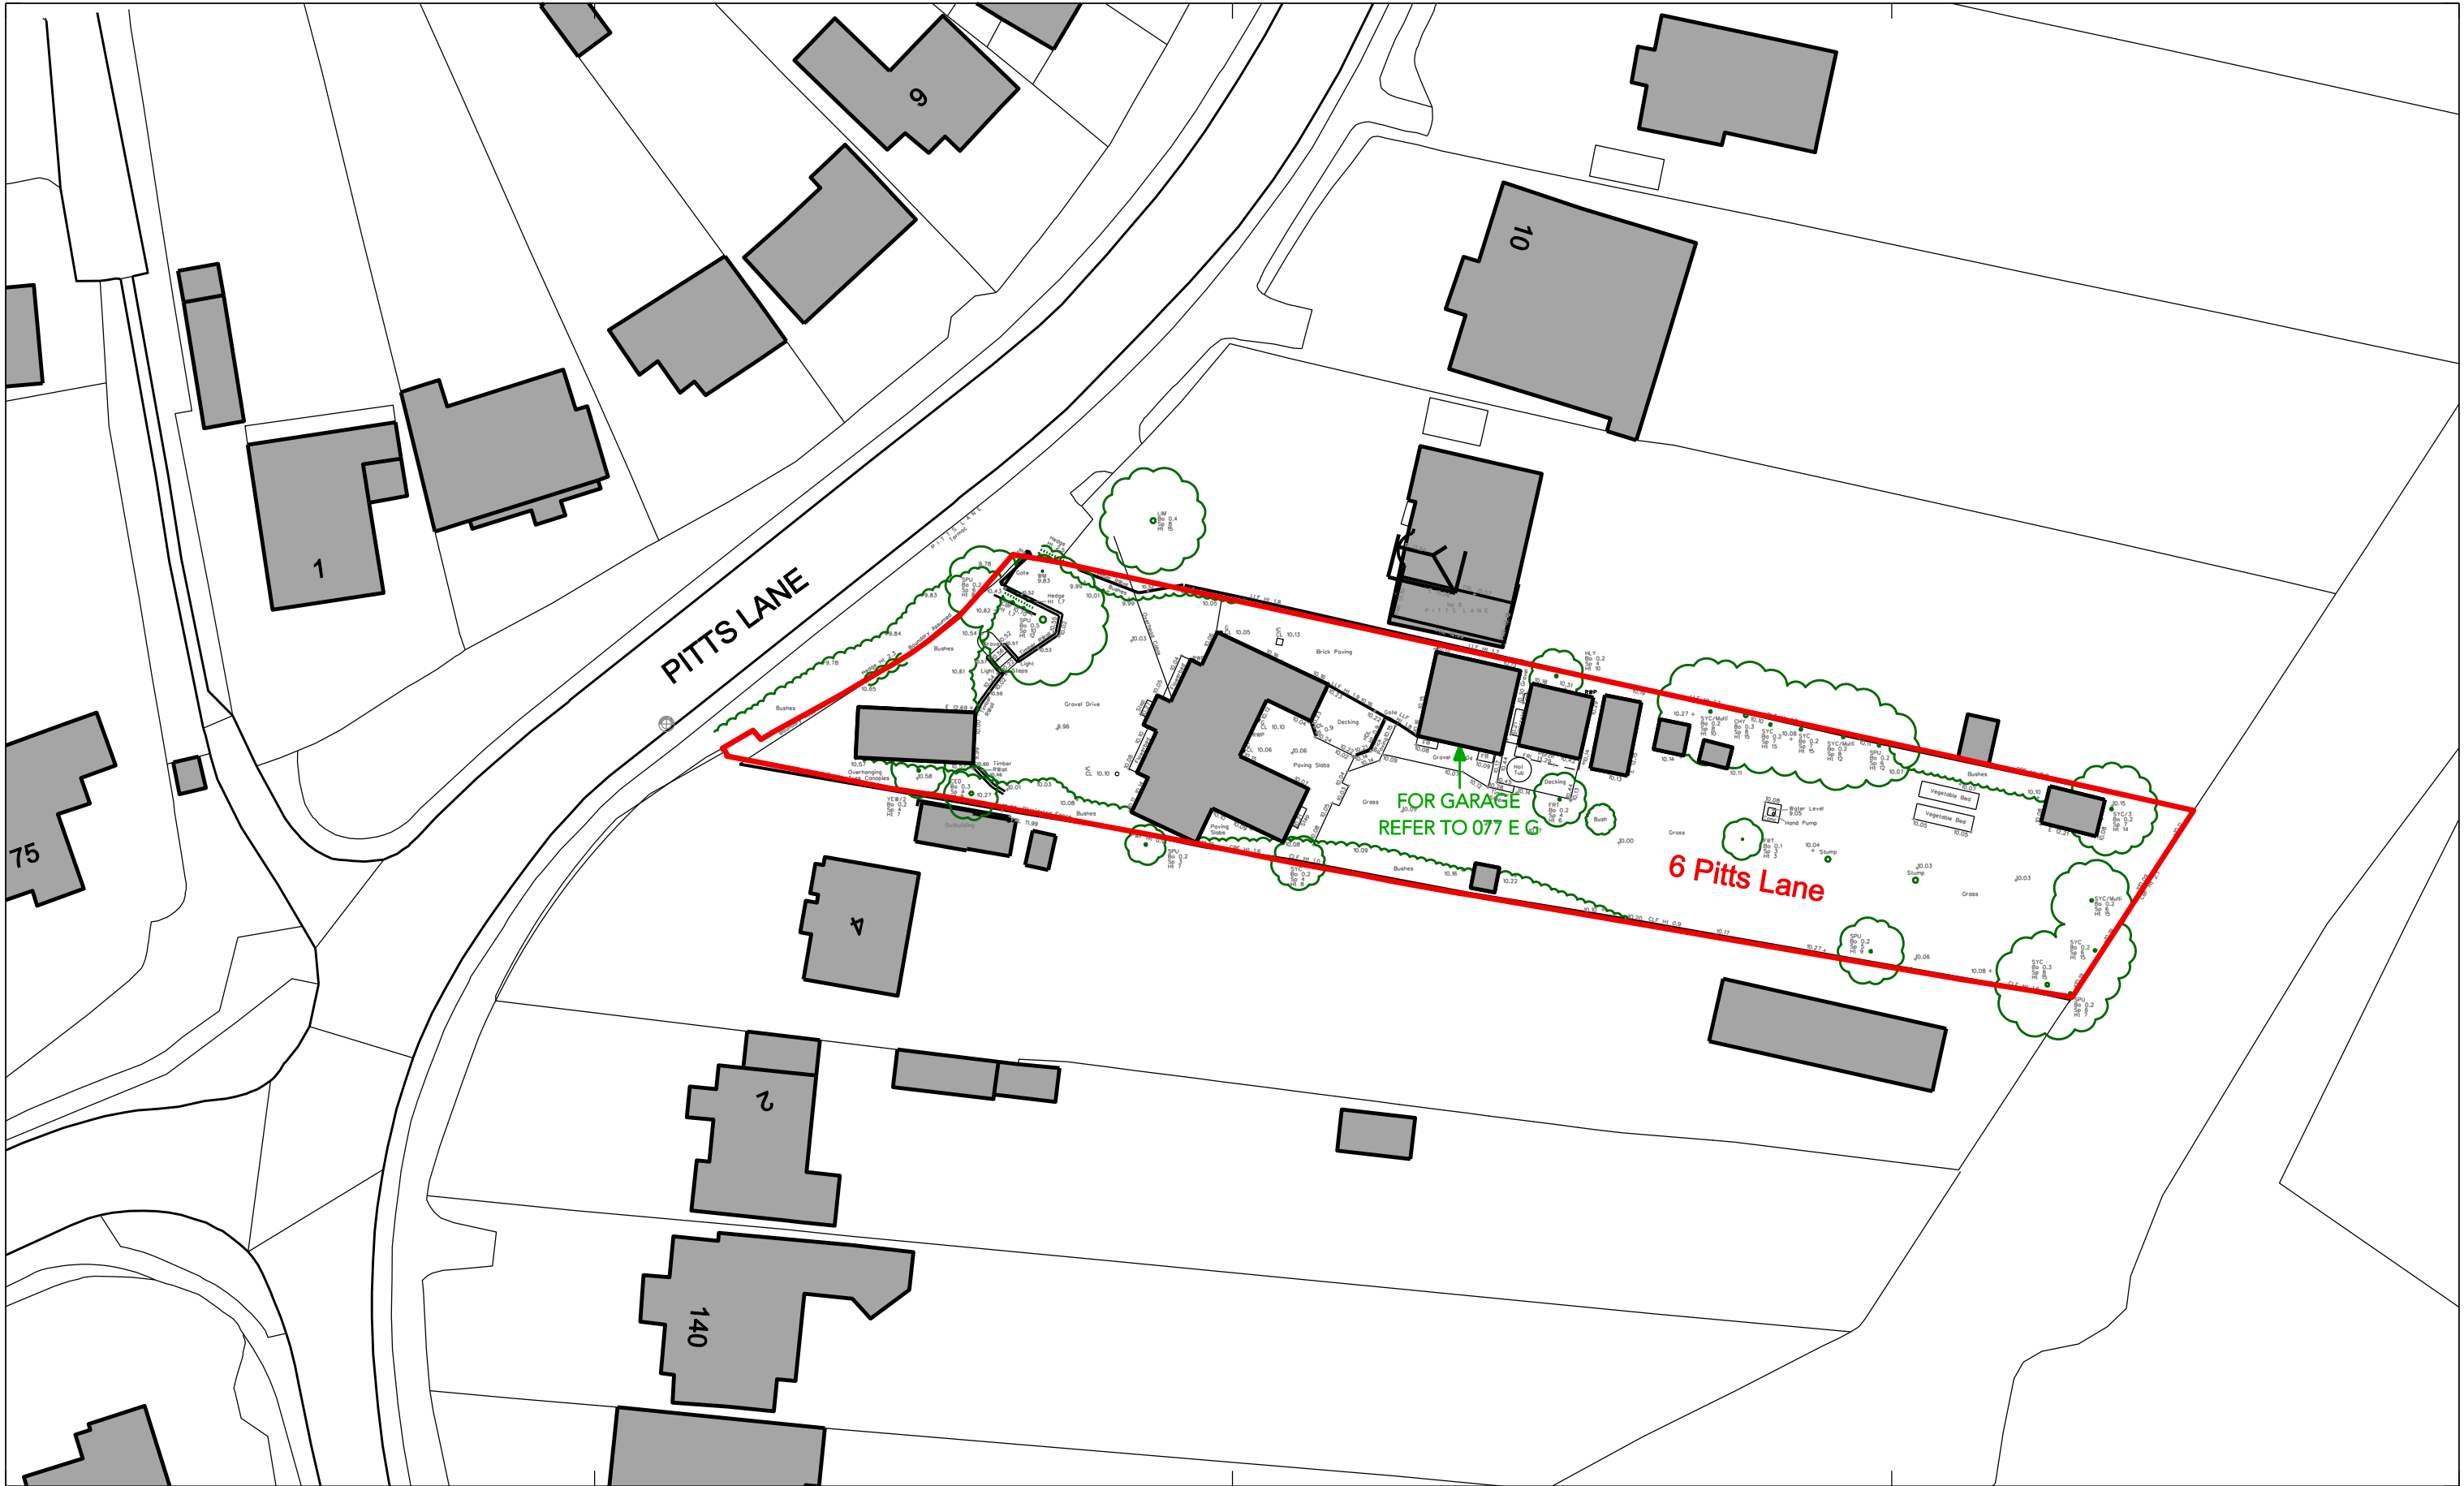


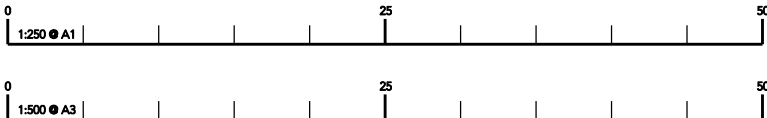

Rev	Description	Date

Notes 1. Do not scale unless for planning purposes.
2. Contractors to check dimensions of all issued drawings on site.
3. All information is copyright Guttfield Architecture

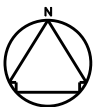

Project 6 Pitts Lane, Earley, Reading, RG6 1BT			
Client	Mr & Mrs Patel	No.	077 E BP
Title	Existing Block Plan	Scale	1:250 @ A1 / 1:500 @ A3
Status	Planning	Date	August 2024
www.guttfieldarchitecture.co.uk mail@guttfieldarchitecture.co.uk +44 (0)118 907 6355			



GUTTFIELD
ARCHITECTURE