


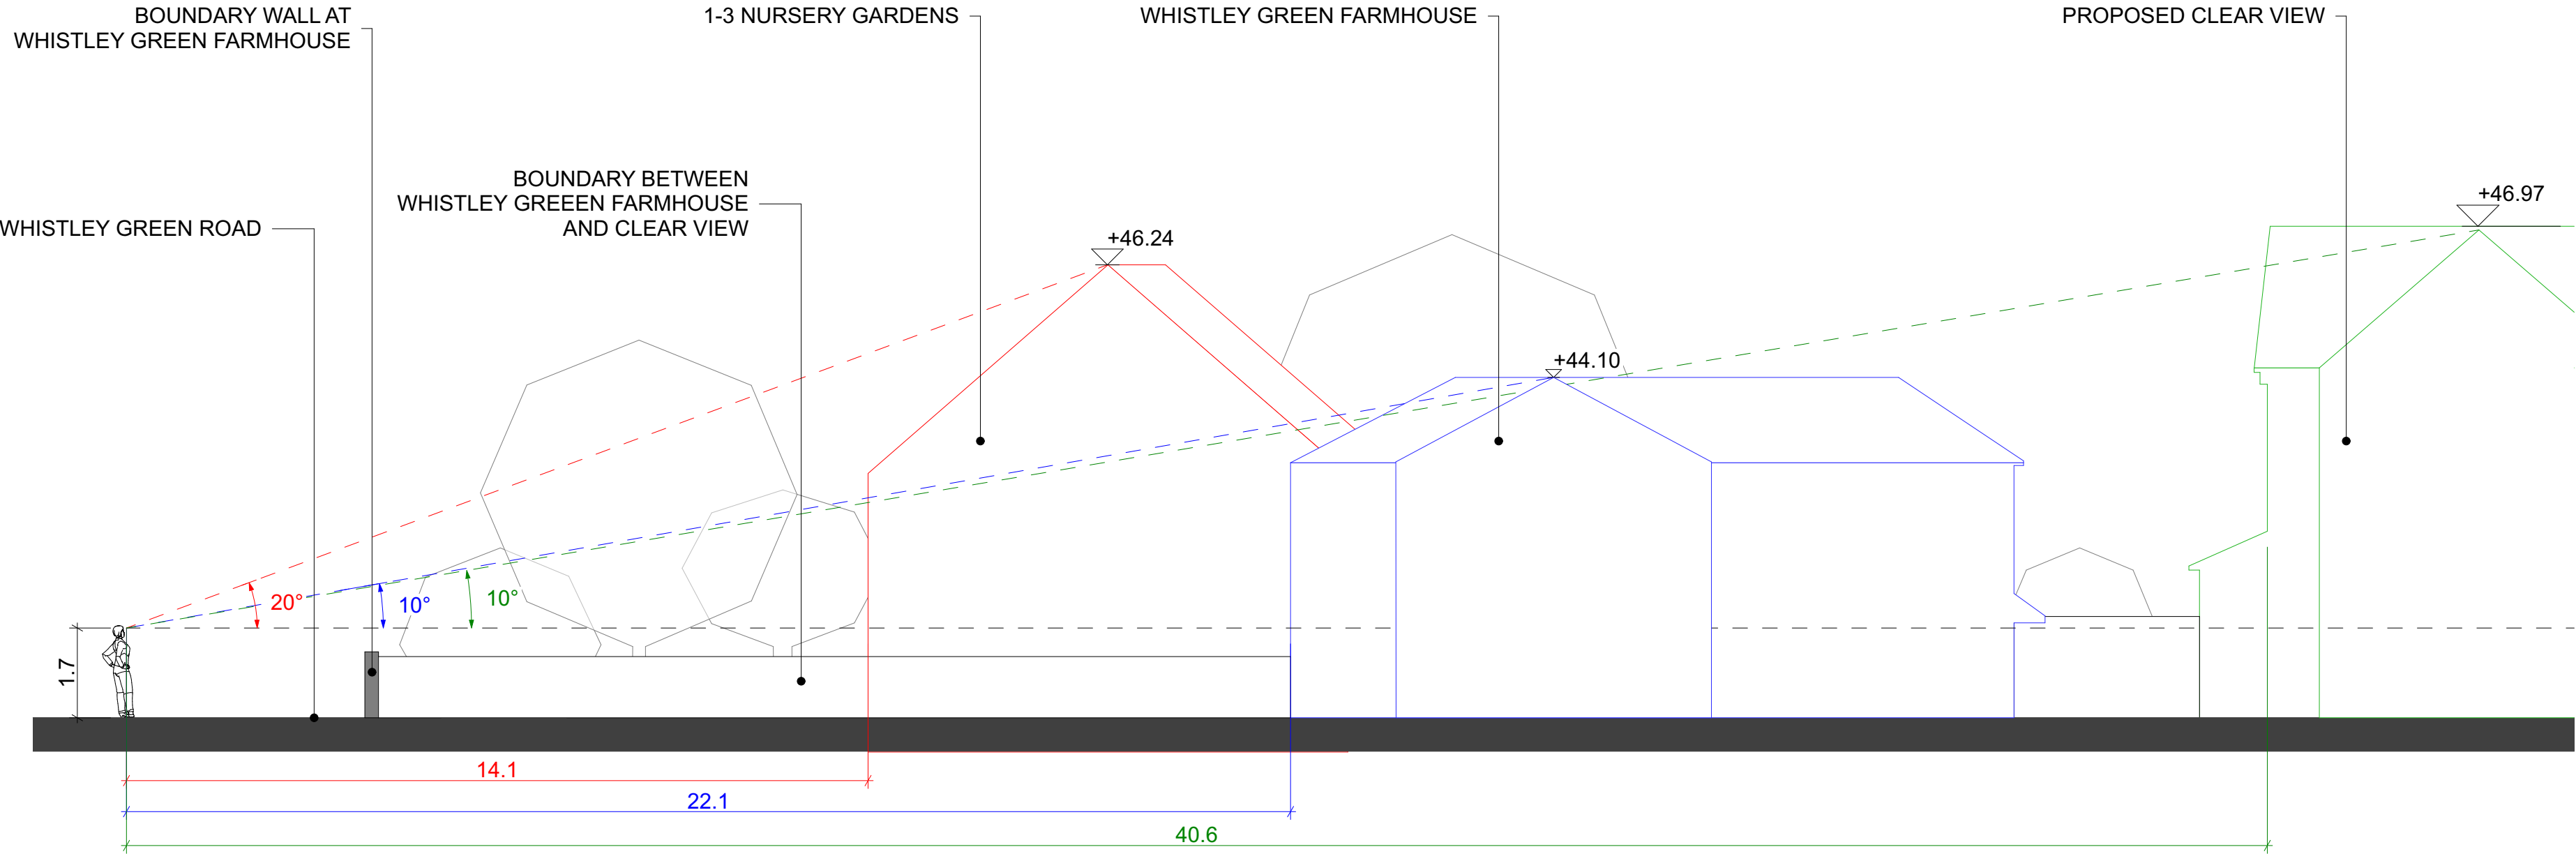

SECTION C THROUGH WHISTLEY GREEN ROAD



1:100

SECTION PATH



BLOCK PLAN KEY

1:500

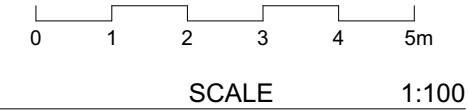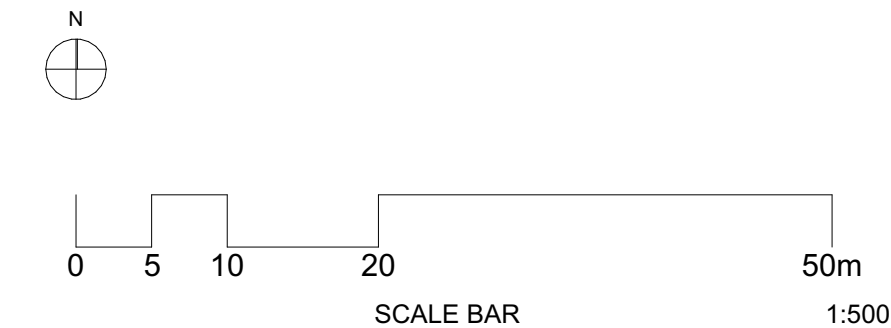

NOTES ORIGINAL A2

NOT FOR CONSTRUCTION. THIS DRAWING IS FOR PLANNING STAGE ONLY. SUBJECT TO DETAILED DESIGN, DESIGN COORDINATION WITH OTHERS AND PLANNING AND BUILDING CONTROL APPROVAL. NO SURVEY HAS BEEN USED IN COMPILATION OF THESE DRAWINGS. BASED ON OS INFORMATION ONLY

© COPYRIGHT HIVES ARCHITECTS LLP

Rev

20/02/2026 PLANNING ISSUE

Client	Drawing Title	HIVES ARCHITECTS	
Mr & Mrs HORSCROFT	SECTION WHISTLEY GREEN ROAD	SINCE 1934	
Site		Project Status	Drawn Checked
CLEAR VIEW COTTAGE, WHISTLEY GREEN, RG10 0DU		PLANNING	VL HW
Scale		Project	Drawing Revision
1:100, 1:500 @A2		2907 009P2	