

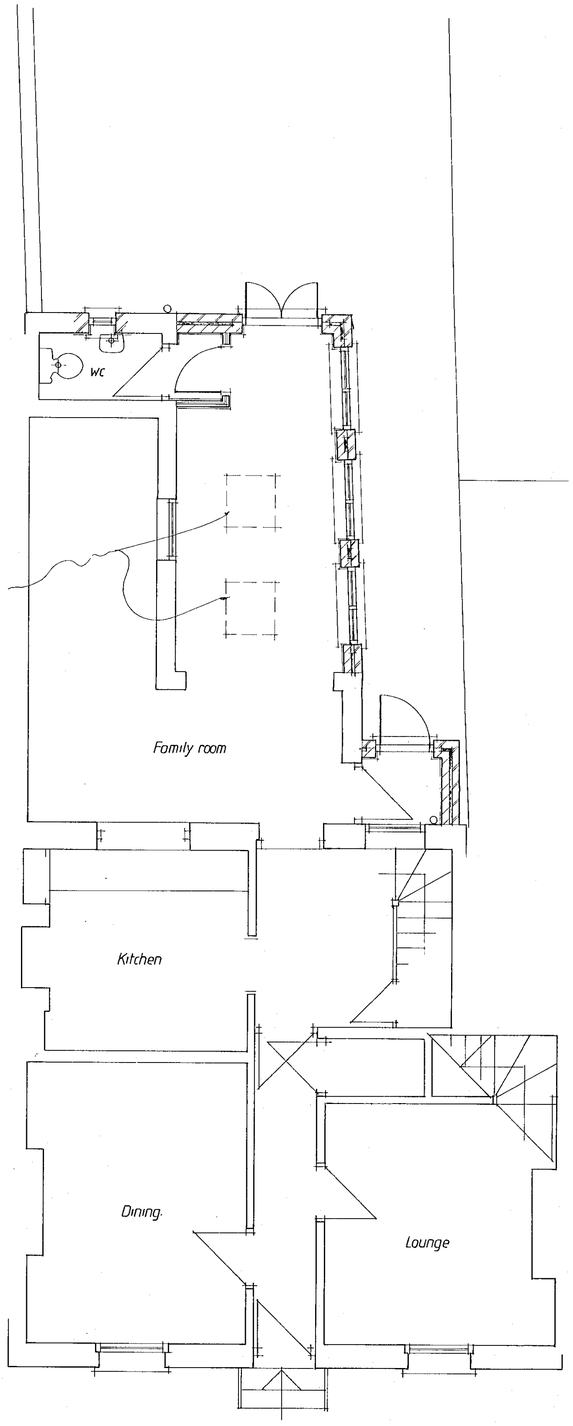


Ground floor plan 1:50

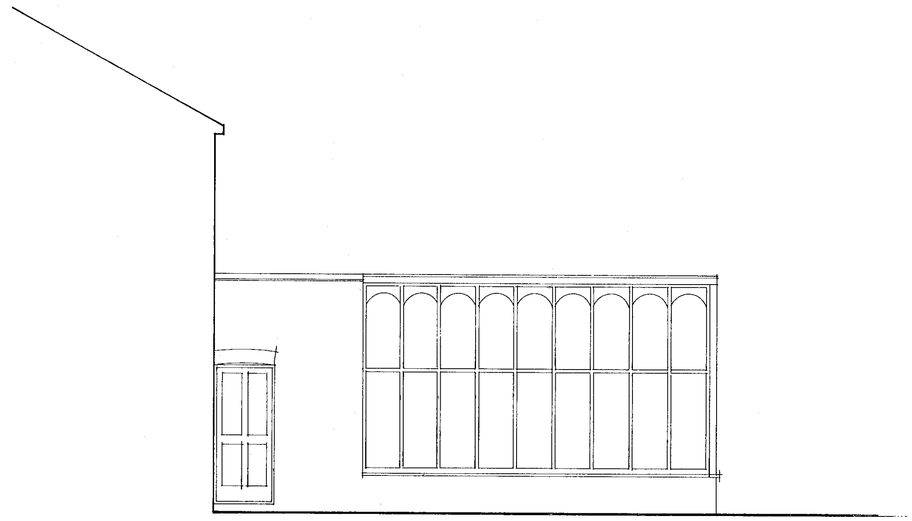

Existing side elevation 1:50

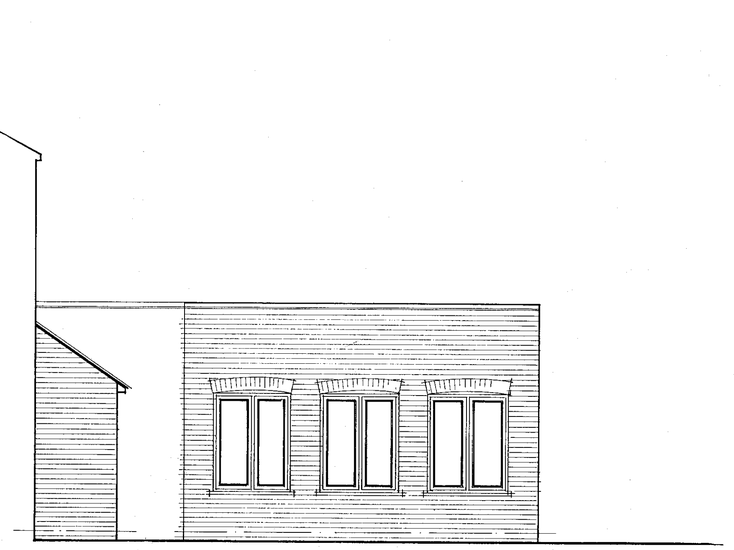

Proposed side elevation 1:50



Proposed rear elevation 1:50

29.MAR2000* 1113

SUPERSEDED by 5123/03A

© Copyright Reserved

Project:- 34 Rose Street, WOKINGHAM.

Client:- Mr. J. Reynolds.

Org. No. 5123/03

Description:- Proposing

Date:- March 2000


Scale:- FOR PLANNING PURPOSES ONLY

Drawn:- RTH.


1 Holly Cottage, High Street, Crowthorne, Berkshire. RG11 7AE. Tel: Crowthorne (0344) 761727 / 778908

4th DIMENSION BUILDING DESIGN

Do not scale from this drawing. Verify all dimensions before setting out, commencing work or making any shop drawings. Report any discrepancies to supervising officer immediately.

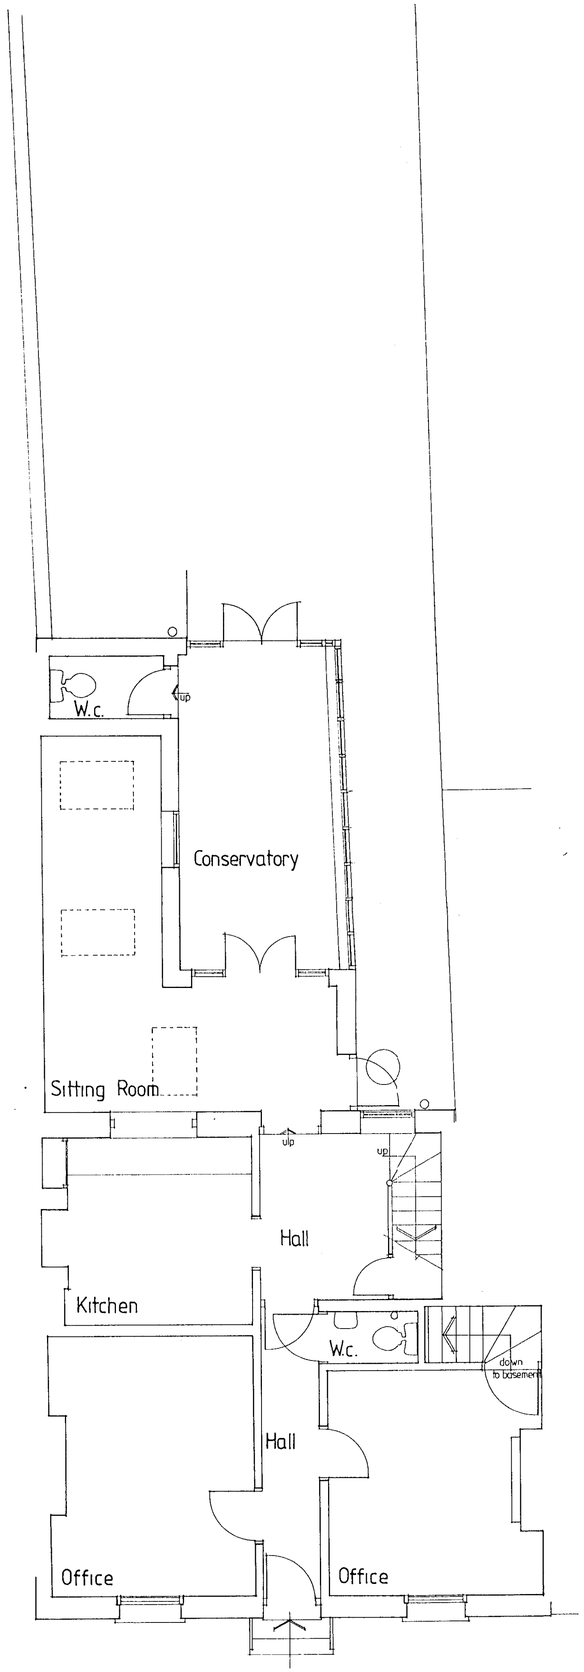


GROUND FLOOR PLAN 1:50

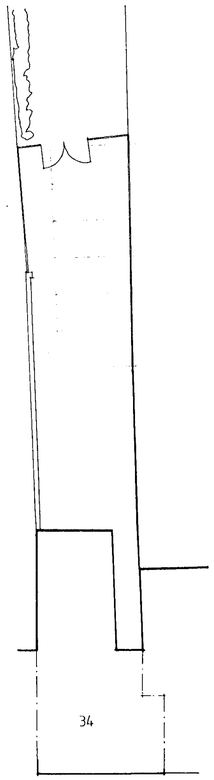

ROSE STREET

SITE PLAN 1:200

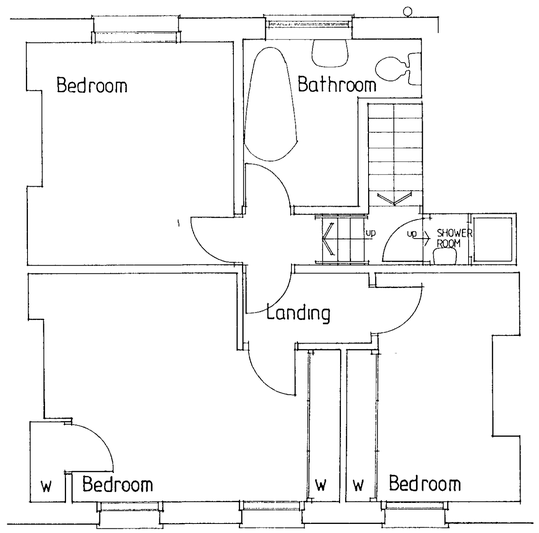

FIRST FLOOR PLAN 1:50



FRONT ELEVATION



REAR ELEVATION

29.MAR2000* 1113

© Copyright Reserved

Project:- 34 Rose Street, WOKINGHAM, Berks

Client:- Mr. J. Reynolds

Drg. No:- 4387 / 1 Description:- Survey as existing


Date:- December 1989 Scale:- 1:50

Drawn:- JRB


17 Pinewood Avenue, Crowthorne, Berkshire RG11 6RR. Tel: Crowthorne (0344) 761727

4th DIMENSION
BUILDING DESIGN


DRAWING BOARD POS 895618

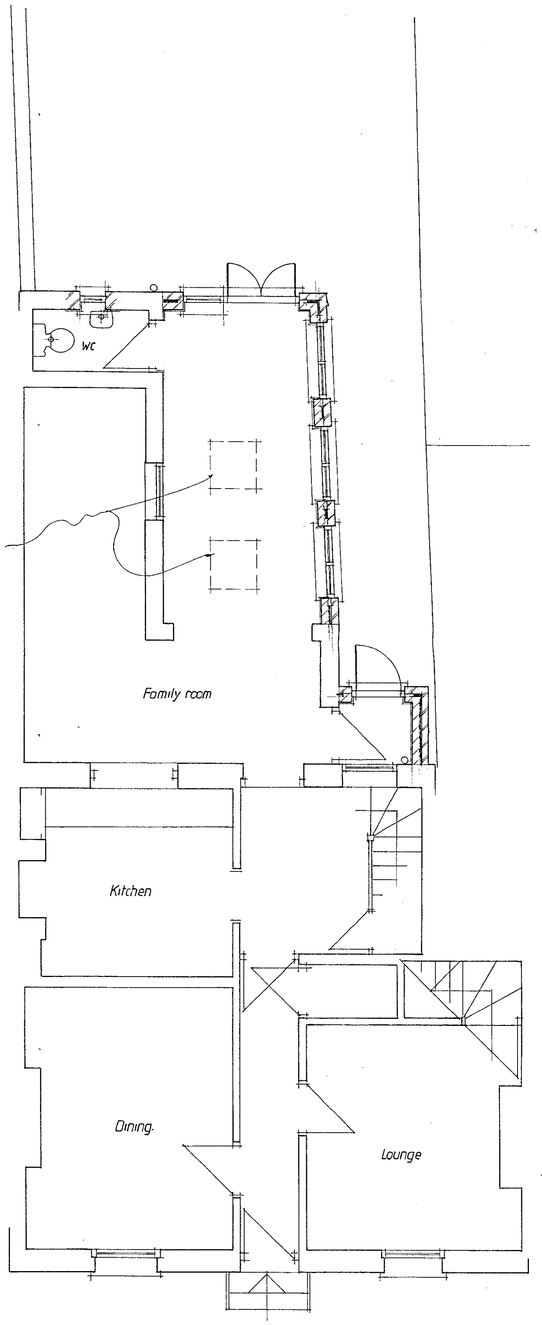

Ground floor plan 1:50

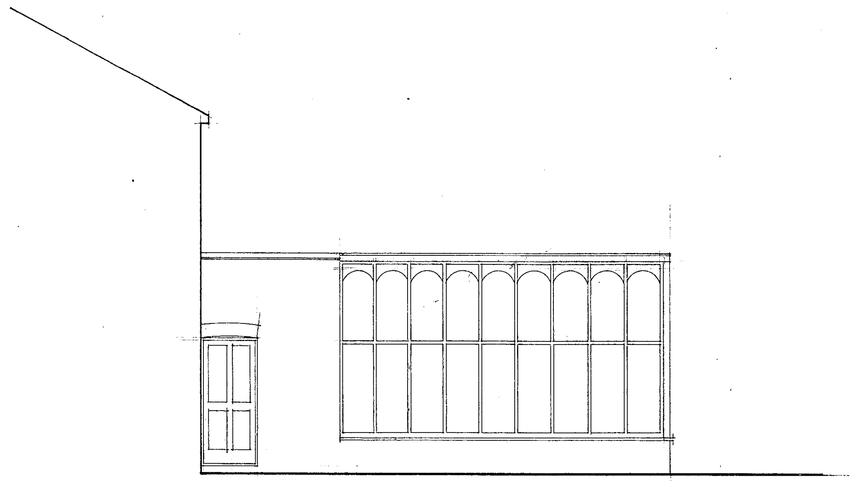


Existing side elevation 1:50

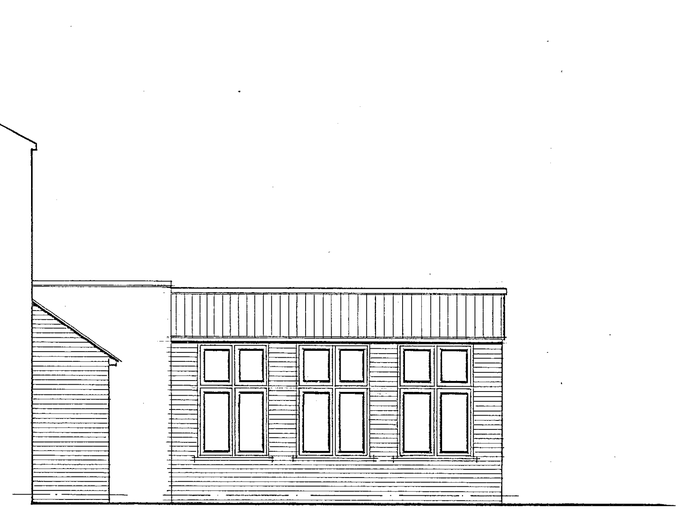

Proposed side elevation 1:50



Proposed rear elevation 1:50

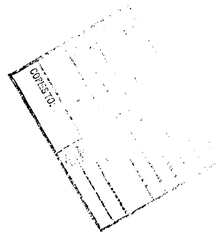

REVISED PLAN

1113

1112

APPROVED

REV. A:- ROOF AMENDED

August 2000

© Copyright Reserved

Project:- 34 Rose Street, WOKINGHAM.

Client:- Mr. J. Reynolds.

Drg. No. 5123/03 A Description:- Proposals

Date:- March 2000 Scale:- 1:50

Drawn:- RTH.

1 Holly Cottage, High Street, Crowthorne, Berkshire, RG11 7AE. Tel: Crowthorne (01344) 761727 / 778981

DIMENSION BUILDING DESIGN

DC 14/11/01