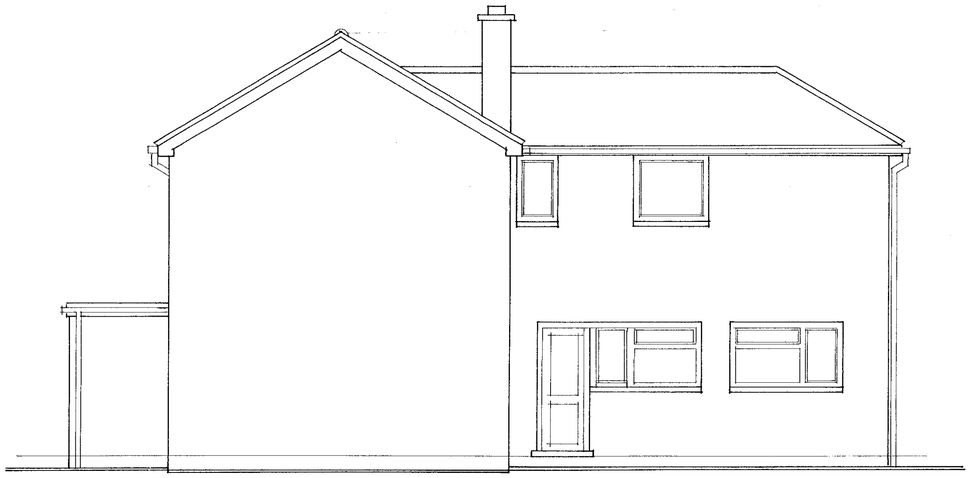

side east elevation

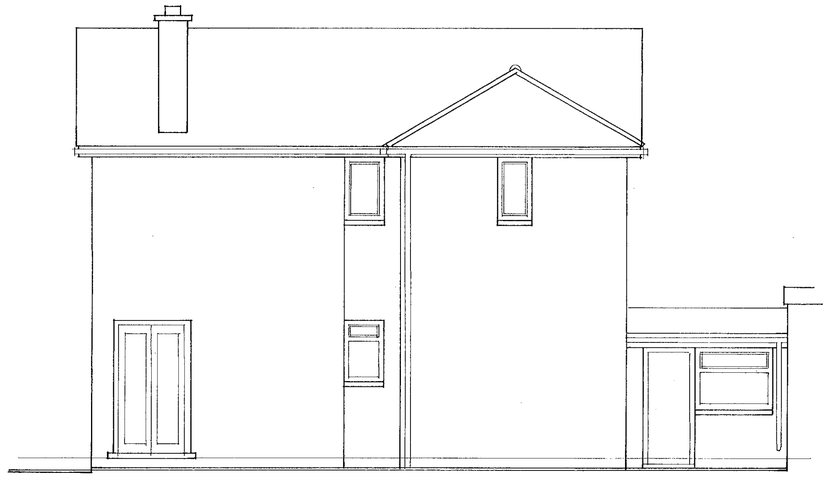

rear elevation

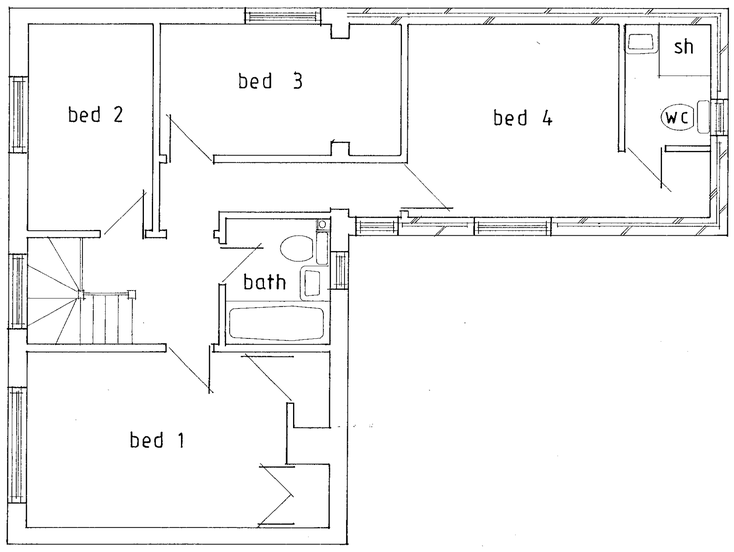

first floor plan

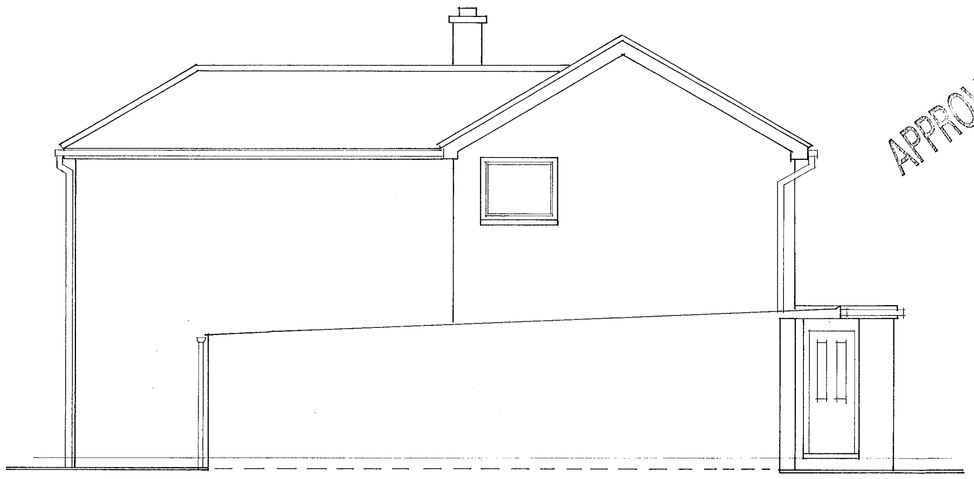

side west elevation

APPROVED

NOTES:

~~All dimensions must be checked on site and not scaled from this drawing.~~

A		
	Date	Revisions

© Copyright

DELEGATED

14.APR.2000* 1255

Client

MR & MRS P.J. OAKES

Job Title

11 GREEN END CLOSE
SPENCERS WOOD
READING

Drawing Title

Plans and elevations
as proposed

Scale 1:50

Date mar 2000

Drawn By

Drg. No. 22336 / 00 / 3

Rev.

A PRODUCT OF THE UNO RANGE - ARCHITECT CAT. No. 7311

594 x 841mm

A1

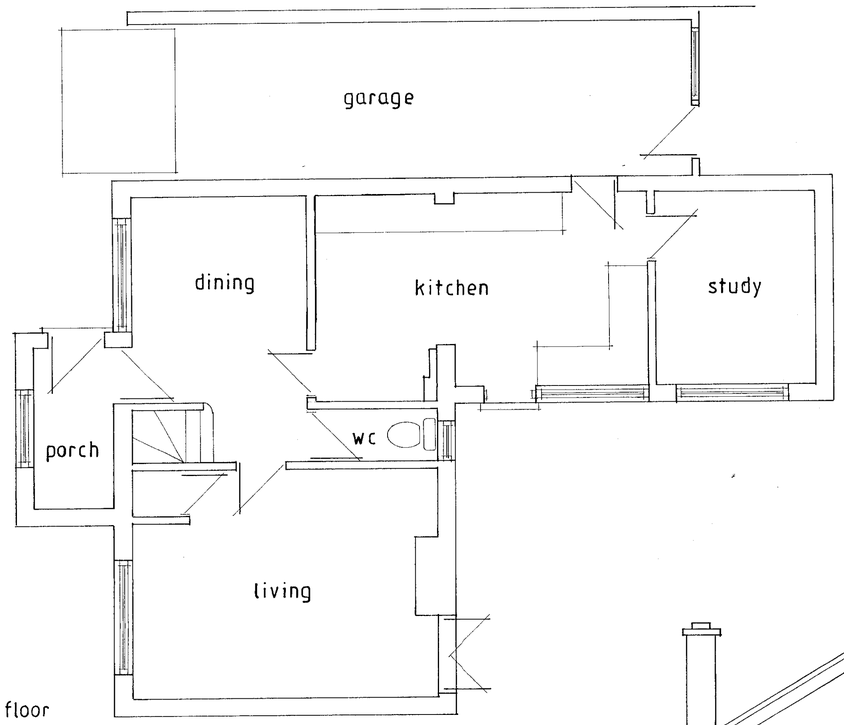

ground floor

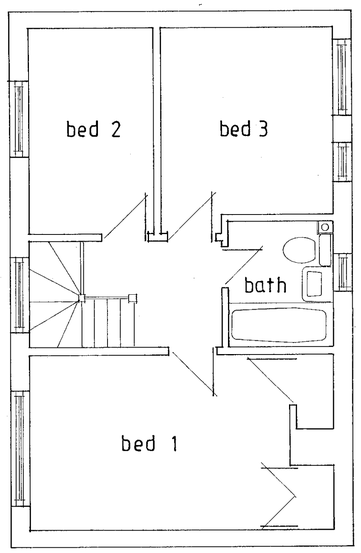

first floor

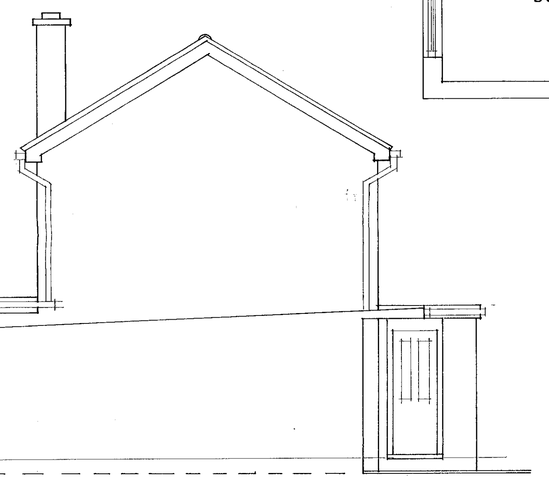

side west elevation

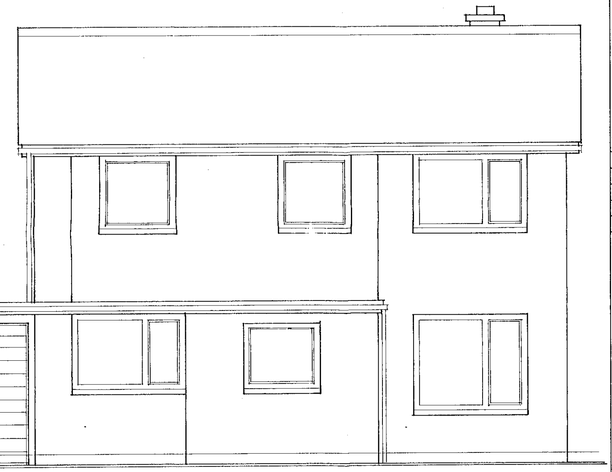

front elevation

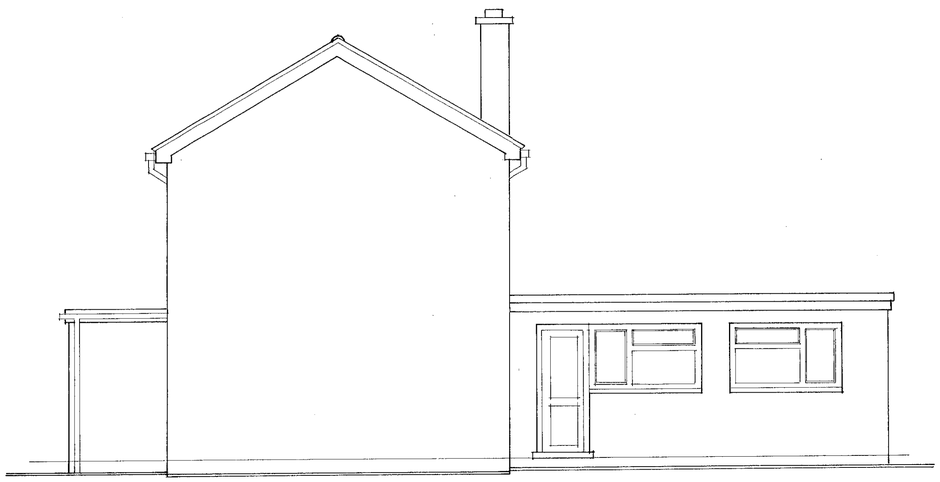

side east elevation

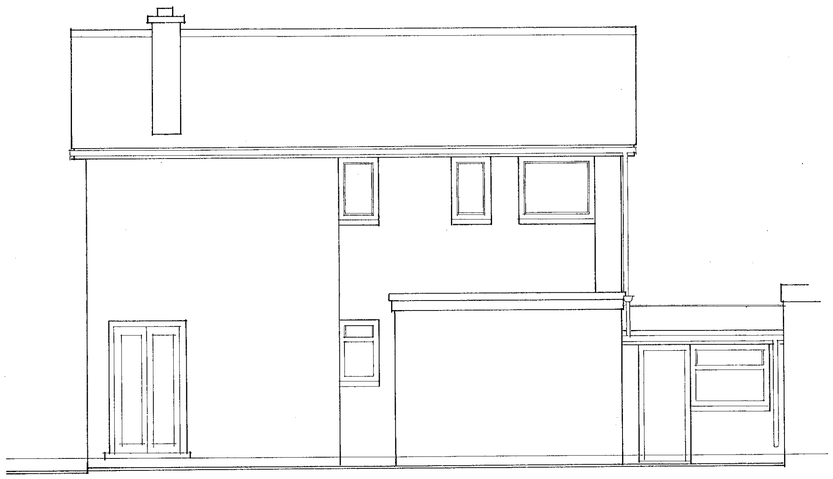

rear elevation

NOTES:

[redacted]

A		
	Date	Revisions

© Copyright

RECEIVED
14 APR 2000 1255

Client
MR & MRS P. J. OAKES

Job Title
11 GREEN END CLOSE
SPENCERS WOOD
READING

Drawing Title
Plans and elevations
as existing

Scale 1 : 50

Date mar 2000 | Drawn By

Org. No. 22336 / 00/2 | Rev.

A PRODUCT OF THE UNO RANGE - ARCHITECT CAT. No. 7311

594 x 841mm A1