BASED UPON THE ORDNANCE SURVEY
MAP WITH THE SANCTION OF THE
CONTROLLER OF H.M. STATIONERY
OFFICE. CROWN COPYRIGHT RESERVED

06.APR.2000* 1178

Hawkedon Primary School

HAWKEDON WAY

ERSKELL CLOSE

HENGRAVE CLOSE

BARNHAM CLOSE

SALEBY CLOSE

DUNHOLME CLOSE

TRUSTHORPE CLOSE

TOSELAND WAY

HOLLYM CLOSE

WELWICK CLOSE

Settrington Close

Sindlesham Farm Cottages

MARFLEET CLOSE

RUSHEY WAY

BYTHORN CLOSE

SAWREY CLOSE

ELSHAM CLOSE

STILTON CLOSE


HUNTINGDON CLOSE

RAMSEY CLOSE

ELMSLEY CLOSE

ILFRACOMBE WAY

ETL

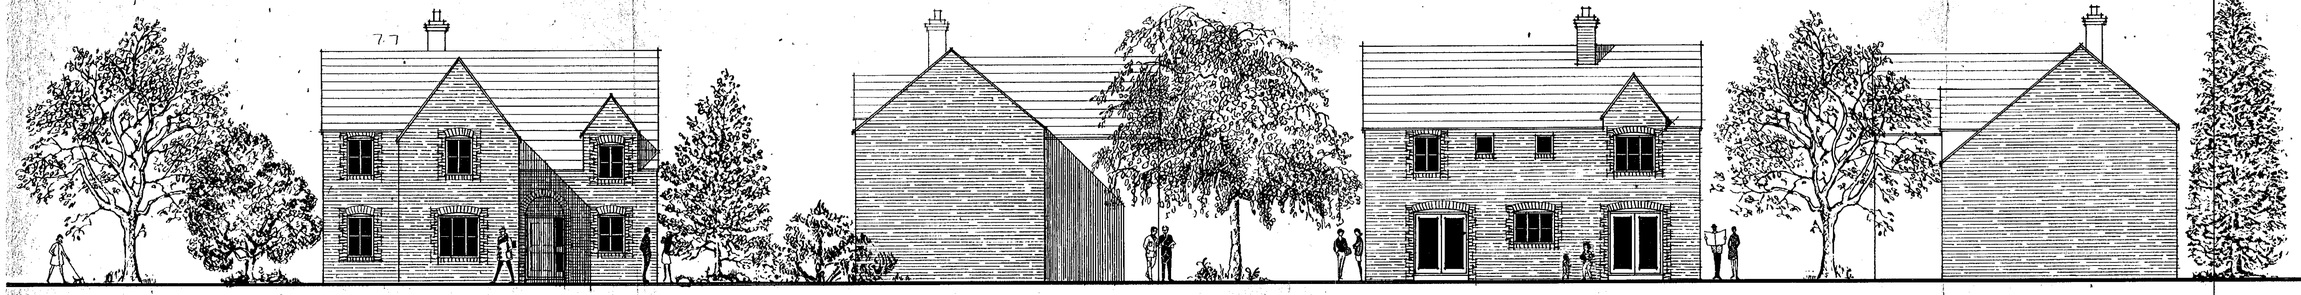


West Elevation


North


East Elevation

South

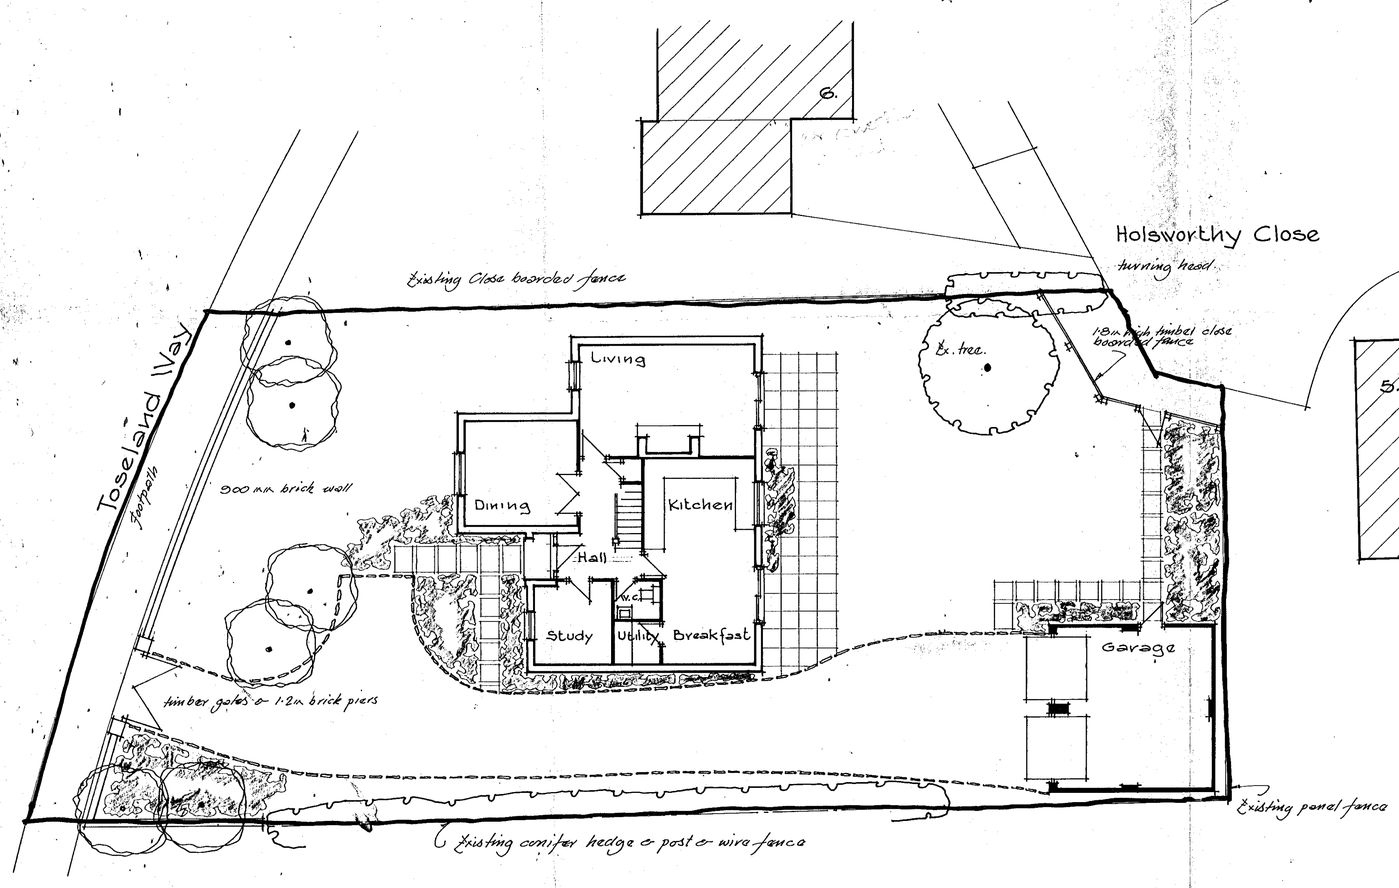

Site Layout & Ground Floor Plan

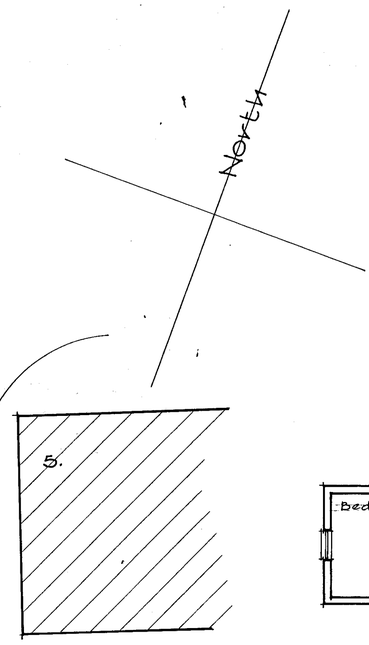

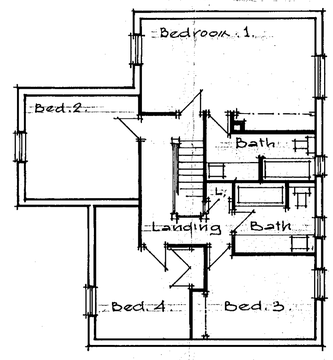

First Floor Plan

Specification

Revisions

06.APR.2000* 1178

REFUSED

Ian Tupman Design Associates
Watford Cottage,
Main Road, Clanfield, Oxon. OX18 2SL
Telephone:- 01367 810 277

Title

Plot Toseland Way
Lower Earley

design detail.
(Ex. water tower site)

Scale:- 1:100

Date:- March 2000

Drawn by:- Ian Tupman

Job Number 235

Drawing Number I.W.2

PYE
Langford Lane
Kidlington Oxon OX5 1HZ tel. 01865/373903

A0SS.17