

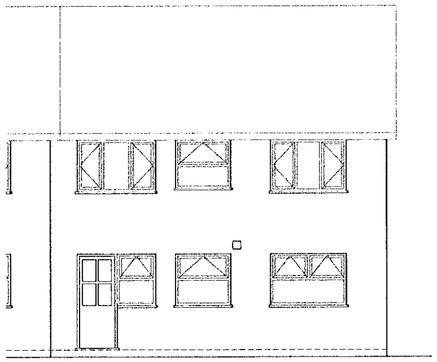



EXISTING SOUTH ELEVATION

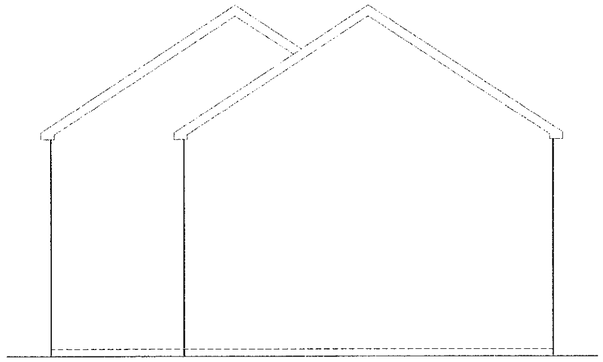


EXISTING EAST ELEVATION

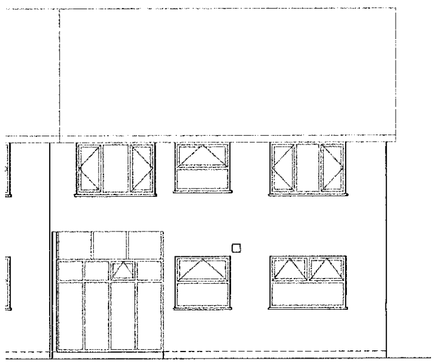

PROPOSED SOUTH ELEVATION

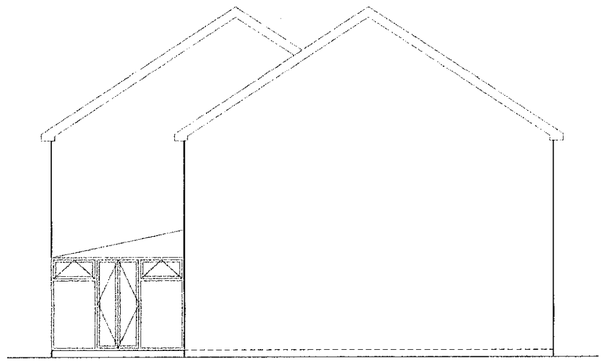


PROPOSED EAST ELEVATION

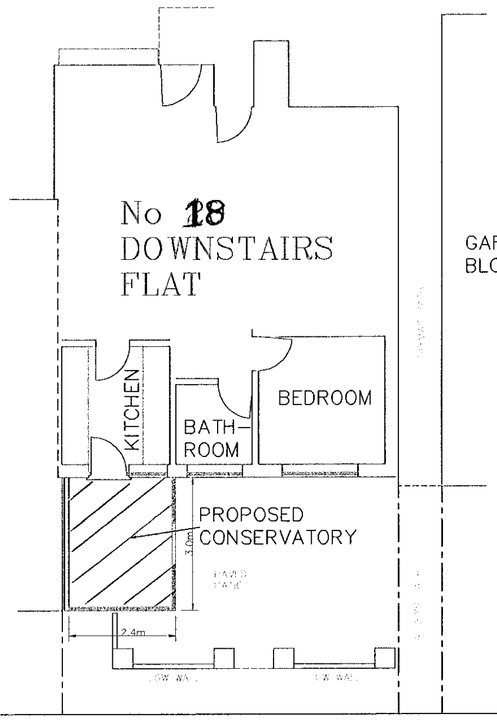

PROPOSED SITE PLAN

APPROVED

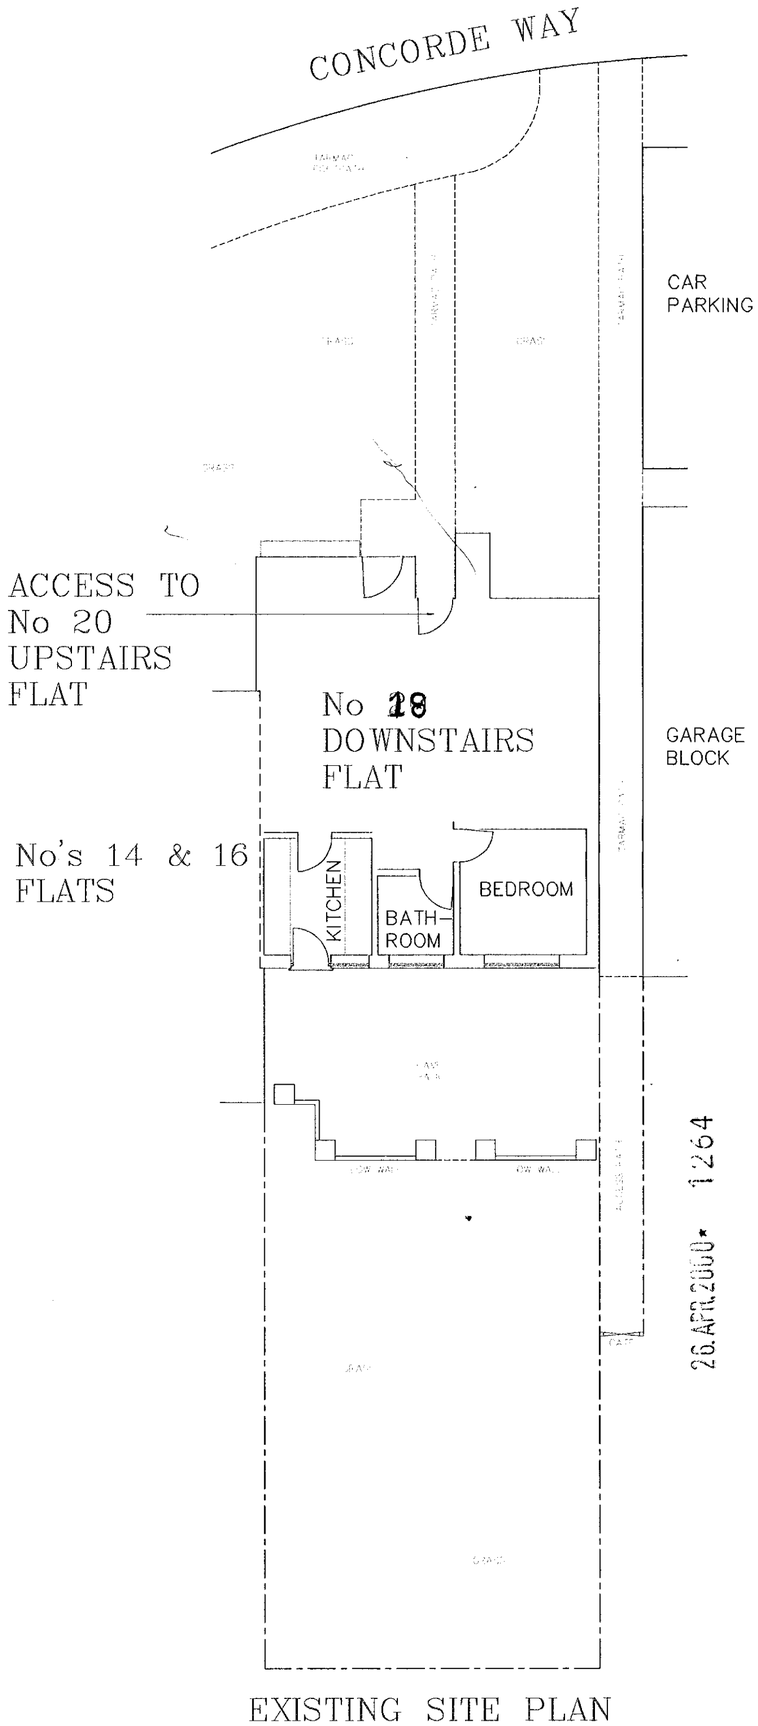

EXISTING SITE PLAN

26.APR.2000 1264

INDICATIVE ONLY

Notes

This drawing is intended for the present planning application only

APPROVED

Rev	Description	Date
-	-	-

Simon Wilkinson
Land and Engineering Surveyor
18 Longmoor Lane
Mortimer Common
Reading, Berkshire
RG7 3RE
Tel: 0118 933 2528
Email: construction@sgwilkinson.freeserve.co.uk

SURVEYED	SGW
DRAWN	SGW
CHECKED	–
SCALE	1:100

Mr & Mrs Forster

18 Concorde Way, Woodley

Proposed Conservatory

DATE	JOB No	DRAWING NUMBER
MAR 2000	00/001	00/002/01/0
REVISION	-	