
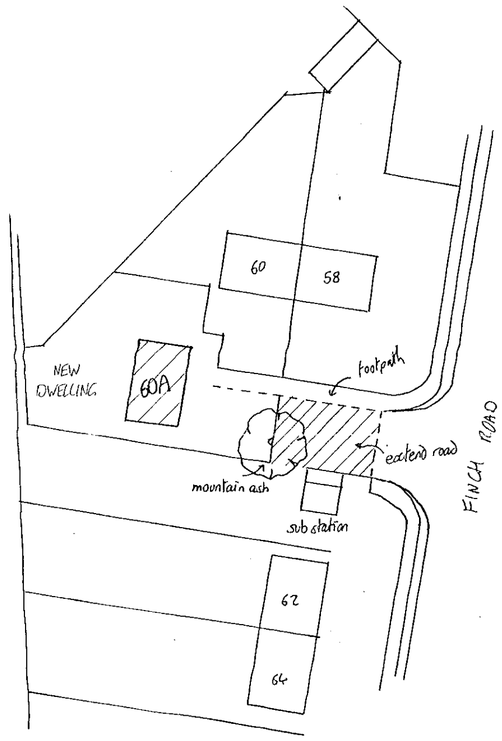


BLOCK PLAN

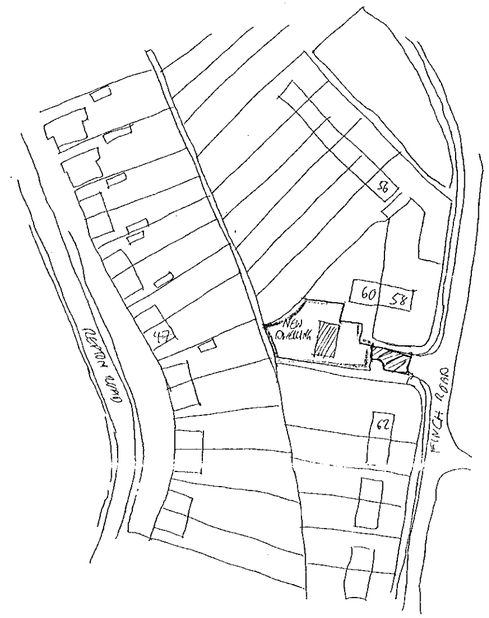

LOCATION PLAN

N

20.APR.2000* 1259

Notes:
All dimensions must be checked on site and not scaled from this drawing.

A		
	Date	Revisions

© copyright .

Client

MR M. SHARPE

Job Title

60 FINCH ROAD
EARLY

Drawing Title

NEW DWELLING

Scale 1:500 1:1250

Date JUN 99

Drawn by G.TURNER

Drg. No. 99/41

Rev.

(ARCH)

420 x 594mm A2