




Front elevation Scale 1:100

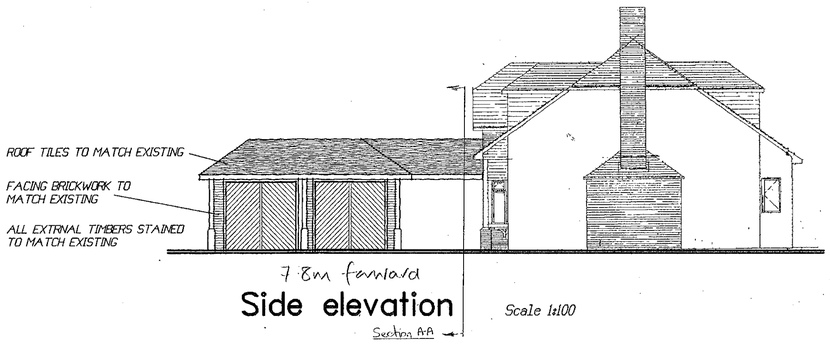

Side elevation Scale 1:100

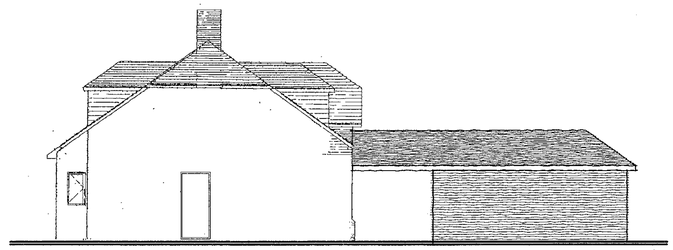



Side elevation Scale 1:100

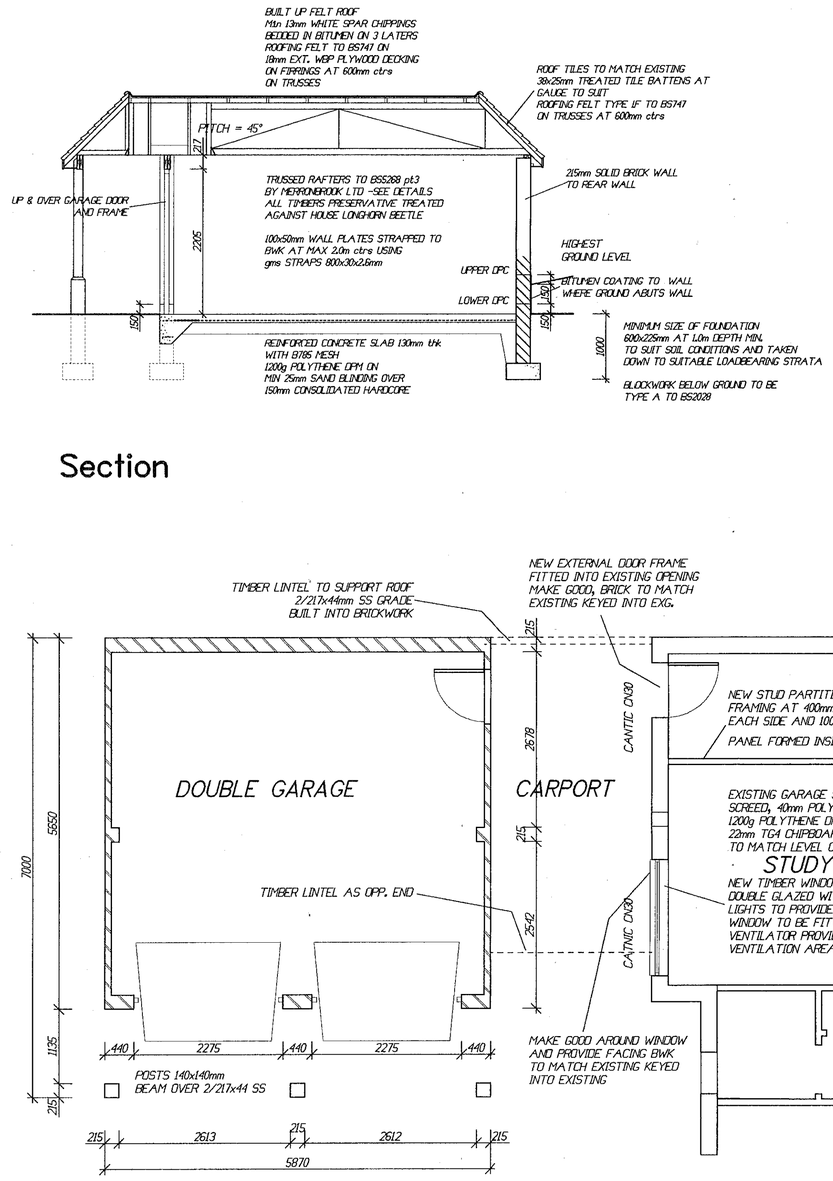


Section

Ground floor plan

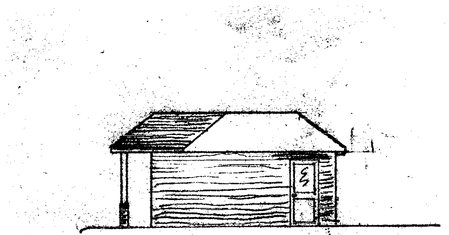

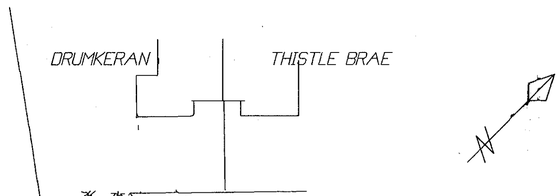

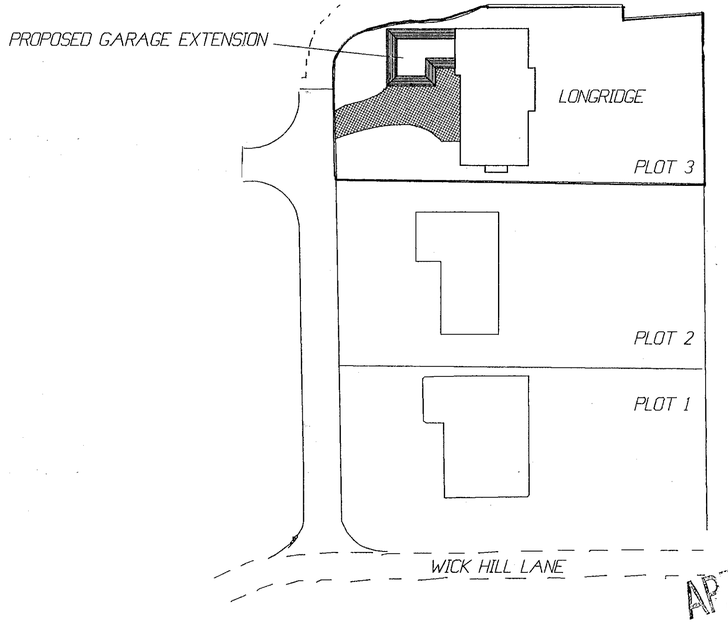

Site Plan Scale 1:500

14. APR. 2000*

1268

APPROVED

Project: Proposed garage at Longridge Wick Hill Lane	North Location
Drawing Title: Working Drawing	Project No: B1391 / 501
Client: Mr & Mrs C Eckett	Scale: 1:50 · Date: 20/03/00 · Drawn: SJL · Revision:

19/6/00