

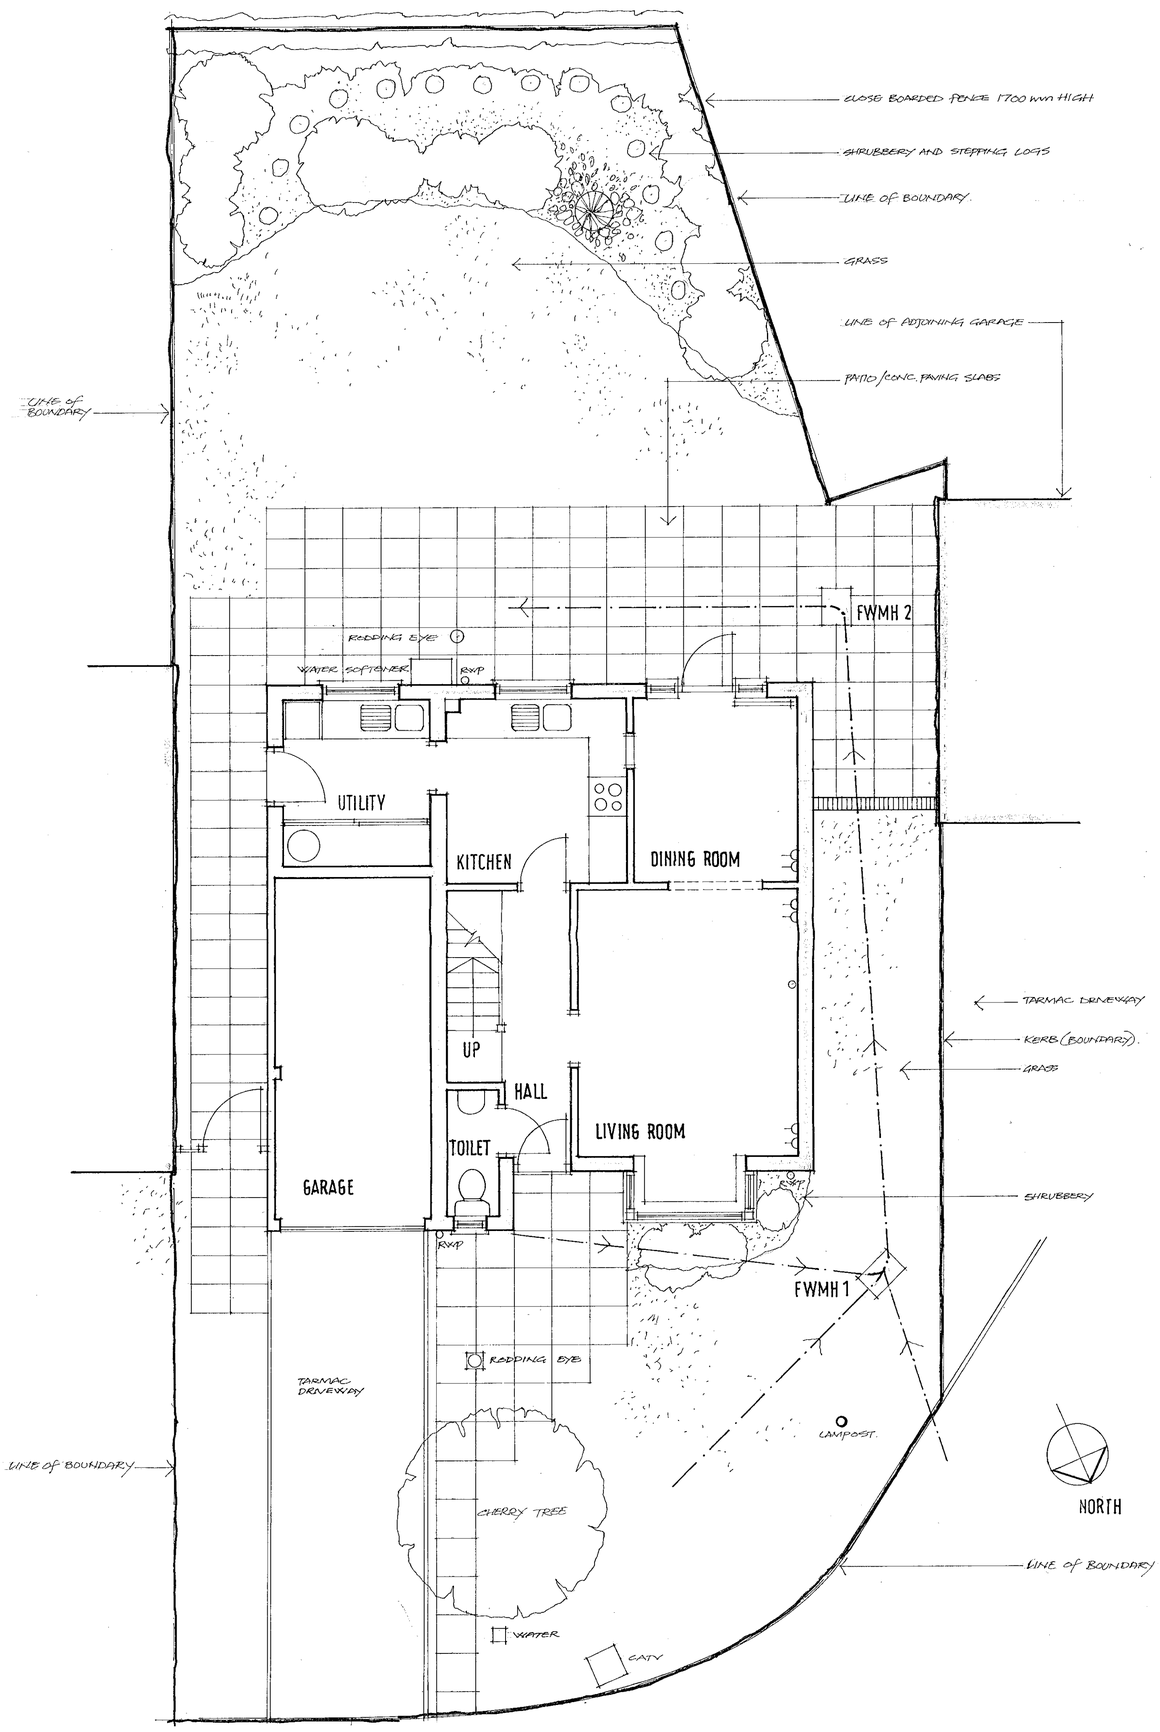



# GROUND FLOOR PLAN

NORTH

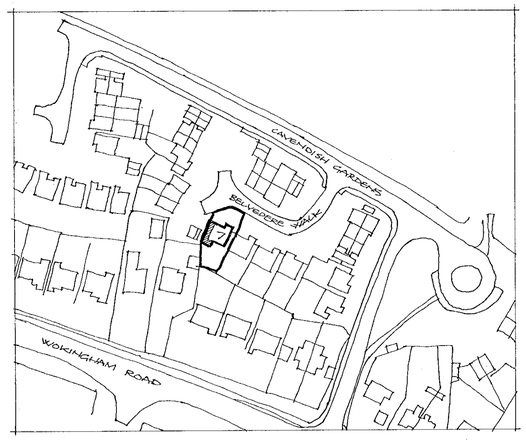


# LOCATION PLAN 1:1250

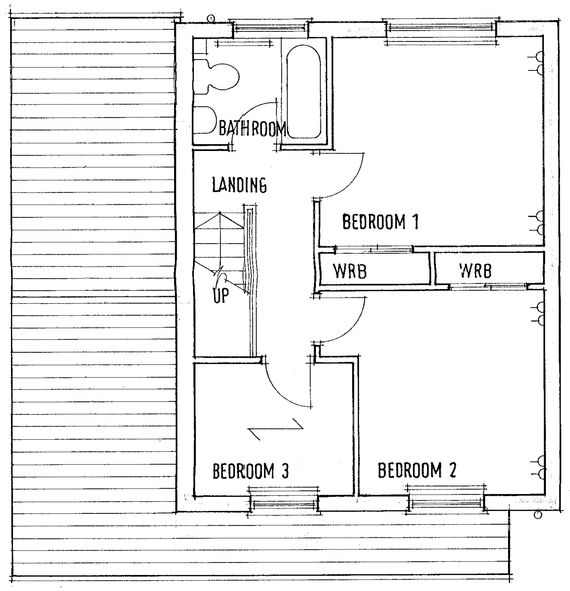


# FIRST FLOOR PLAN

| Amendments | Date |
|---|---|
| | |

All dimensions to be checked on site prior to the commencement of any construction.
This drawing may not be reproduced in any part or form without the written consent of Ian Hunt Associates.

ALL COPYRIGHTS RESERVED.

Ian Hunt Associates

Project
**PROPOSED EXTENSION AT**
**7 BELVEDERE WALK WINNERSH**
**WOKINGHAM RG41 5TQ**

Client
**MR R EDWARDS**

APPROVED

Title
**EXISTING PLANS**


| Drawn | Scale | Date |
|---|---|---|
| SBT | 1:50 | DEC 2000 |

| Drawing No | Rev |
|---|---|
| **542/01** | |


19/3/01




NORTH ELEVATION

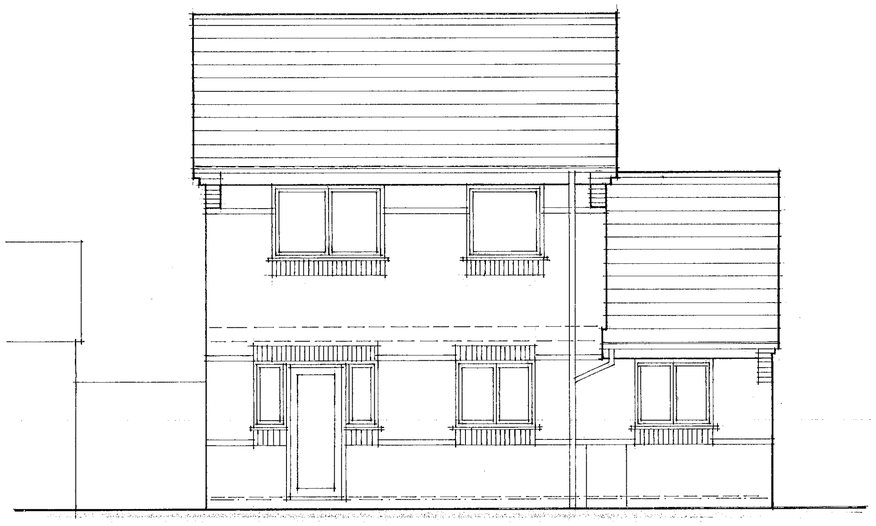

SOUTH ELEVATION

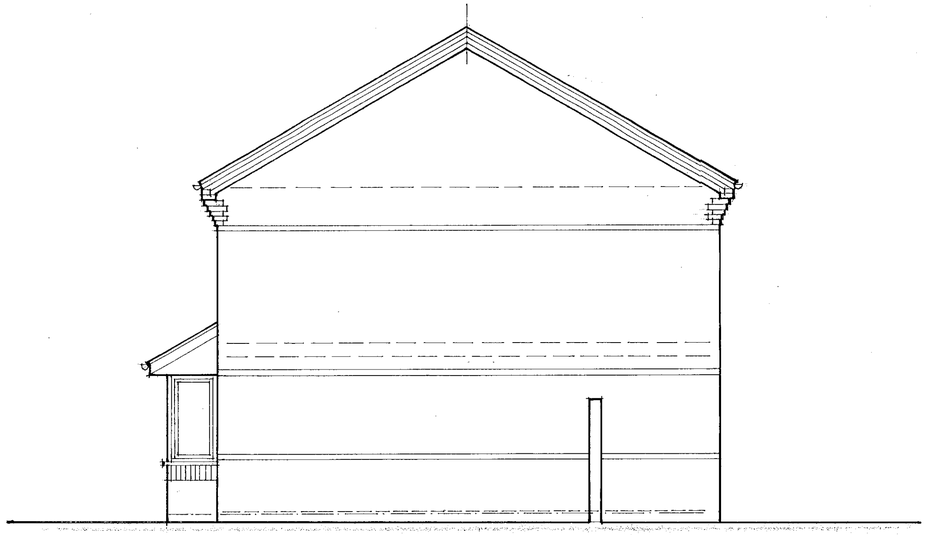

WEST ELEVATION

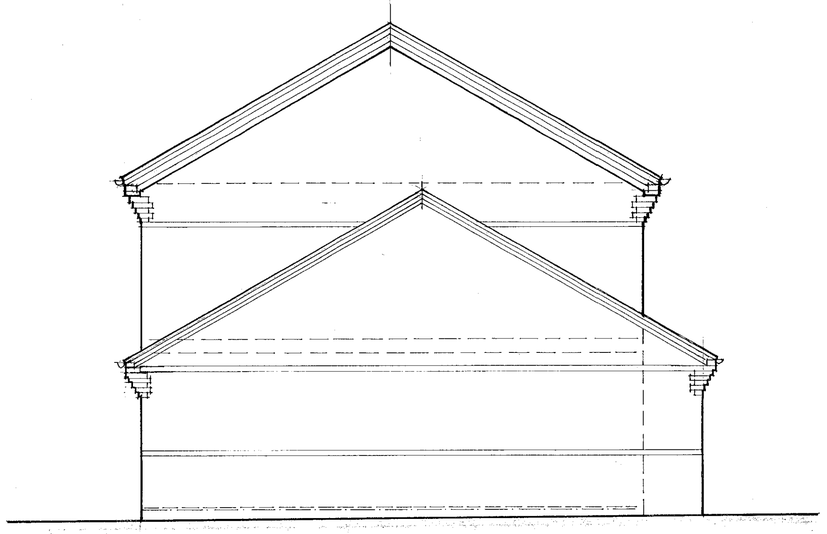

EAST ELEVATION



| Amendments | | Date |
|---|---|---|
| | | |

All dimensions to be checked on site prior to the commencement of any construction.
This drawing may not be reproduced in any part or form without the written consent of Ian Hunt Associates.

ALL COPYRIGHTS RESERVED.

Ian Hunt Associates


Project
**PROPOSED EXTENSION AT**
**7 BELVEDERE WALK WINNERSH**
**WOKINGHAM RG41 5TQ**

Client
**MR R EDWARDS**


Title
**EXISTING ELEVATIONS**

| Drawn | Scale | Date |
|---|---|---|
| SDT | 1:50 | DEC 2000 |

| Drawing No | Rev |
|---|---|
| 542/02 | |

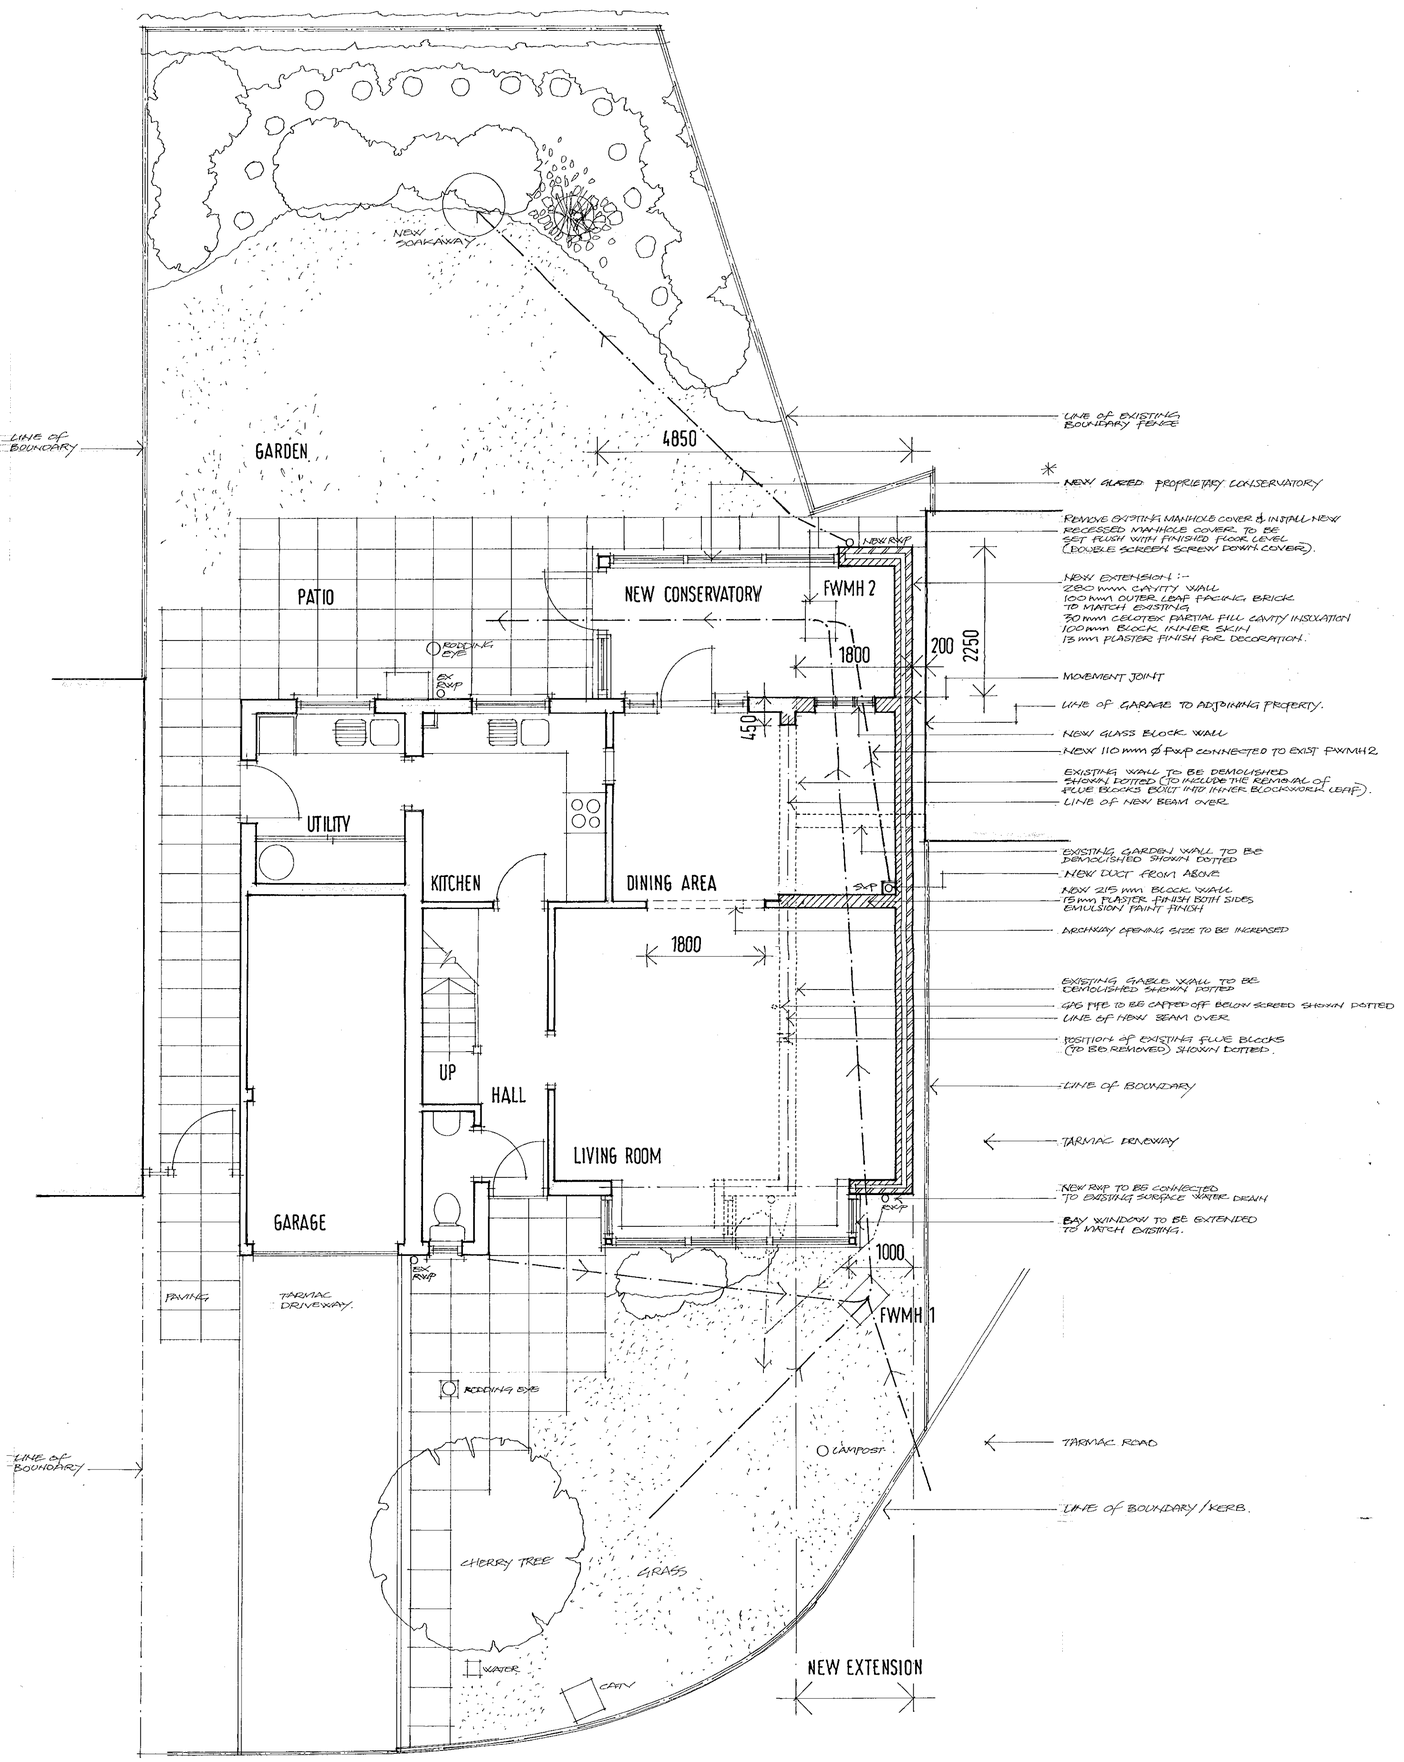


# GROUND FLOOR PLAN

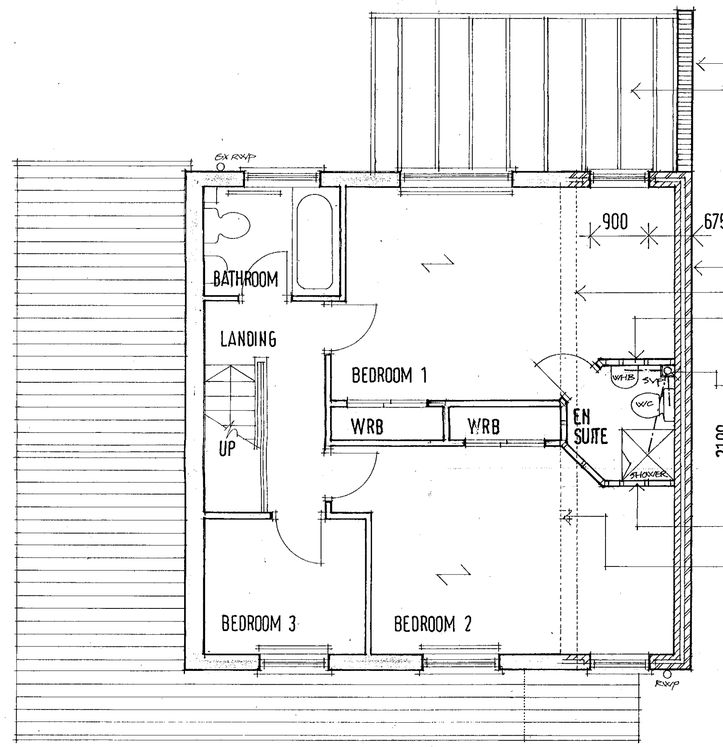


# FIRST FLOOR PLAN

| Amendments | Date |
|---|---|
| | |

All dimensions to be checked on site prior to the commencement of any construction.
This drawing may not be reproduced in any part or form without the written consent of Ian Hunt Associates.
ALL COPYRIGHTS RESERVED.

Ian Hunt Associates


Project
**PROPOSED EXTENSION AT 7 BELVEDERE WALK WINNERSH WOKINGHAM RG41 5TQ**

Client
**MR R EDWARDS**


Title
**PROPOSED PLANS**

| Drawn | Scale | Date |
|---|---|---|
| SBT | 1:50 | DEC 2000 |

| Drawing No | Rev |
|---|---|
| **542/03** | |

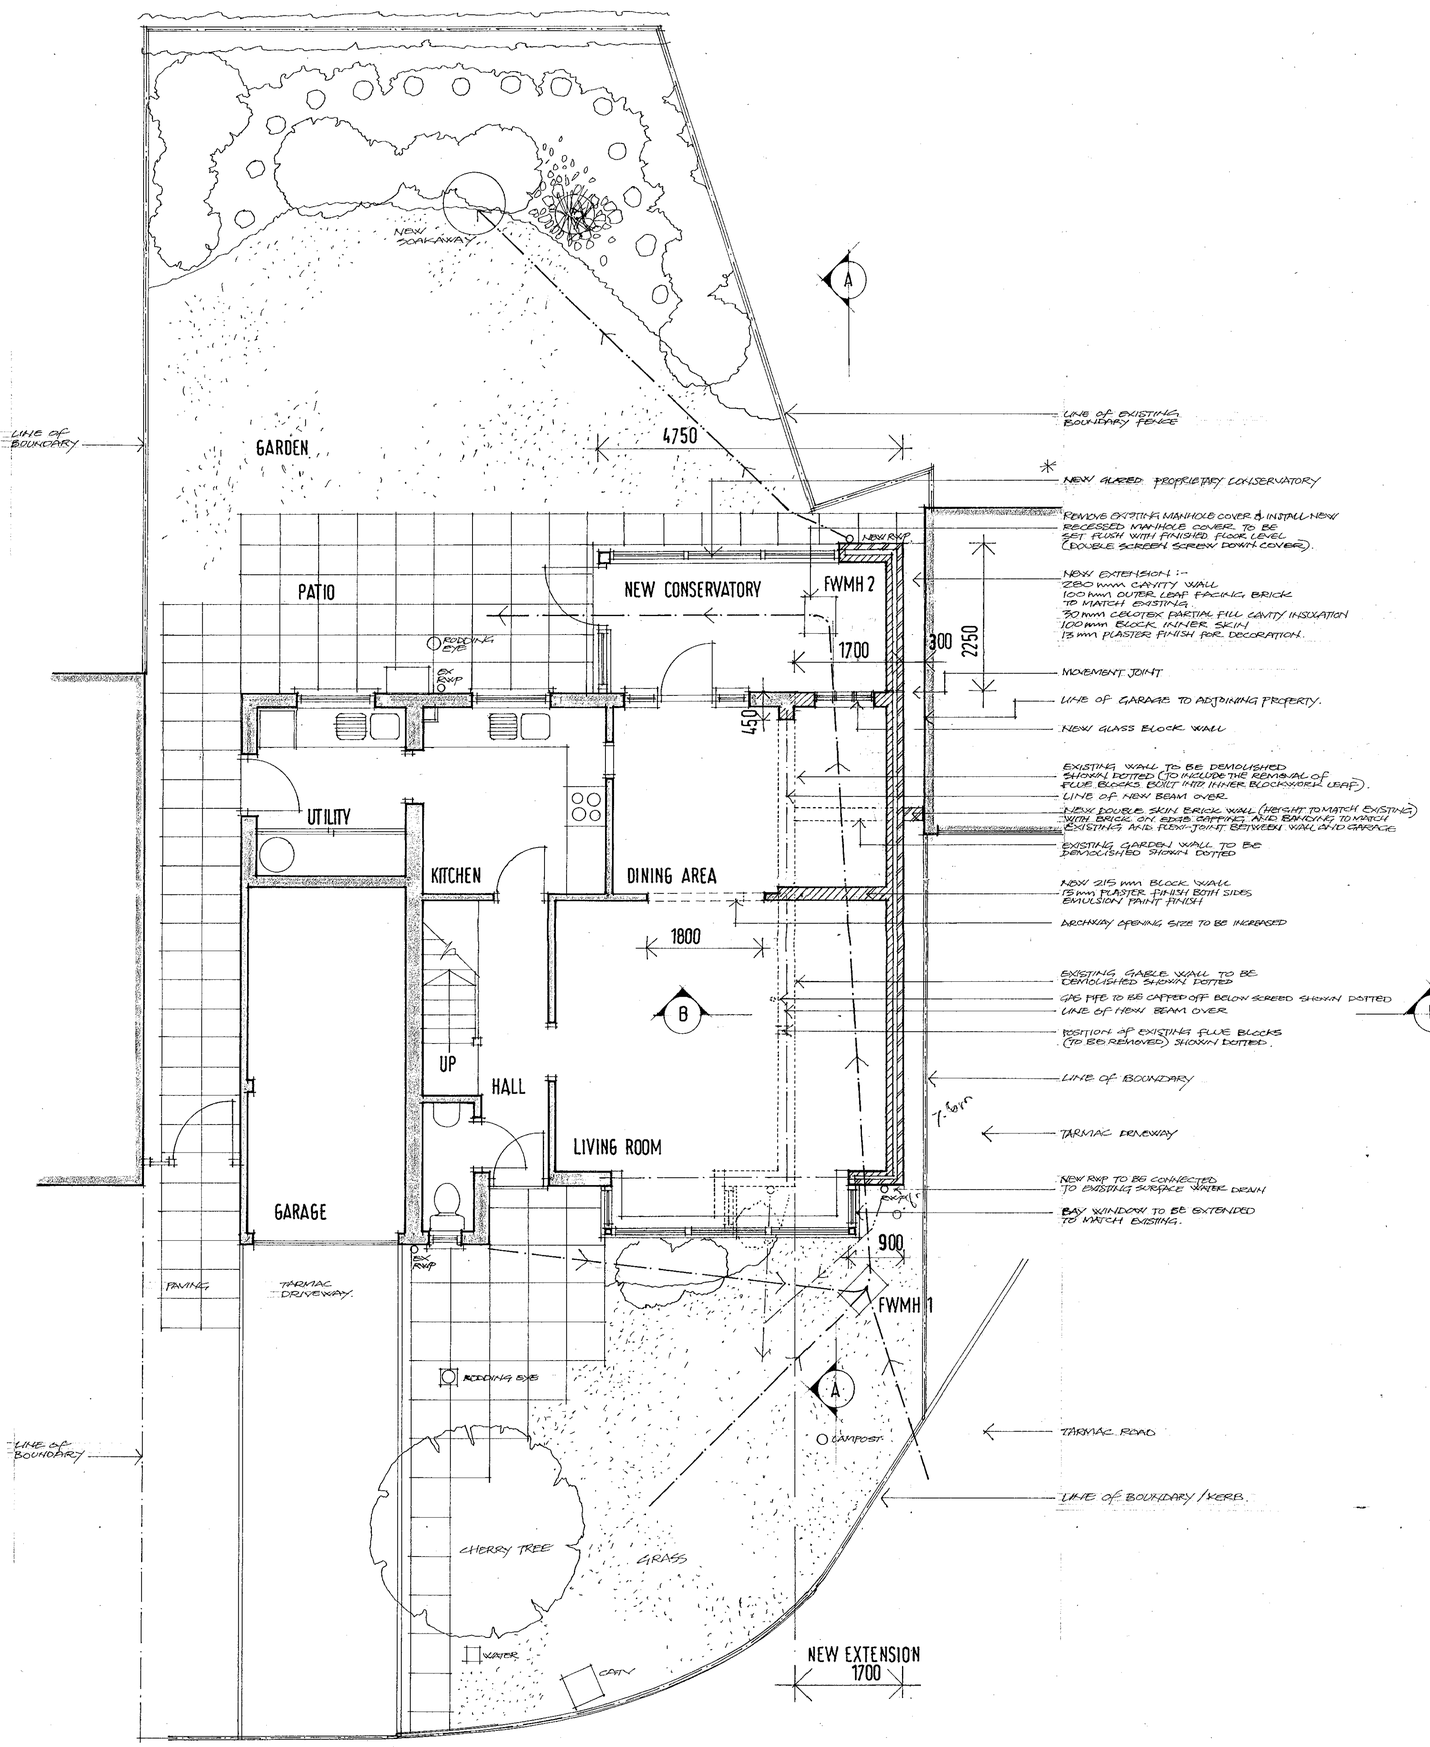


GROUND FLOOR PLAN

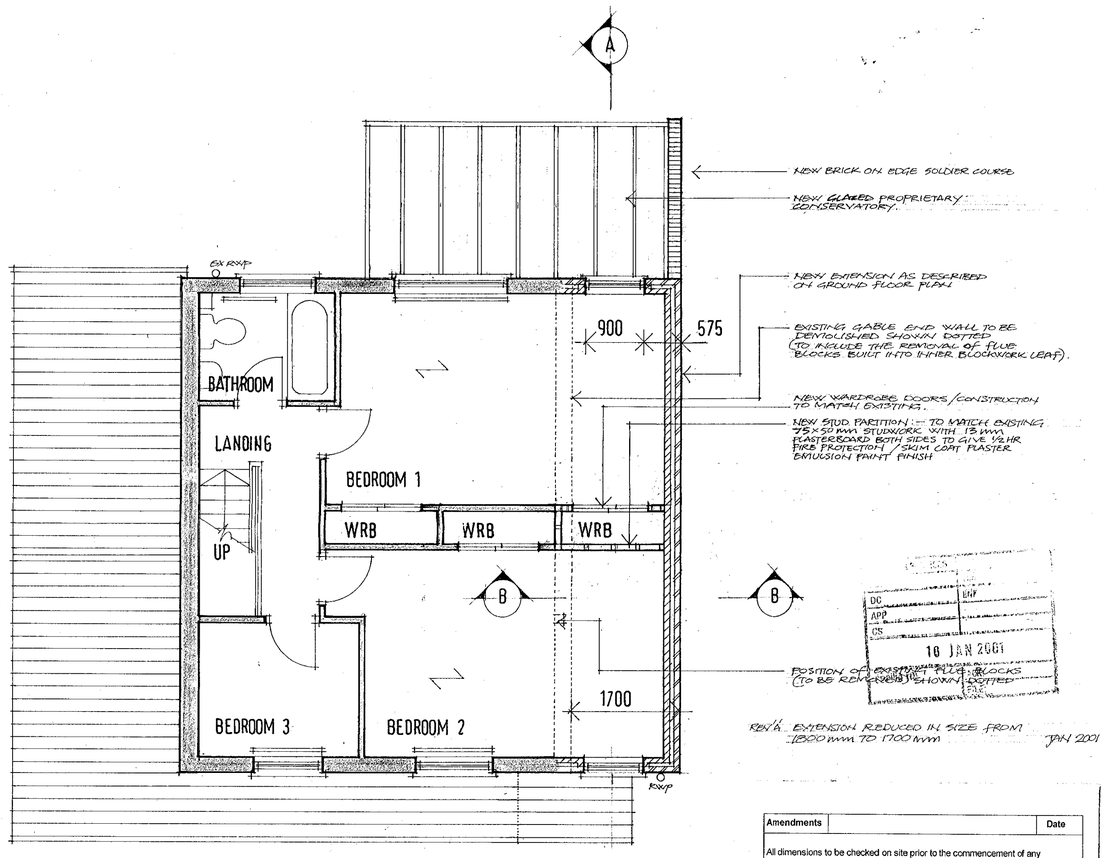


REV'A. EXTENSION REDUCED IN SIZE FROM 1800 mm TO 1700 mm JAN 2001

FIRST FLOOR PLAN

NEW EXTENSION

A

REVISED PLAN

3025

DC APP CONS ENF

10 JAN 2001

| Amendments | Date |
|---|---|

All dimensions to be checked on site prior to the commencement of any construction.
This drawing may not be reproduced in any part or form without the written consent of Ian Hunt Associates.

ALL COPYRIGHTS RESERVED.

Ian Hunt Associates
P.O. Box 485
READING
RG6 3DR
Telephone: 0118 986 7990/1
0118 959 1645
Fax: 0118 950 9262

Project
**PROPOSED EXTENSION AT 7 BELVEDERE WALK WINNERSH WOKINGHAM RG41 5TQ**

Client
**MR R EDWARDS**


Title
**PROPOSED PLANS**

APPROVED


| Drawn | Scale | Date |
|---|---|---|
| SBT | 1:50 | DEC 2000 |

Drawing No **542/03** Rev **A**

cp 19/3/01

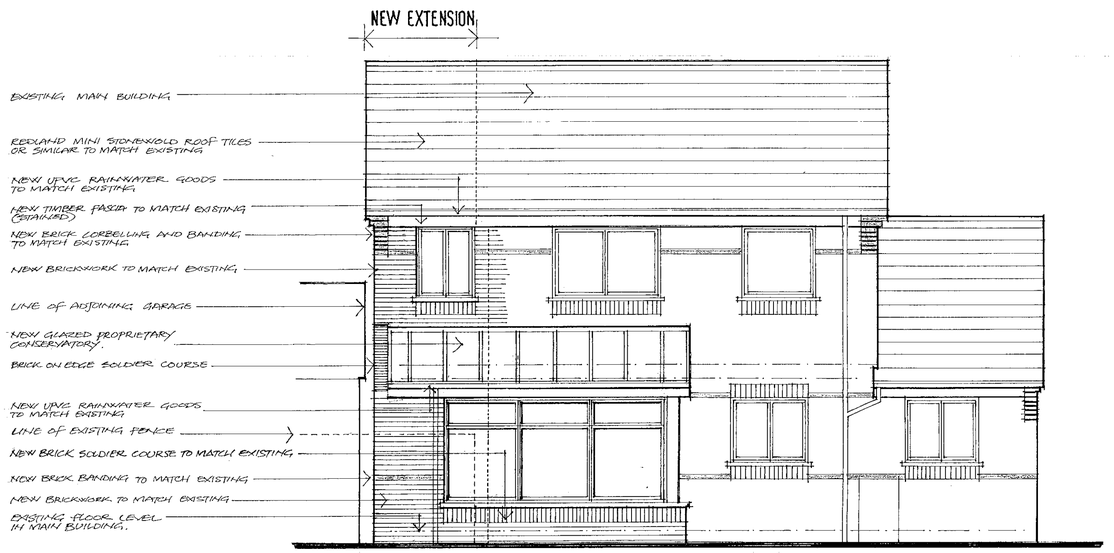



SOUTH ELEVATION

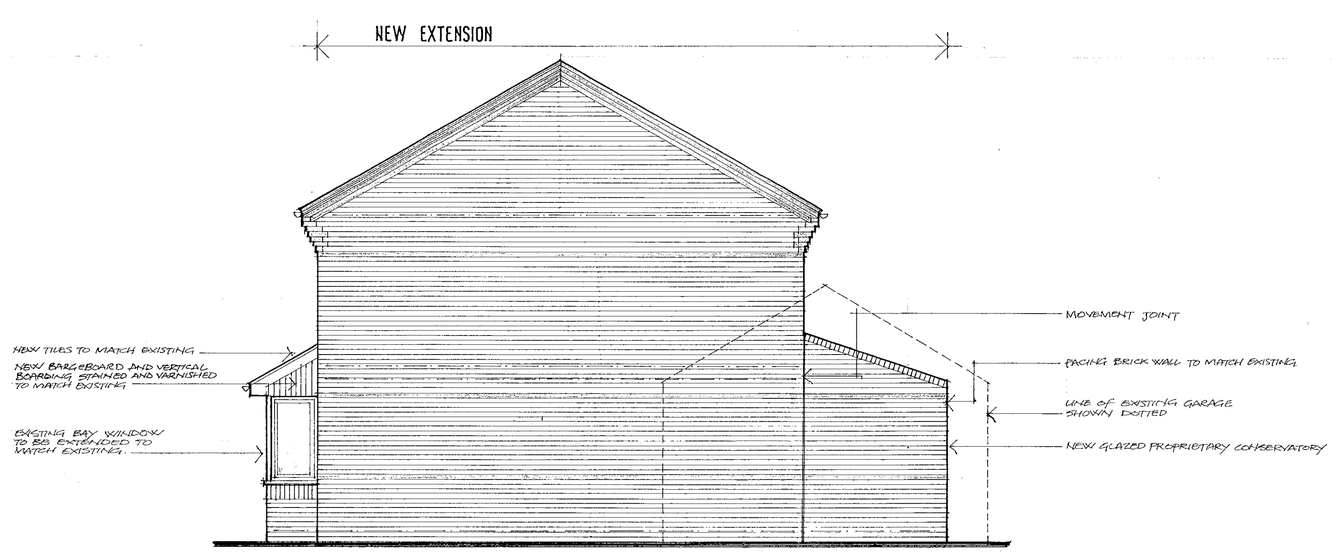



WEST ELEVATION


PROPOSED CONSERVATORY

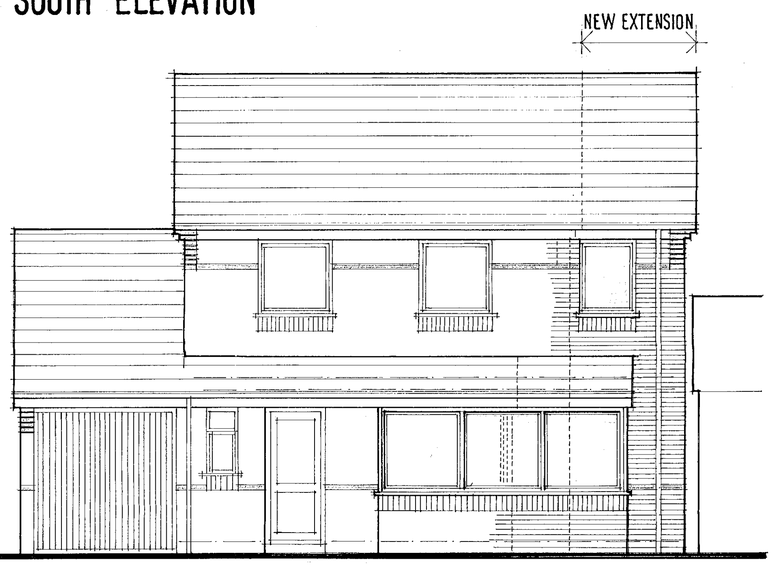


NORTH ELEVATION

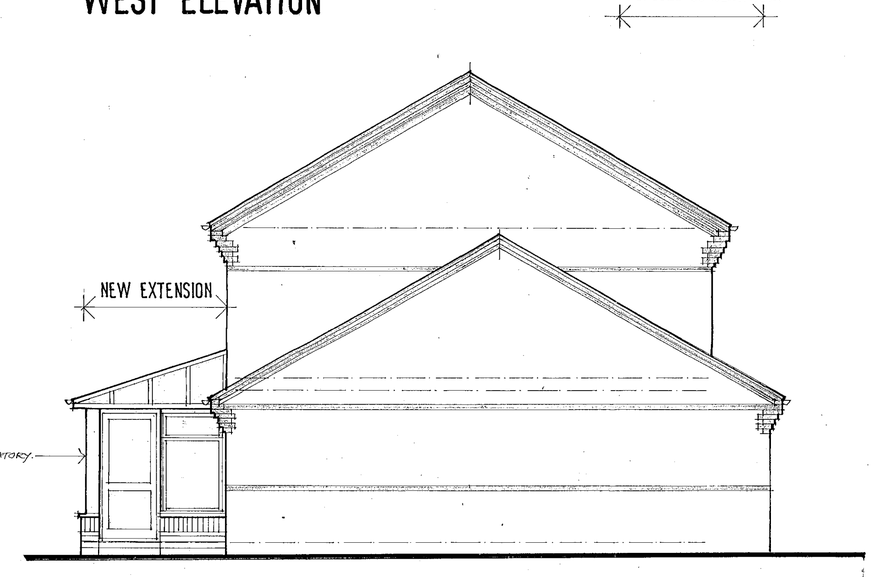


EAST ELEVATION

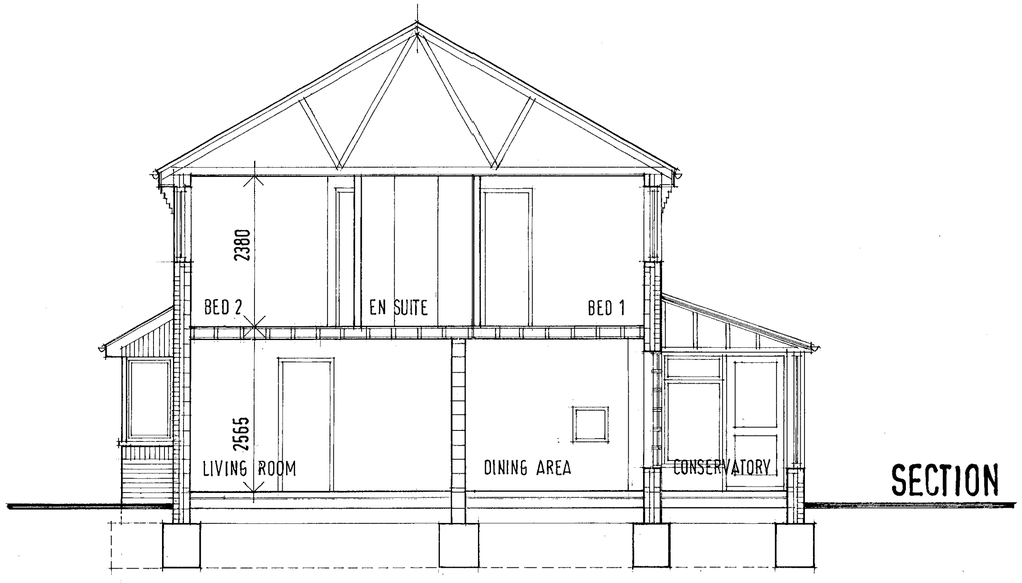


SECTION

Superseded

13.DEC.'00 3325

0 10 20 30 40 50 60 70 80 90 100

| Amendments | | Date |
|---|---|---|
| | | |

All dimensions to be checked on site prior to the commencement of any construction.
This drawing may not be reproduced in any part or form without the written consent of Ian Hunt Associates.
ALL COPYRIGHTS RESERVED.

Ian Hunt Associates


Project
PROPOSED EXTENSION AT
7 BELVEDERE WALK WINNERSH
WOKINGHAM RG41 5TQ

Client
MR R EDWARDS


Title
PROPOSED ELEVATIONS

| Drawn | Scale | Date |
|---|---|---|
| SBT | 1:50 | DEC 2000 |

| Drawing No | Rev |
|---|---|
| 542/04 | |

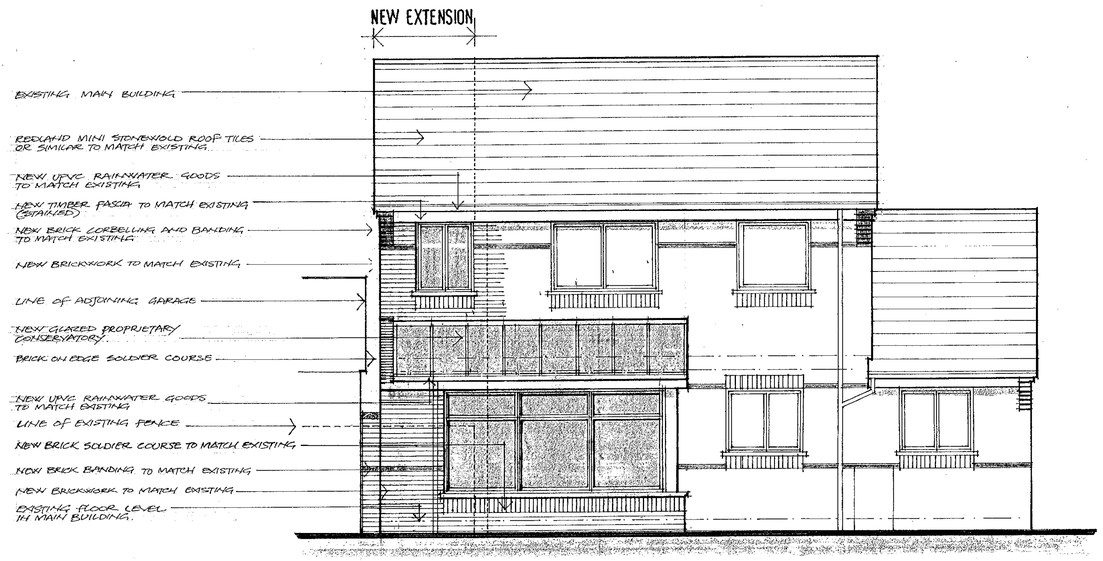



## SOUTH ELEVATION

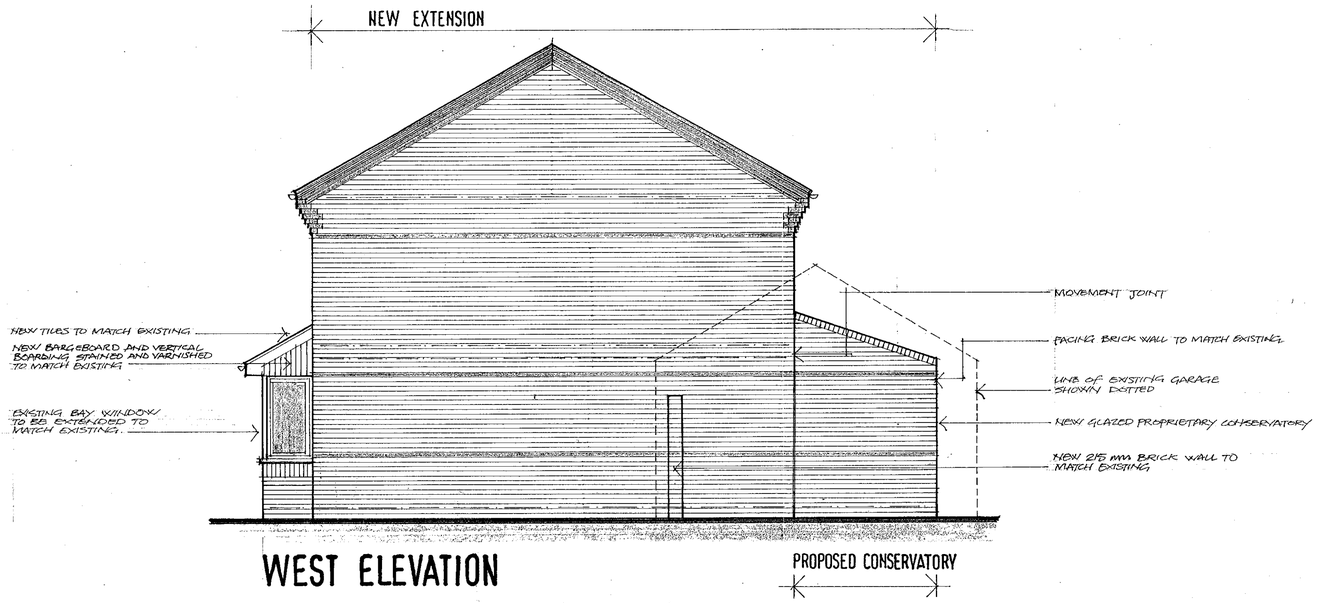


## WEST ELEVATION





## NORTH ELEVATION

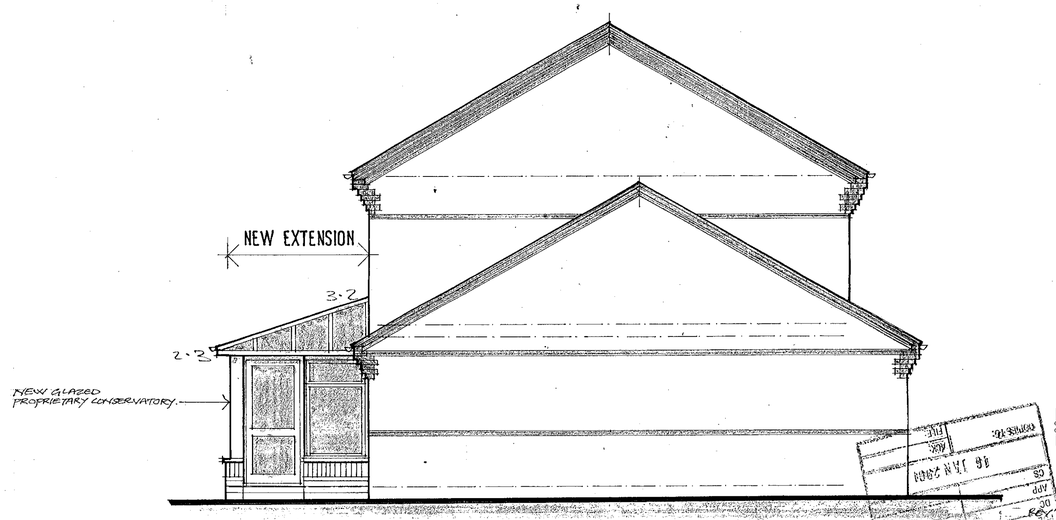


## EAST ELEVATION

NEW EXTENSION REDUCED FROM 1800mm TO 1700mm. JAN 2001

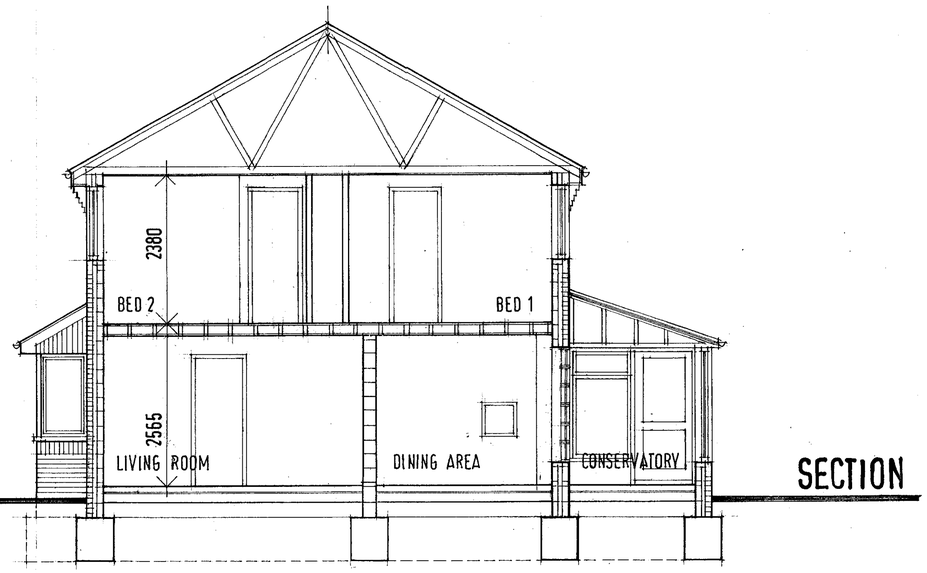


## SECTION

REVISED PLAN

3025

| Amendments | | Date |
|---|---|---|
| | | |

All dimensions to be checked on site prior to the commencement of any construction.
This drawing may not be reproduced in any part or form without the written consent of Ian Hunt Associates.
ALL COPYRIGHTS RESERVED.

Ian Hunt Associates
PO Box 435
READING
RG6 3DR
Telephone: 0118 986 7990/1
0118 959 1645
Fax 0118 950 9262

Project
**PROPOSED EXTENSION AT 7 BELVEDERE WALK WINNERSH WOKINGHAM RG41 5TQ**

Client
**MR R EDWARDS**

Title
**PROPOSED ELEVATIONS**

APPROVED

| Drawn | Scale | Date |
|---|---|---|
| SBT | 1:50 | DEC 2000 |

Drawing No **542/04** Rev A

29/3/01