
Contractors must verify all dimensions at the site before setting out, commencing work, or making any shop drawings.

No.	Revision	Date	Initial

03.AUG.2001*

4588

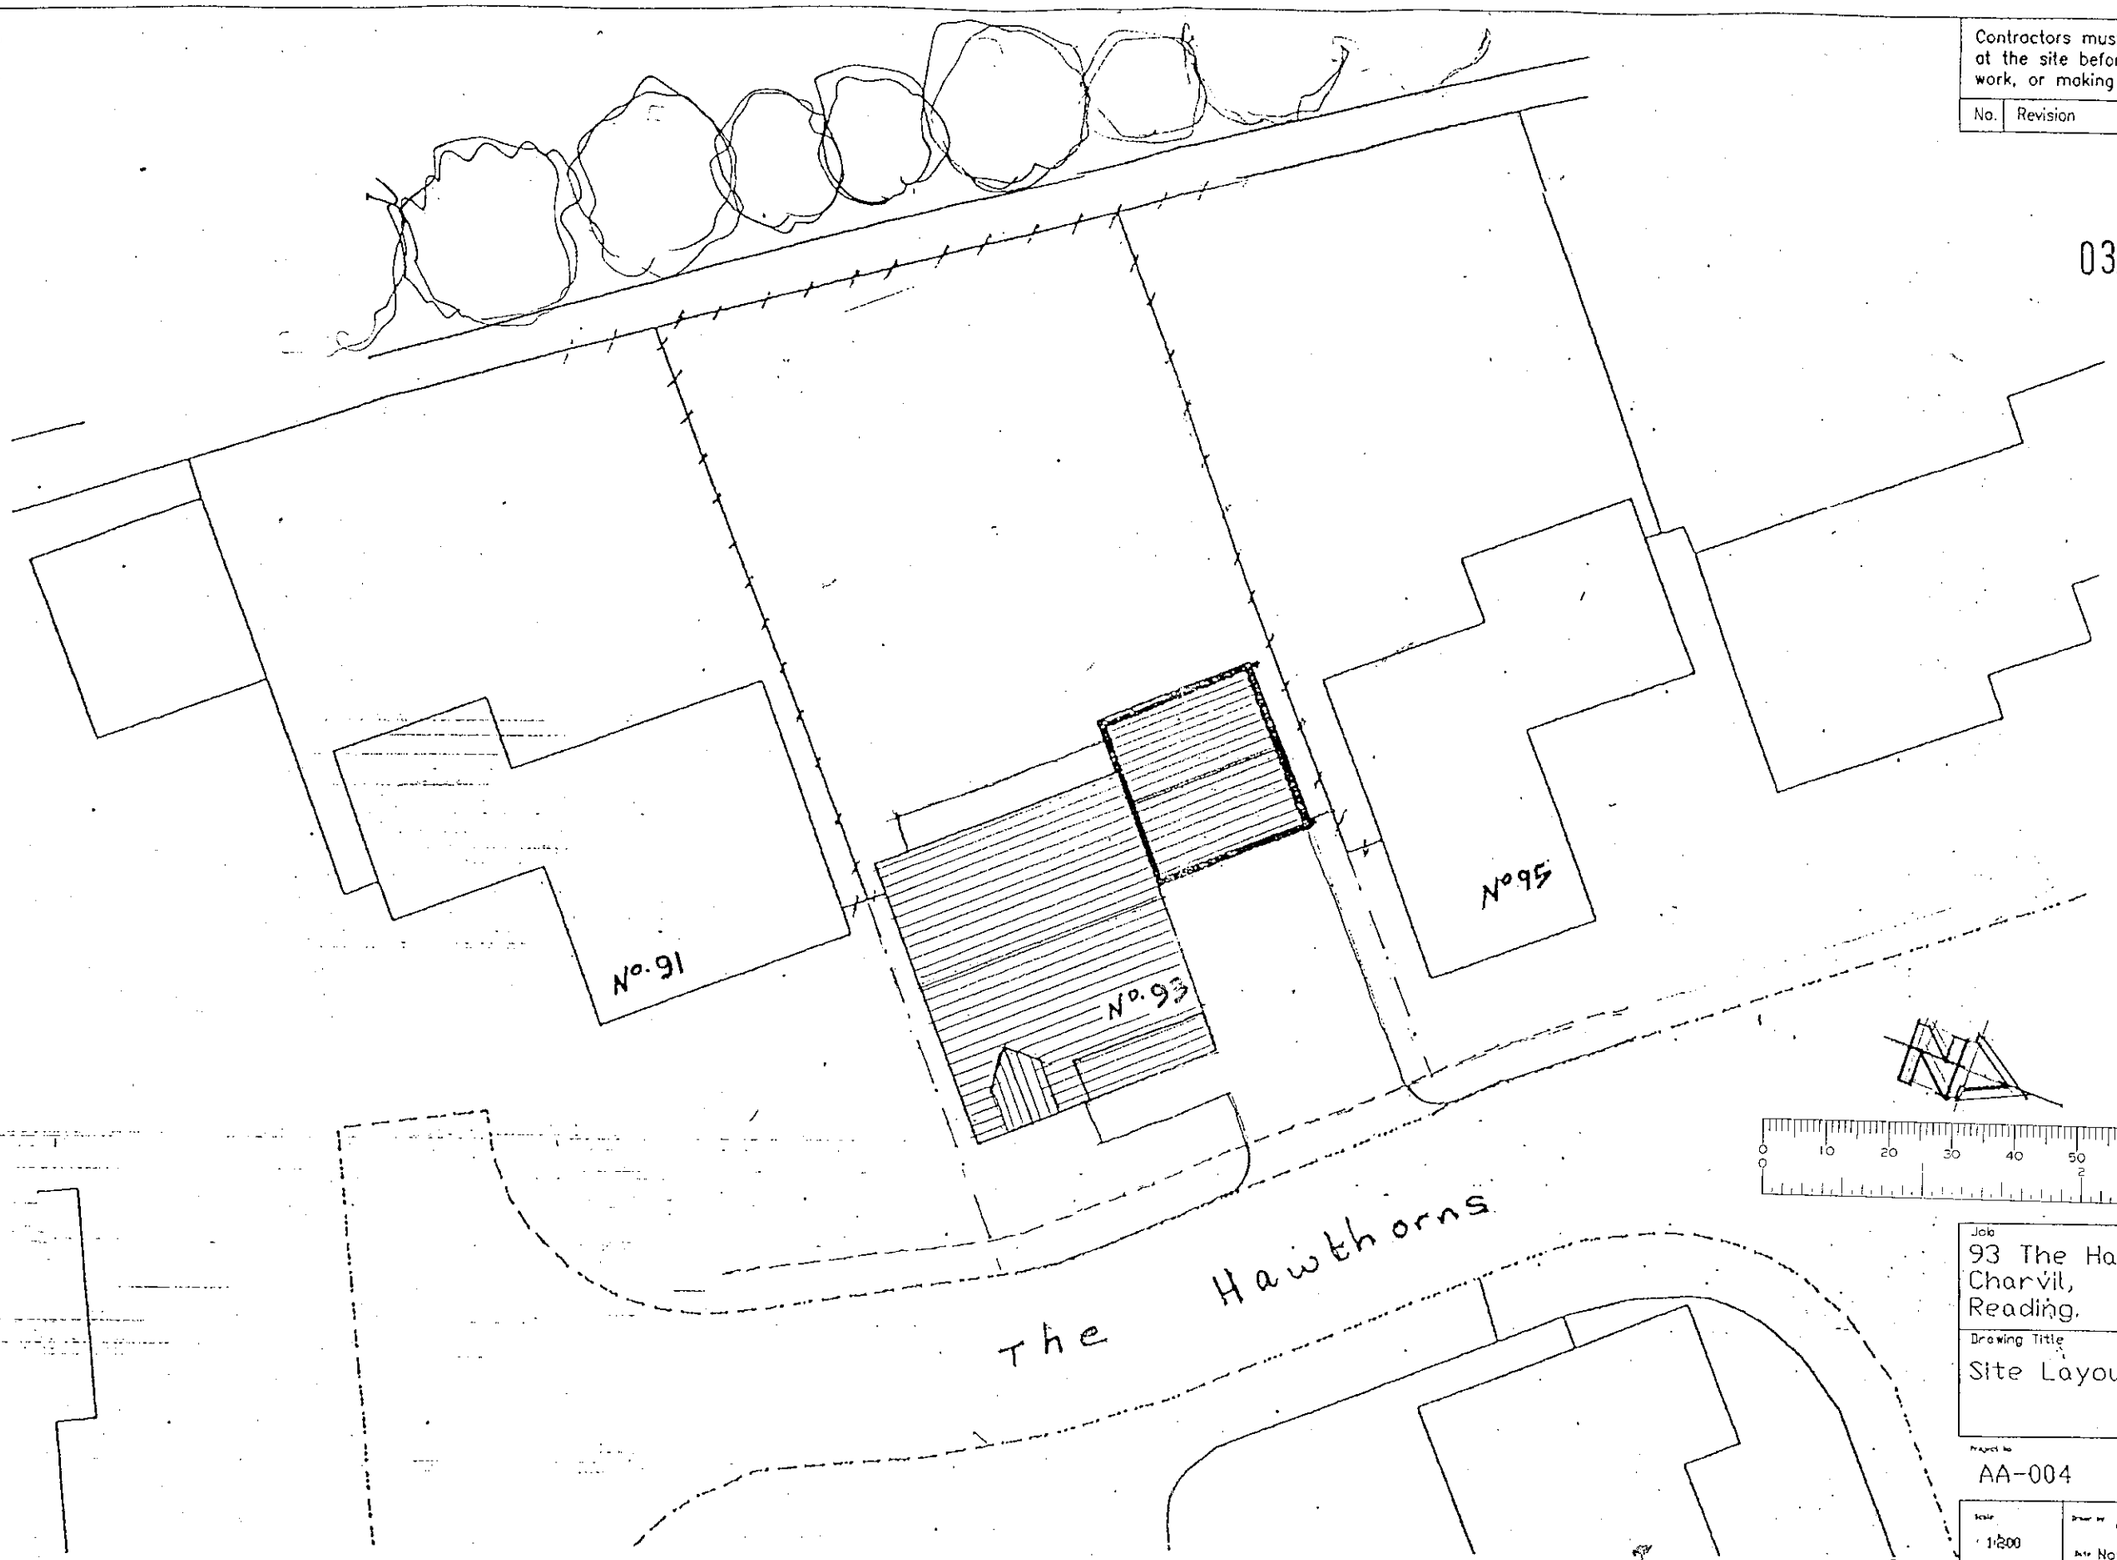

Job
93 The Hawthorns,
Charvil,
Reading.

Drawing Title
Site Layout

Project No. AA-004 Drawing No. PP-01 Revision

Scale 1:200 Drawn by Art. Date Nov. 2000

ART ASSOC. - Architectural Services
61 Pemberton Gardens,
Calcot, Reading. RG31 7DY
Tel ; 0118 9613767