

DETAILS TO COMPLY WITH CONDITIONS

1152

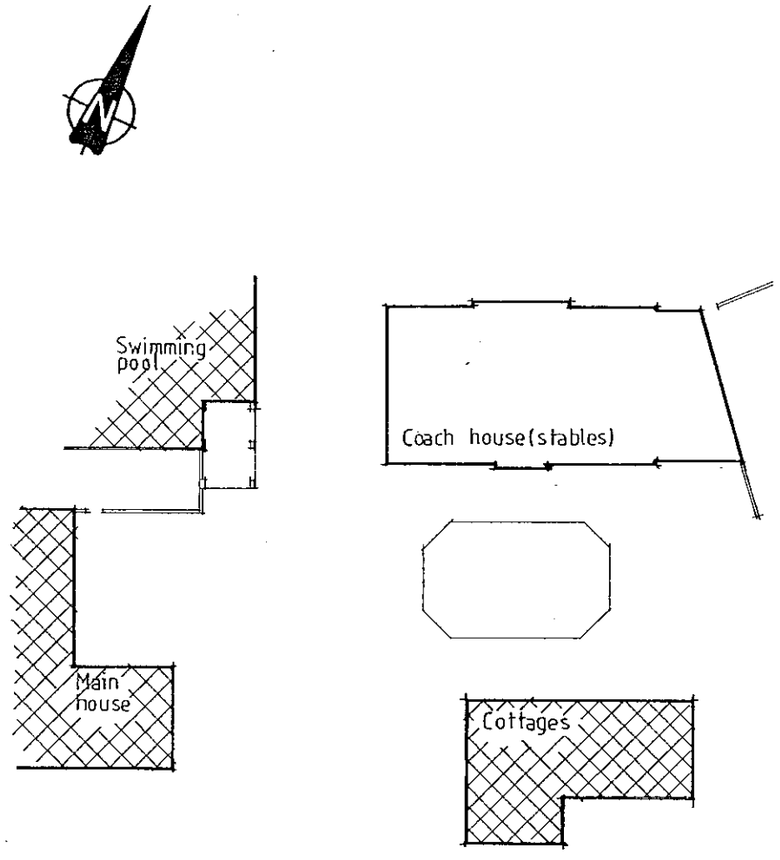

Site Plan
scale 1:500

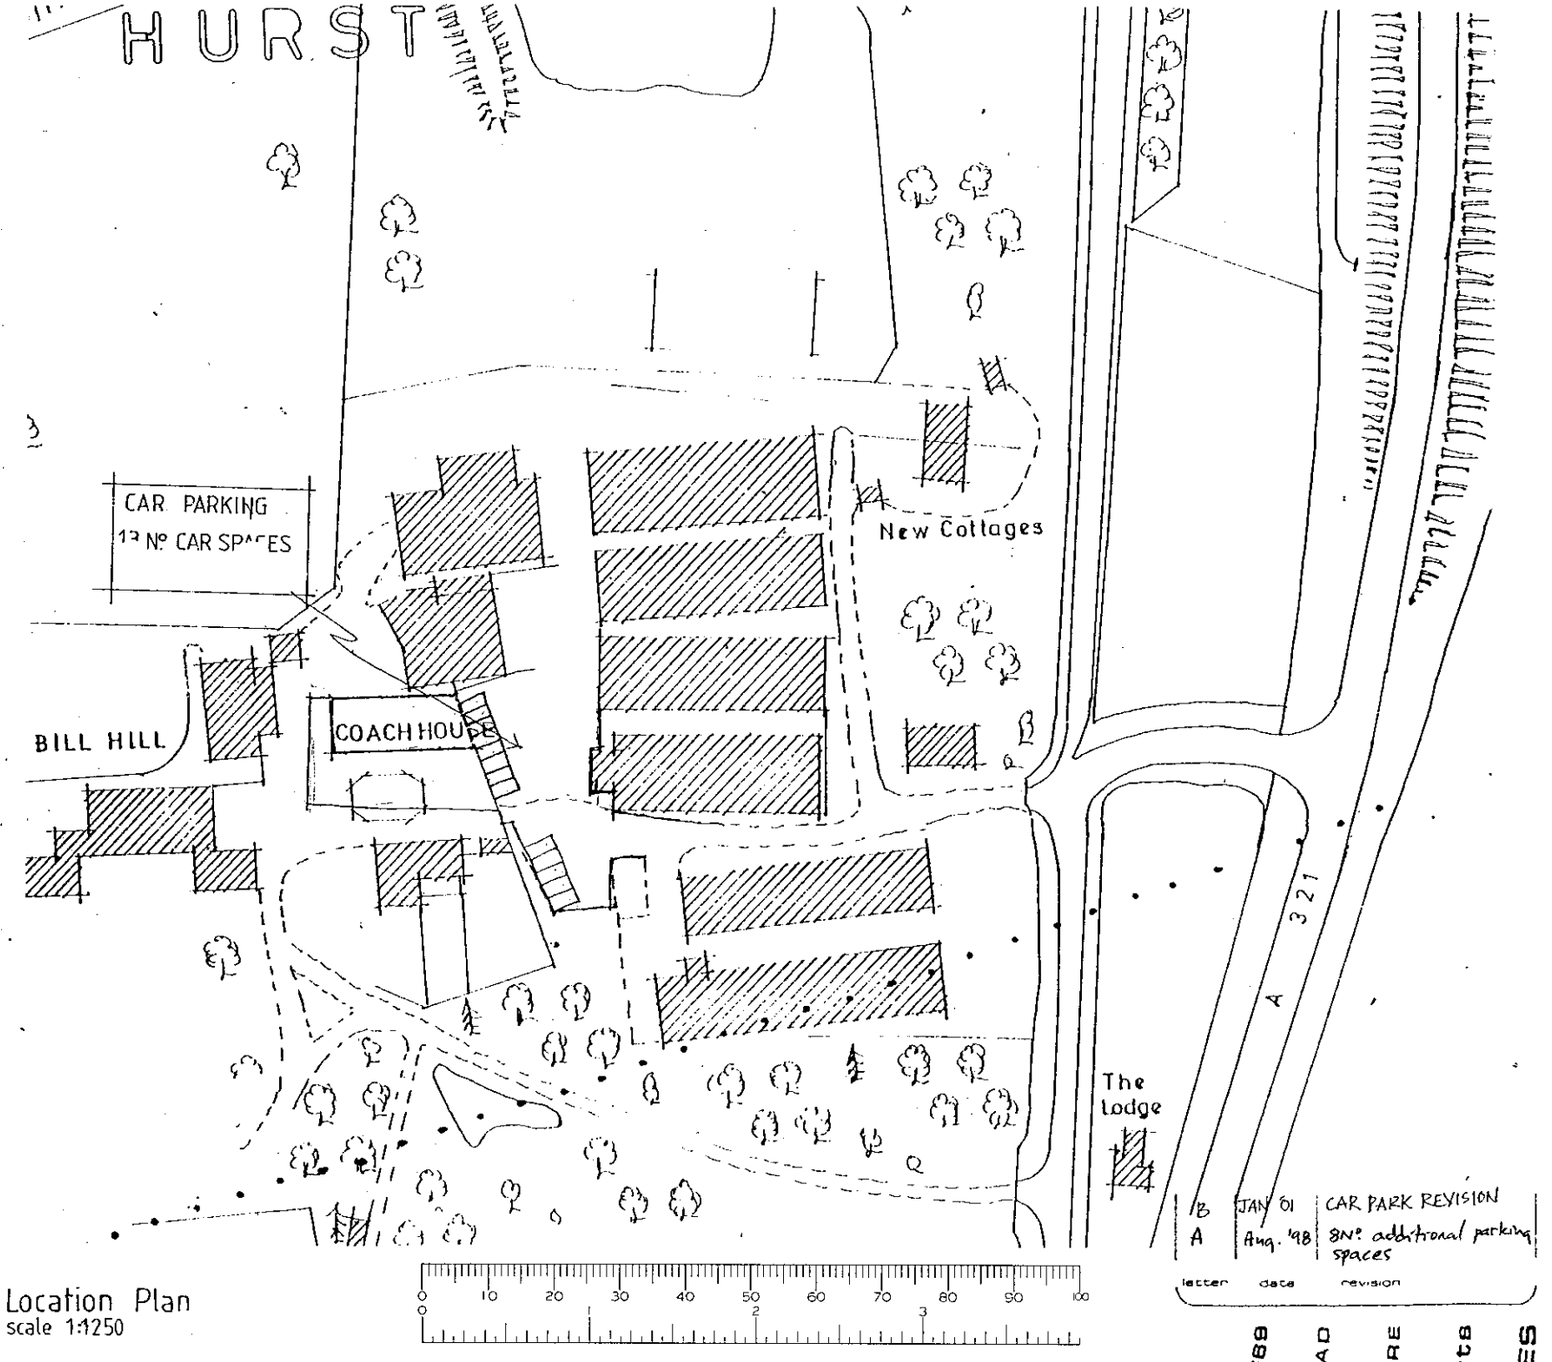


Location Plan
scale 1:1250

letter	date	revision
B	JAN 01	CAR PARK REVISION
A	Aug. '98	8Nº additional parking spaces


PLANNING SERVICES	
POL	
DC	
APP	
CS	
29 JAN 2001	
COPIES TO:	

job: Conversion of Stables to Office, Bill Hill Hurst
client: Ewar Stud Farms
drawing: Site & Location Plan
scale: 1:500 1:1250
date: Feb. '98
383/8 B

ANDREWS KALIK ASSOCIATES
Chartered Architects
4 ALEXANDRA ROAD READING BERKSHIRE
(0734) 669888

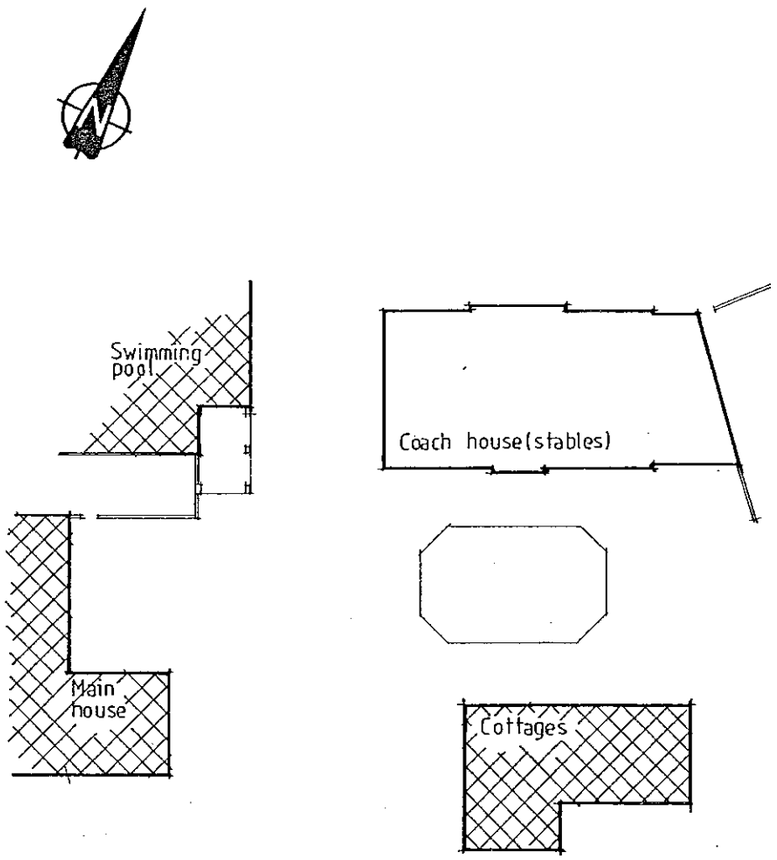

Site Plan
scale 1:500

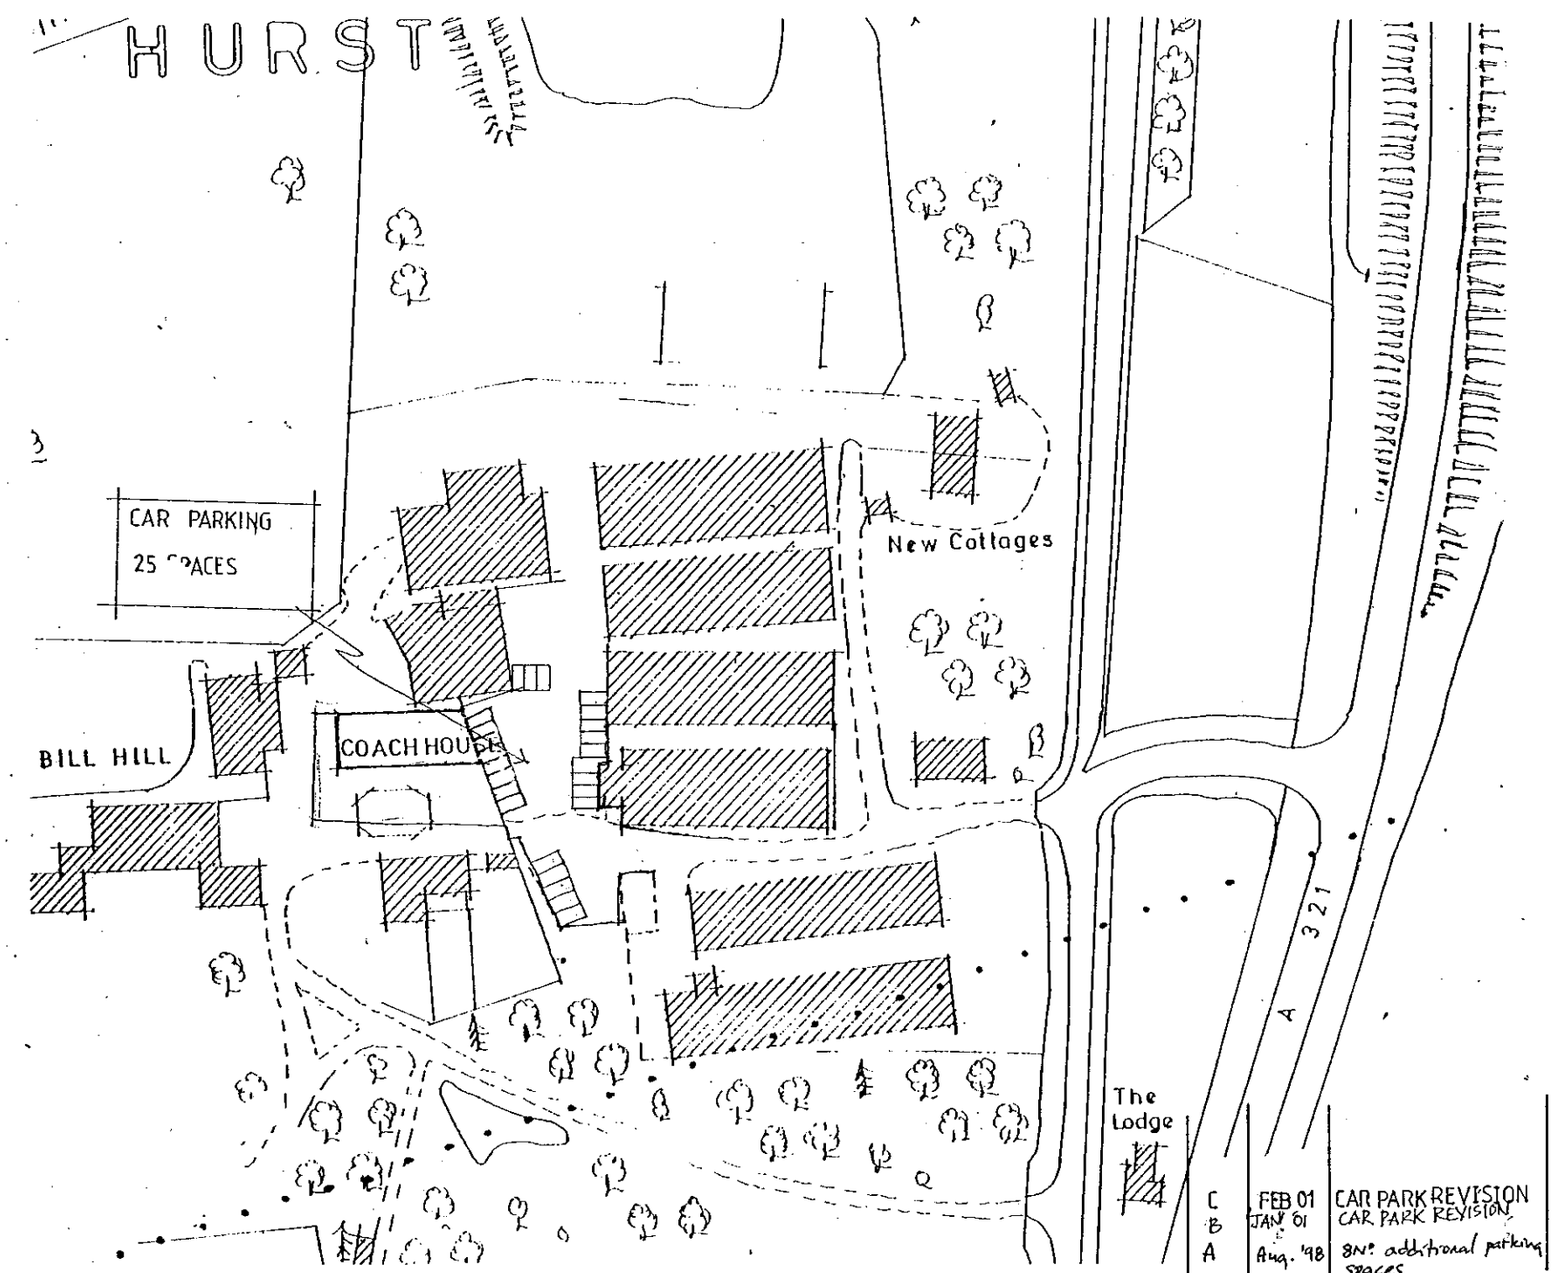

Location Plan
scale 1:1250

letter	date	revision
C	FEB 01	CAR PARK REVISION
B	JAN 01	CAR PARK REVISION
A	Aug. '98	8No additional parking spaces

1152

DETAILS TO COMPLY WITH CONDITIONS

job: Conversion of Stables to Office, Bill Hill Hurst

client: Ewar Stud Farms

drawing: Site & Location Plan

scale: 1:500 1:1250


date: FEB 98

383/9 C


(0734) 569869
4 ALEXANDRA ROAD
READING BERKSHIRE
Chartered Architects
ANDREWS KALIK ASSOCIATES

1152

DETAILS TO COMPLY WITH CONDITIONS

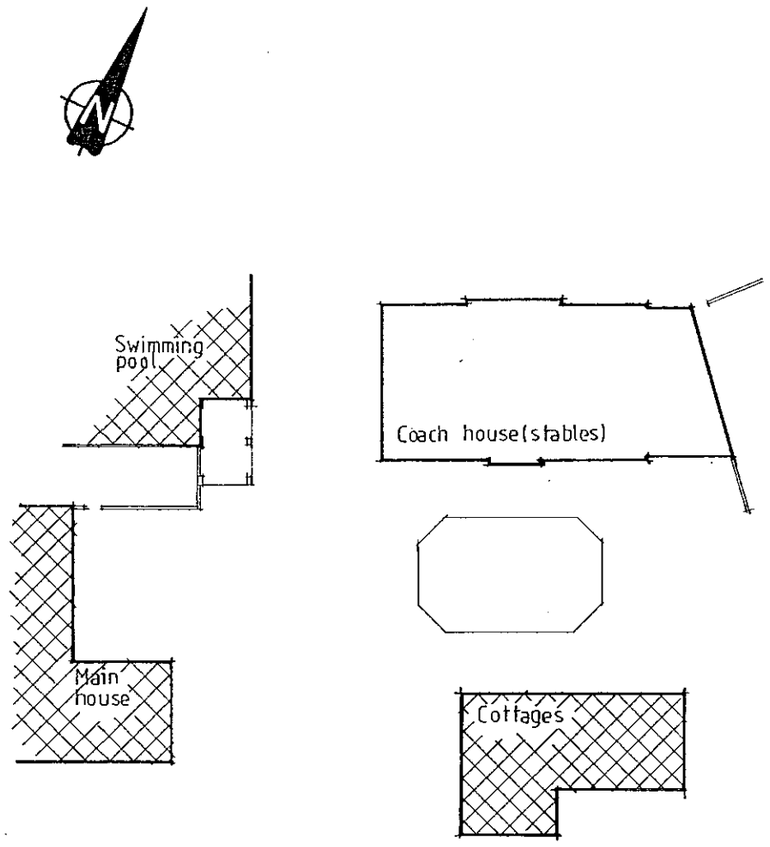

Site Plan
scale 1:500

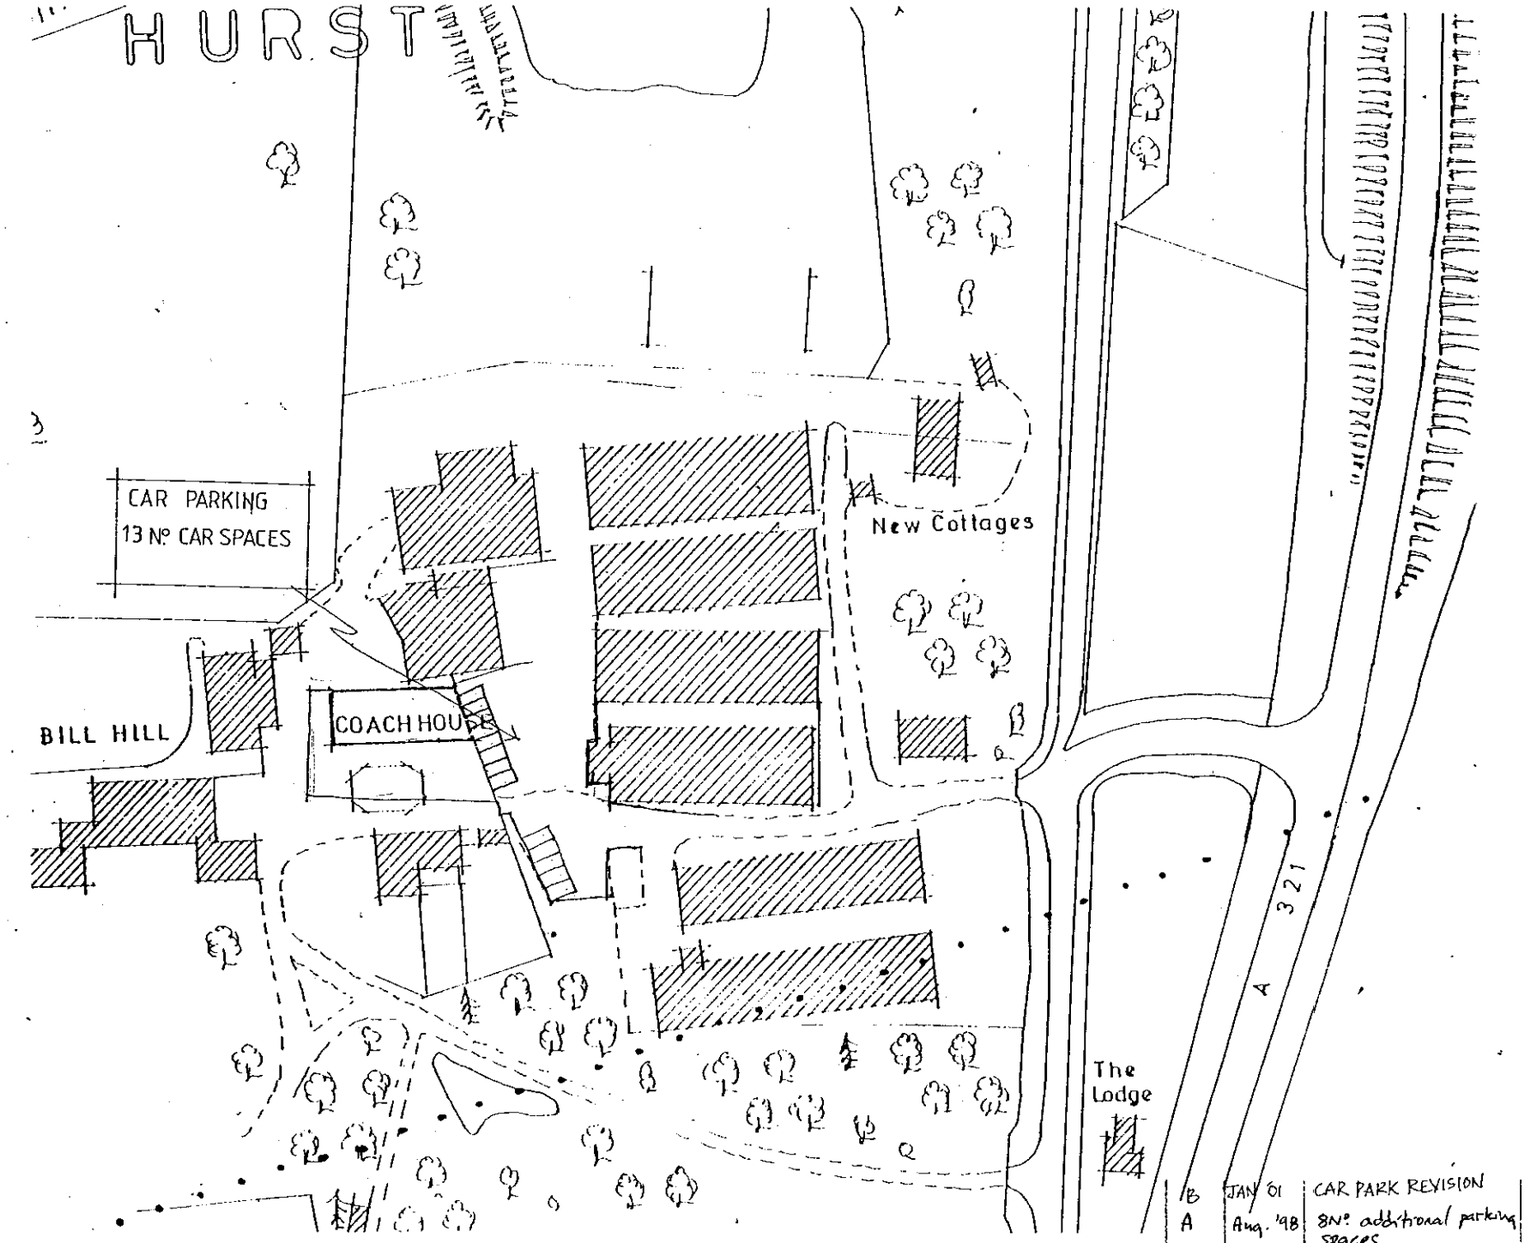

Location Plan
scale 1:1250

letter	date	revision
B	JAN '01	CAR PARK REVISION
A	Aug. '98	8Nº additional parking spaces

PLANNING SERVICES	HPT	
POL	TLS	
DC	ENF	
APP		
CS		
29 JAN 2001		
COPIES TO:	ACK	
	FILE	

job: Conversion of Stables to Office, Bill Hill Hurst

client: Ewar Stud Farms


drawing: Site & Location Plan

scale: 1:500 1:1250


date: Feb. '98

383/8 B

(0734) 569888
4 ALEXANDRA ROAD
READING BERKSHIRE
Chartered Architects
ANDREWS KALIK ASSOCIATES

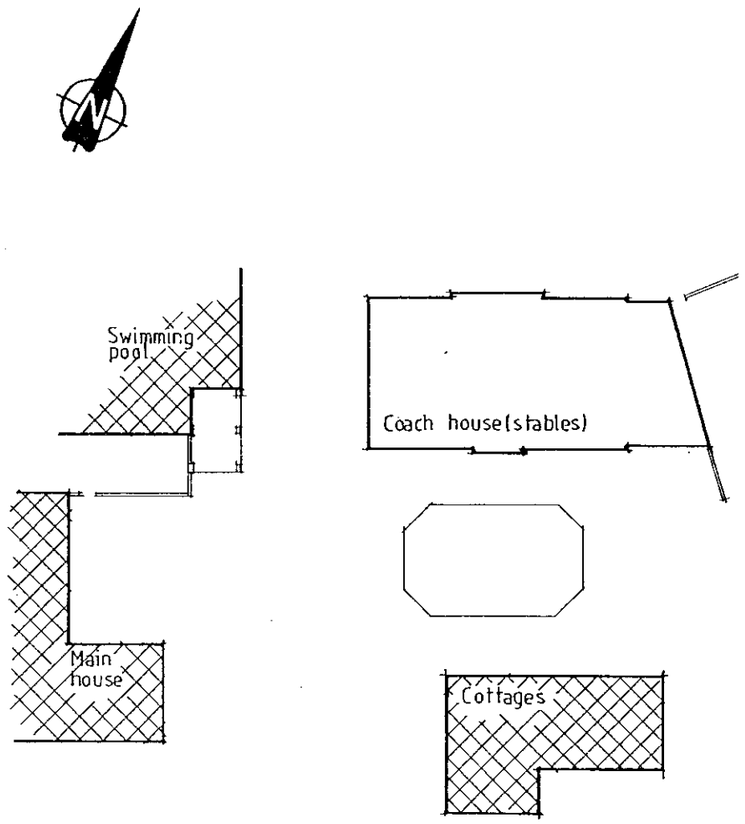

Site Plan
scale 1:500

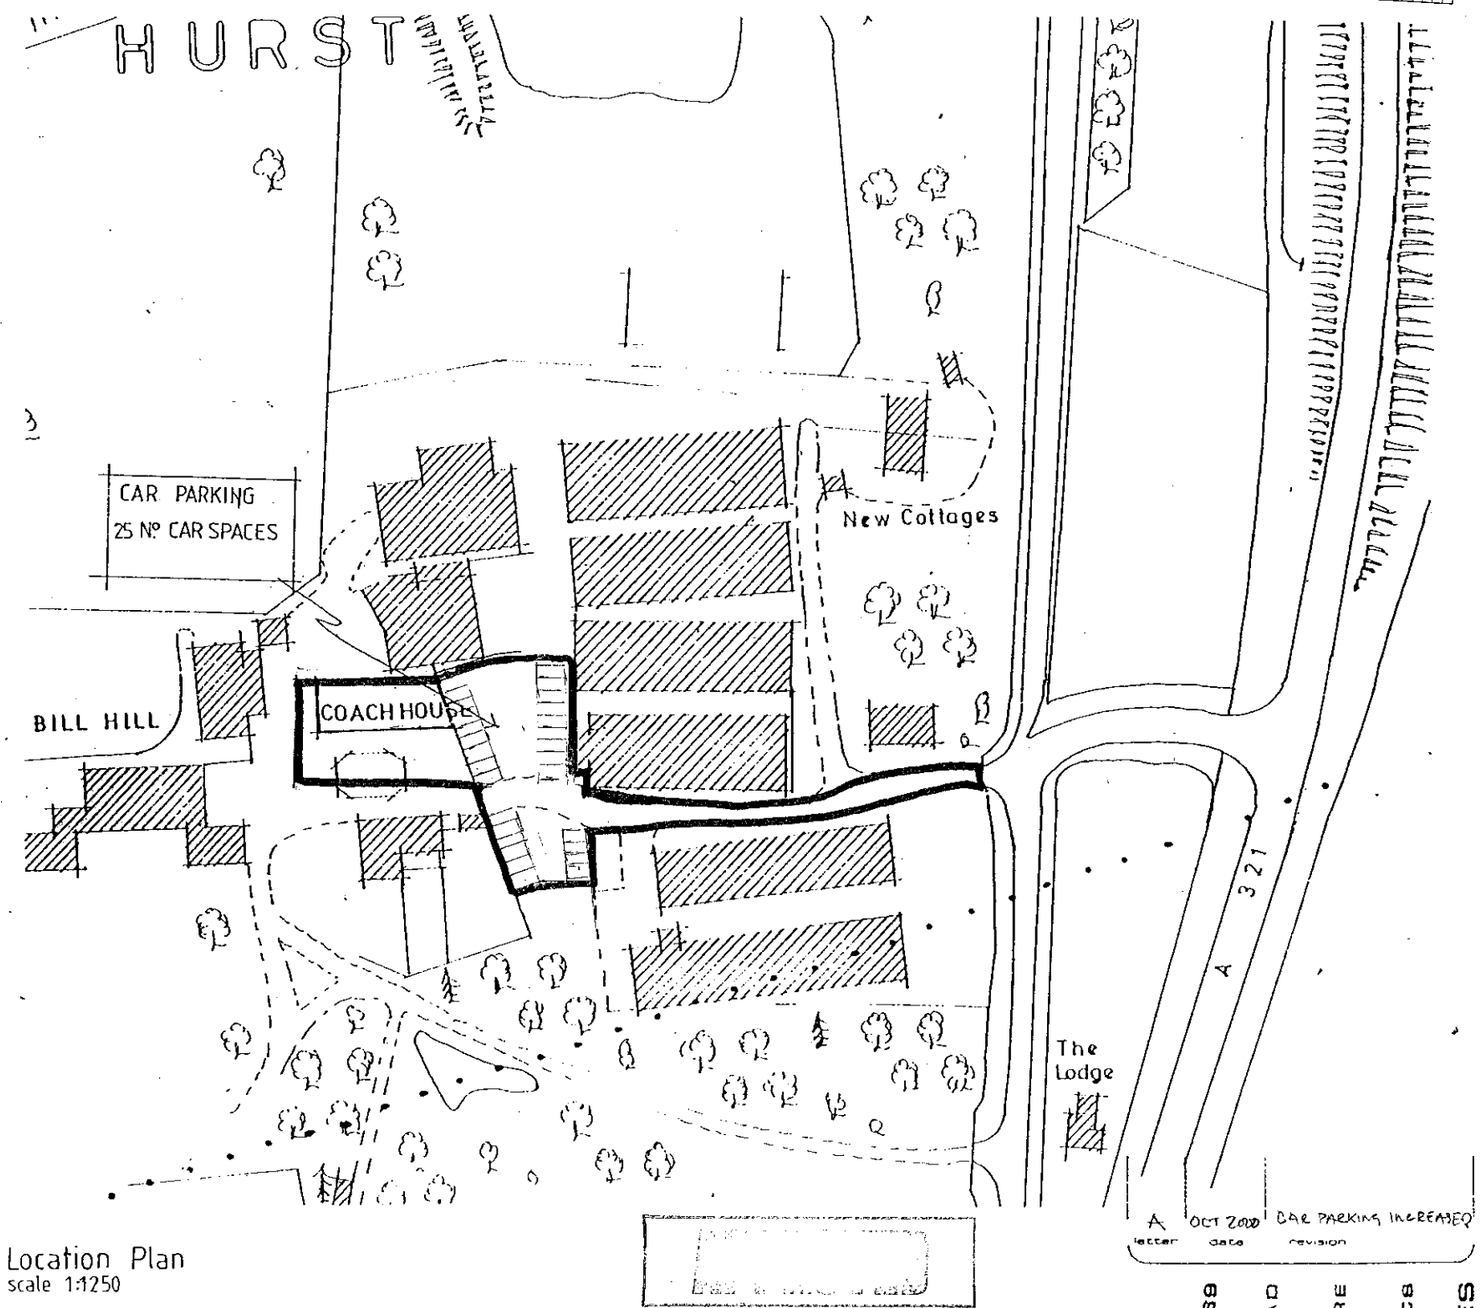

Location Plan
scale 1:1250

ADDITIONAL PLAN

1152


PLANNING SERVICES	HPT
POL	TLS
DC	ENF
APP	
CS	
23 OCT 2000	
COPIES TO:	ACK:
	FILE:

A	OCT 2000 CAR PARKING INCREASED
letter	date revision


job	Conversion of Stables to Office, Bill Hill Hurst
client	Ewar Stud Farms
drawing	Site & Location Plan
scale	1:500 1:1250
date	Feb. '98
	383/8 A

(0734) 669869
4 ALEXANDRA ROAD READING BERKSHIRE
Chartered Architects
ANDREWS KALIK ASSOCIATES

TLS	
ENF	
DO	
APP	
CS	
01 MAR 2001	
COPIES TO:	ACK:
	FACK:
	FILE:

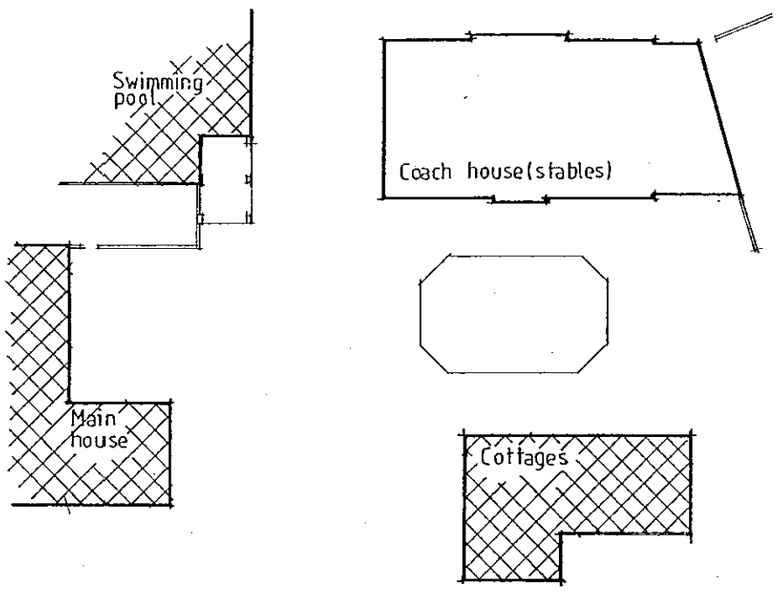

Site Plan
scale 1:500

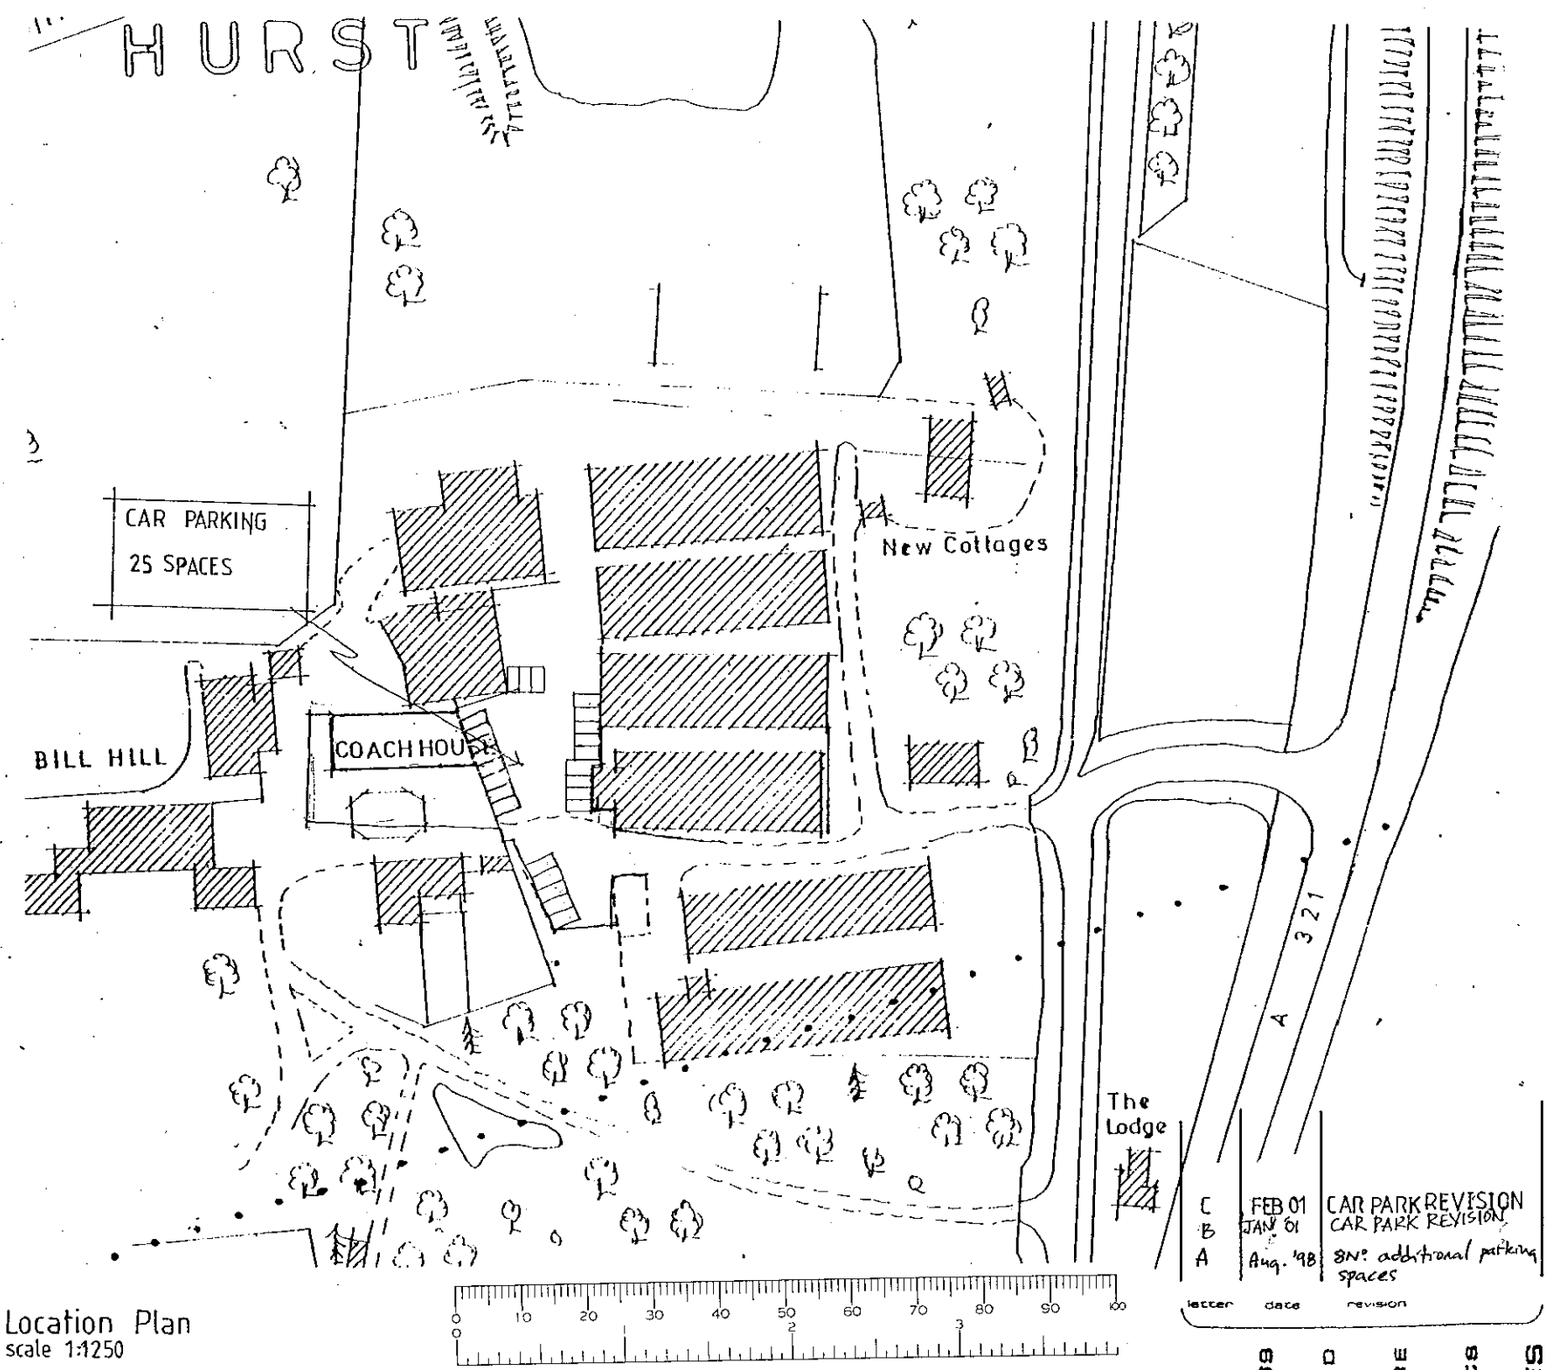

Location Plan
scale 1:1250

letter	date	revision
C	FEB 01	CAR PARK REVISION
B	JAN 01	CAR PARK REVISION
A	Aug. '98	8No additional parking spaces

1152

DETAILS TO COMPLY WITH CONDITIONS

100 Conversion of Stables to Office, Bill Hill Hurst

client Ewar Stud Farms

drawing Site & Location Plan

scale 1:500 1:1250


date FEB 98

383/9 C


(0734) 569889
4 ALEXANDRA ROAD
READING BERKSHIRE
Chartered Architects
ANDREWS KALIK ASSOCIATES


30.MAR2000* 1152

30.MAR2000* 1152

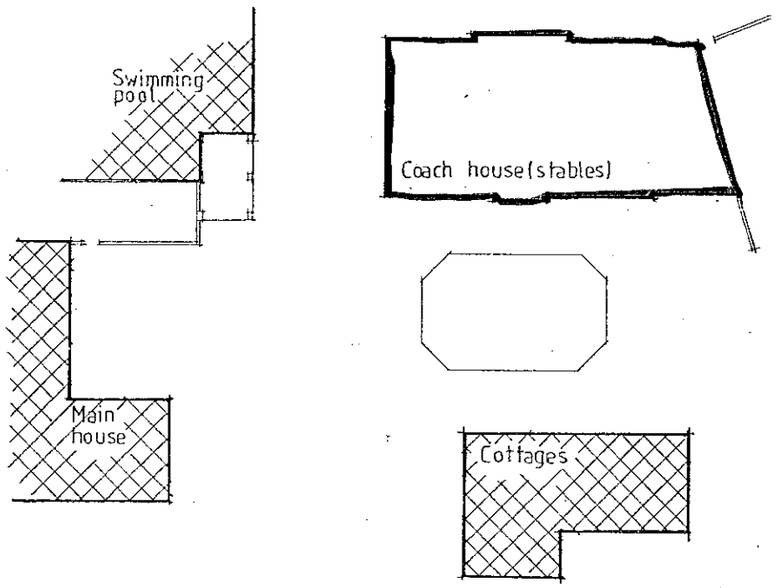

Site Plan
scale 1:500

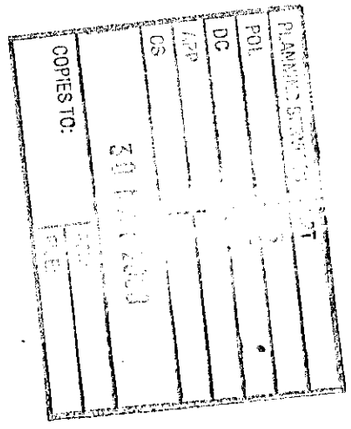

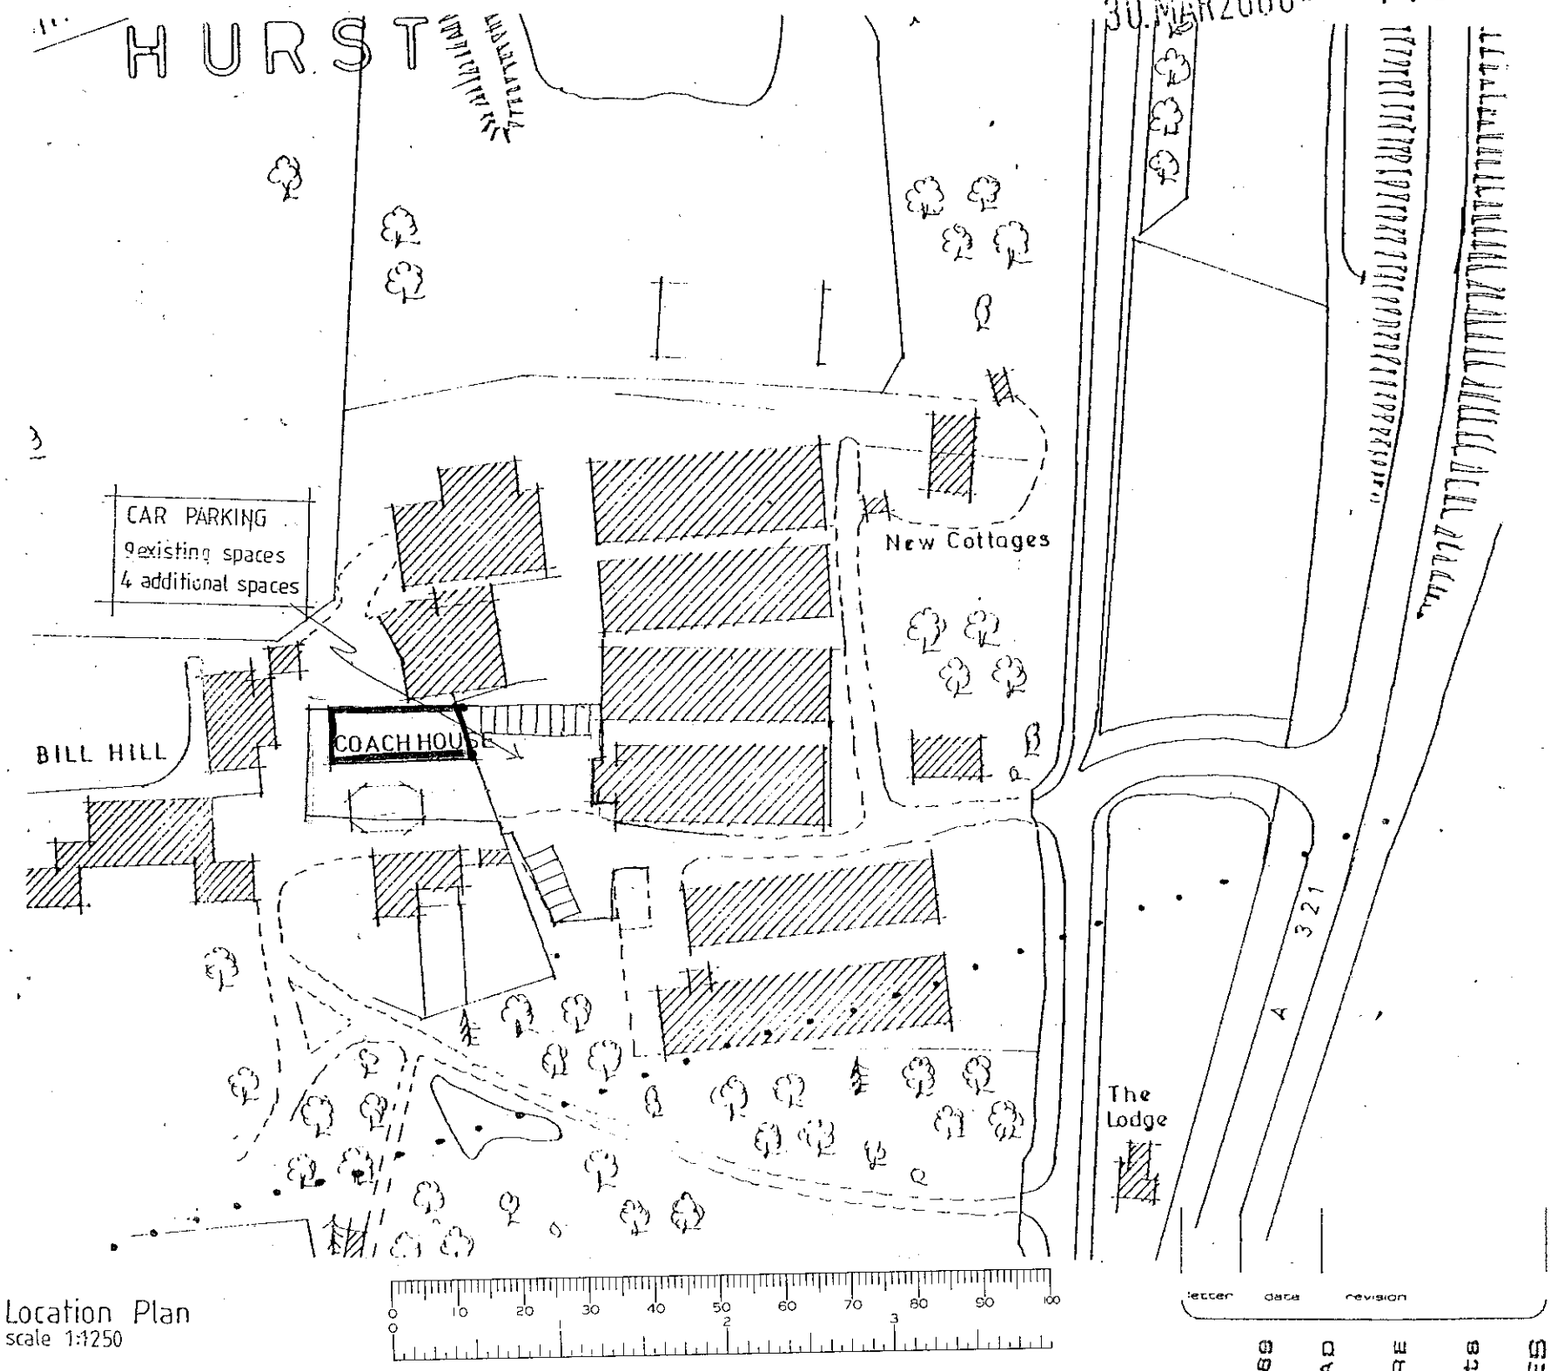

Location Plan
scale 1:1250

SUPERSEDED

job Conversion of Stables to Office, Bill Hill Hurst

client Ewar Stud Farms

drawing Site & Location Plan

scale 1:500 1:1250

date March '90

383/5

(0734)669889
4 ALEXANDRA ROAD READING BERKSHIRE
Chartered Architects
ANDREWS KALIK ASSOCIATES