



FRONT ELEVATION

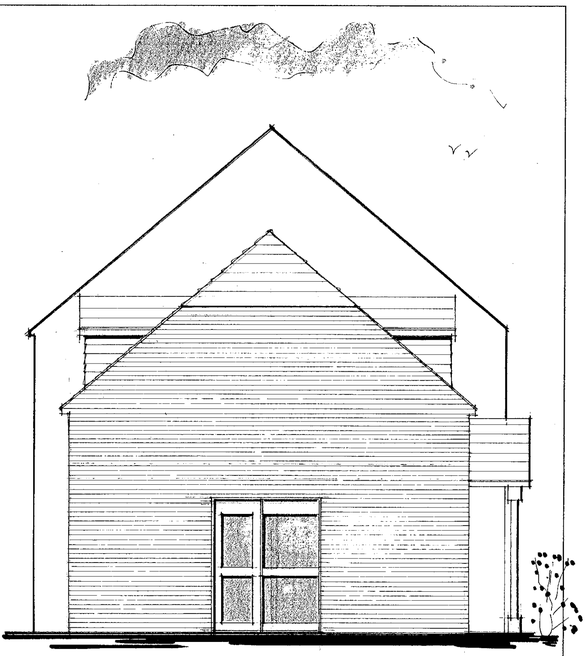


REAR ELEVATION



SIDE ELEVATION.

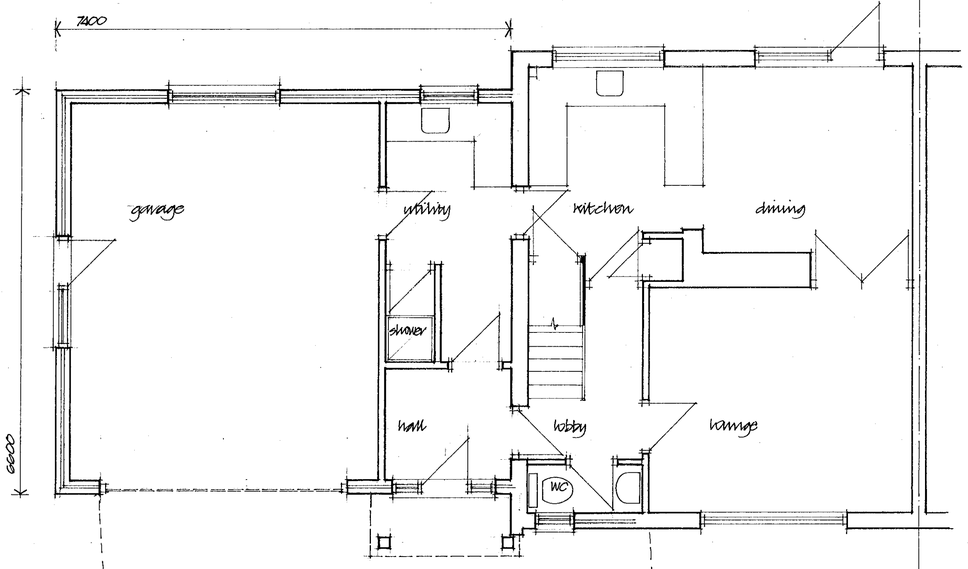

GROUND FLOOR PLAN

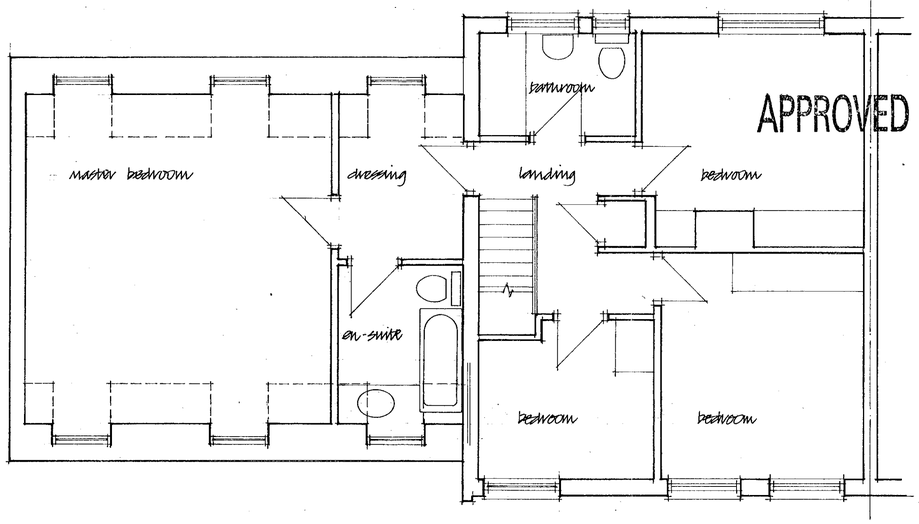

FIRST FLOOR PLAN.

12.APR.2000* 1201

Copyright

John Challis
Chartered Architect
72 Wargrave Road
Twyford Berkshire

Tel. 0118 934 2236

Client
Mr and Mrs J Gurney

Job title
Demolition of garage and utility room and erection of garage and utility room with bedroom over.
1 Longfield Road. Twyford.

Drawing title
Plans and elevations.
as proposed.

Scale 1:50

Date March 2000

Drawn JC.

Drawing number 9924.B.

Rev

TPR 180

8/4/00.

boundary fence

summerhouse to be relocated

garage to be demolished

utility

kitchen

dining

hall

lounge

chevy

gateway

Longfield Road.

SITE PLAN - GROUND FLOOR PLAN

bathroom

bedroom


bedroom

bedroom

APPROVED

12.APR.2000* 1201

FIRST FLOOR PLAN.

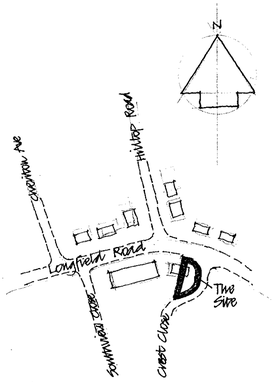

Location Plan.

Copyright

John Challis
Chartered Architect
72 Wargrave Road
Twyford Berkshire

Tel. 0118 934 2236

Client
Mr and Mrs J. Gurney

Job title
Demolition of garage and utility room and erection of garage and utility room with bedroom over.
1 Longfield Road. Twyford.

Drawing title
Premises as existing.

Scale 1:50

Date March 2000

Drawn JC.

Drawing number 9924-9

Rev

TPR 180