

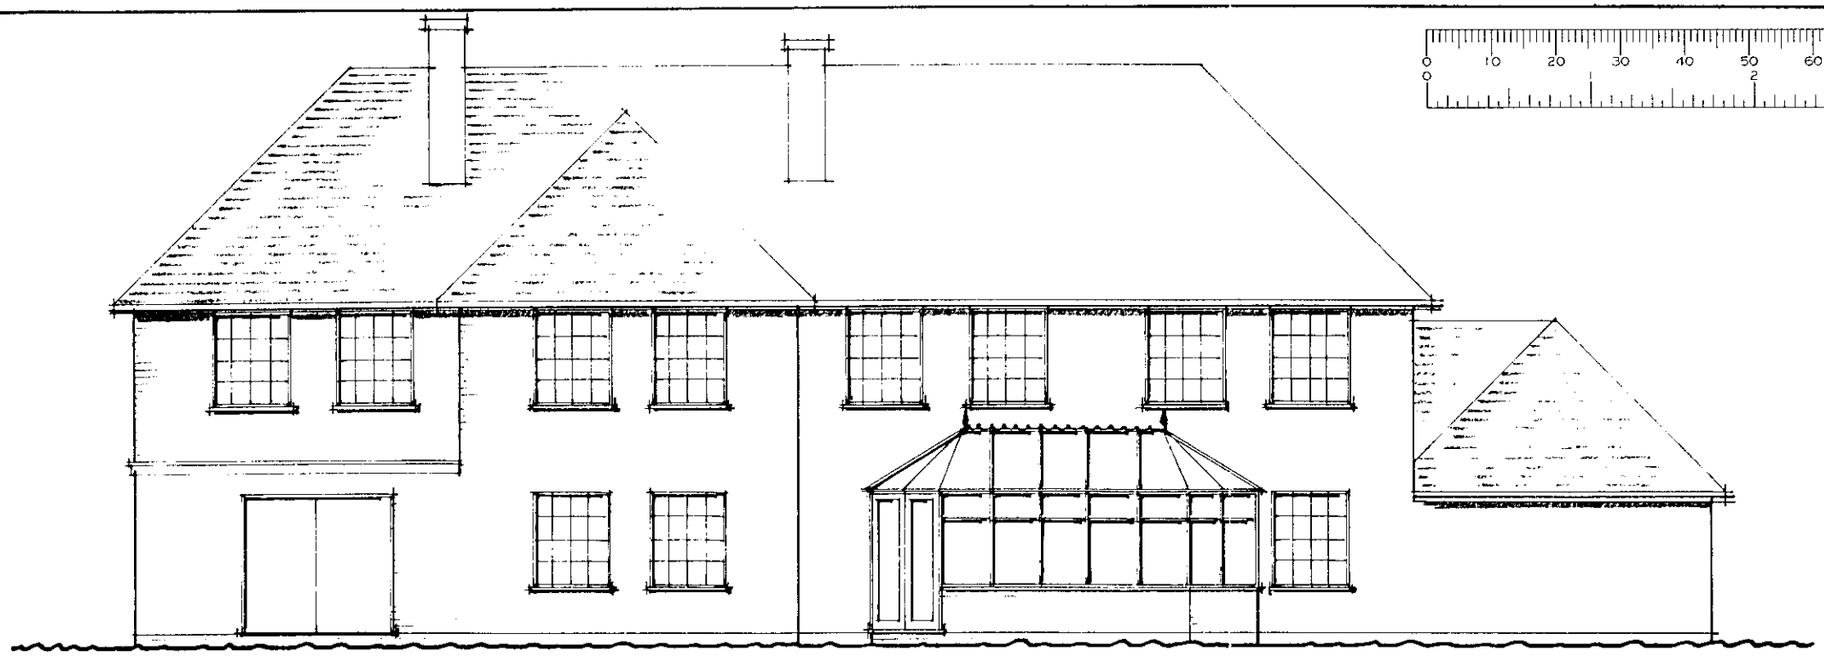


1:100 rear elevation


04.APR.2000* 1166

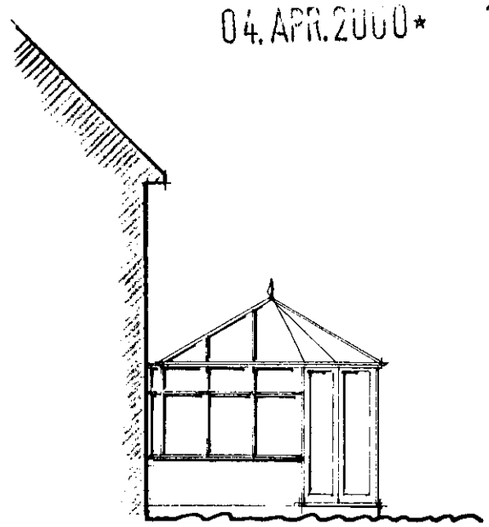

side

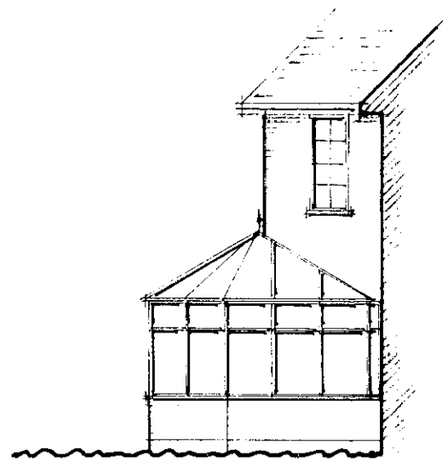

side

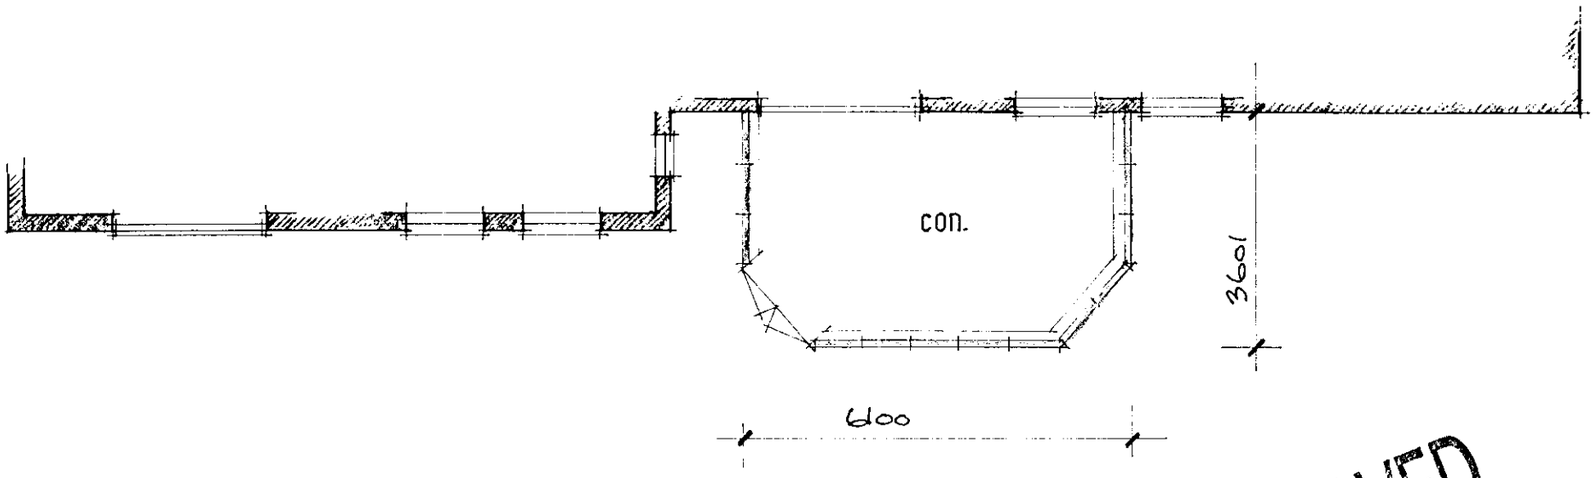

1:100 plan

TINTED POLYCARBONATE ROOF
WHITE PAINTED HARDWOOD FRAMING
BRICKS TO MATCH HOUSE
ROOF WATER TO SOAKAWAYS

APPROVED

Proposed conservatory
Wyvols House, Basingstoke Rd.,
Swallowfield, Berks. RG7 1PU

Conservatory Collections
The Coach House Garden Centre

March 2000 Drg.W/1