




FRONT ELEVATION

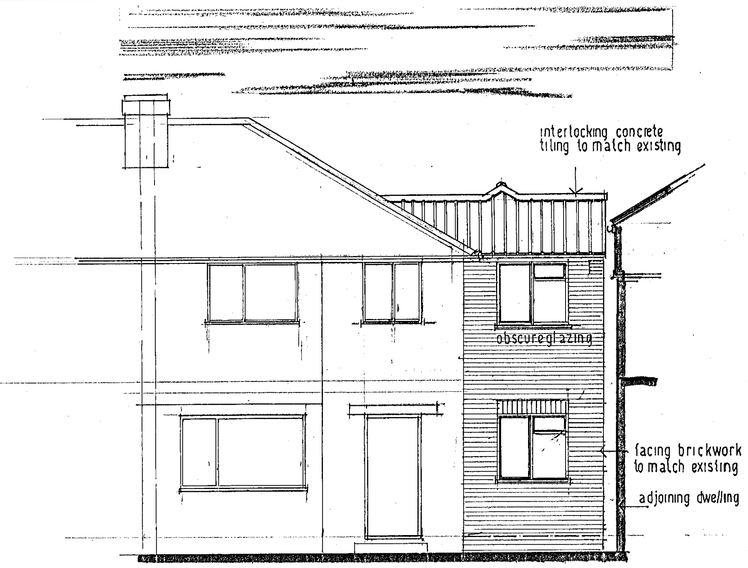


SIDE ELEVATION

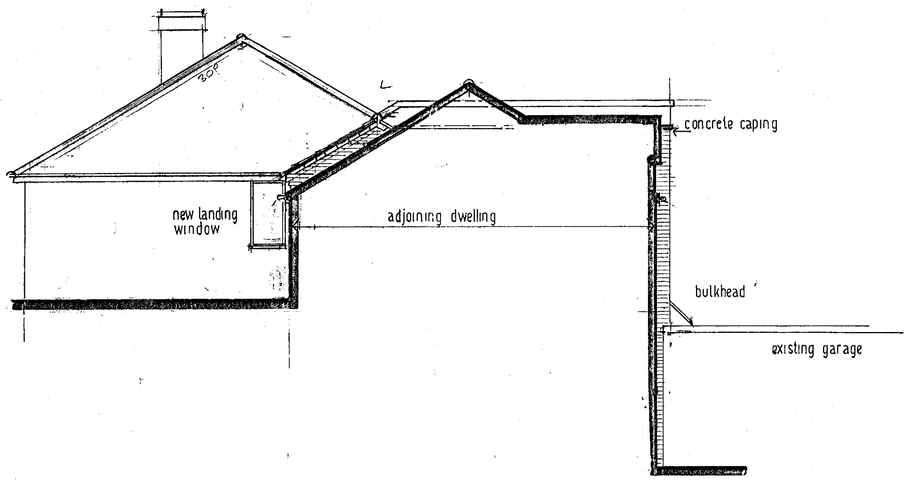


REAR ELEVATION

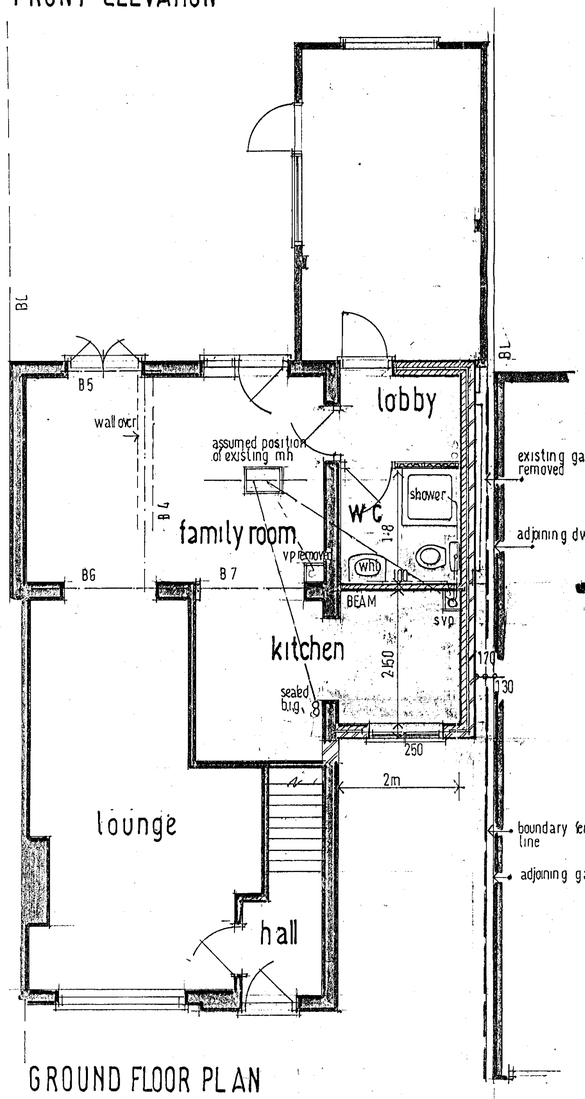


GROUND FLOOR PLAN

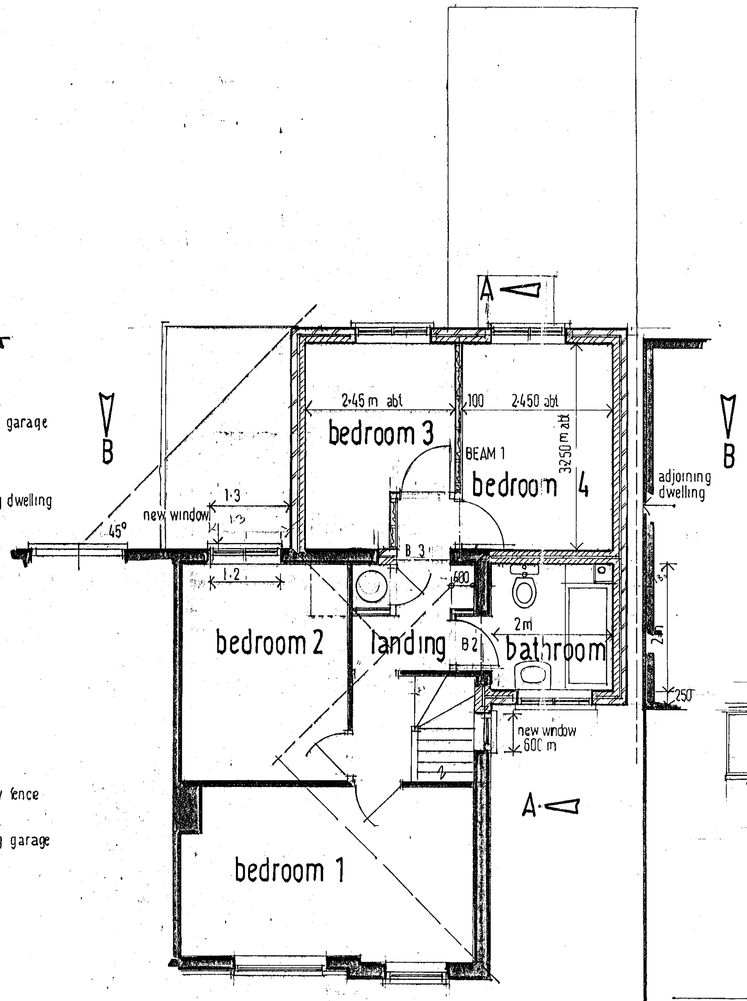


FIRST FLOOR PLAN

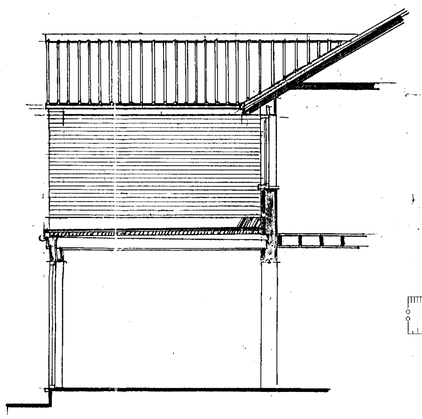


SITE PLAN Scale 1:500

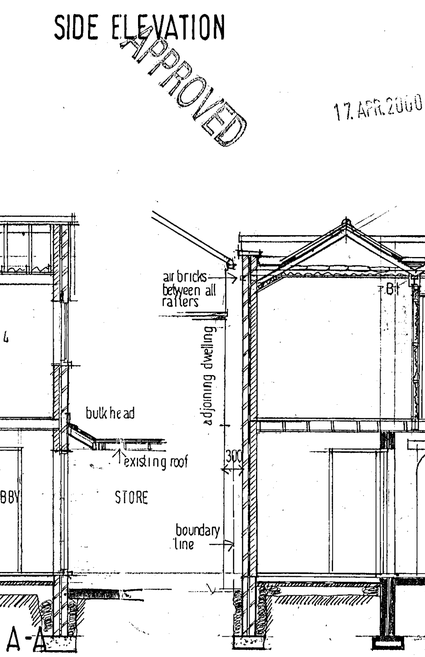

SIDE ELEVATION

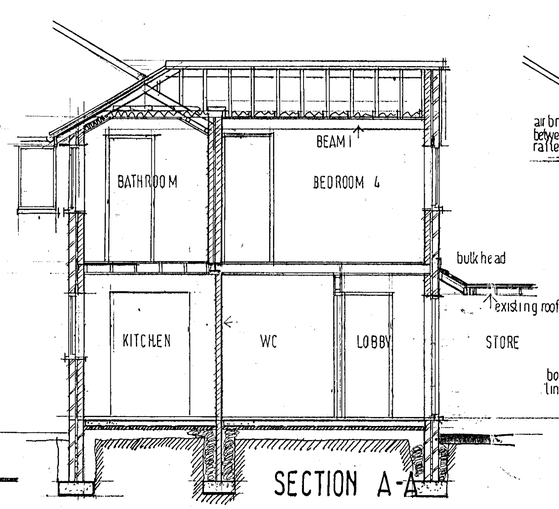

SECTION A-A

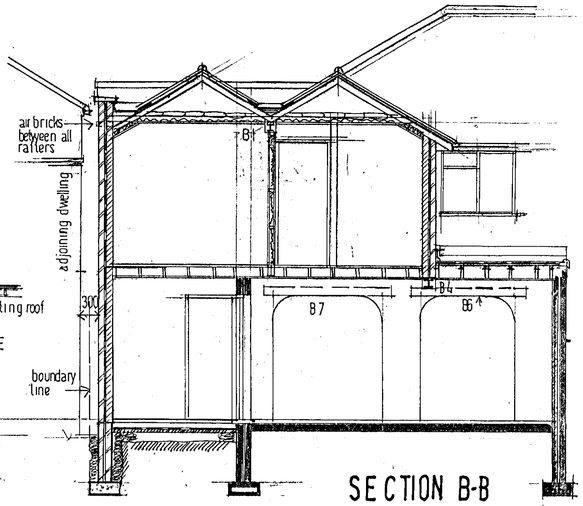

SECTION B-B

APPROVED
17 APR 2000 1285

PROPOSED EXTENSION and ALTERATIONS. at 91 NIGHTINGALE ROAD, WOODLEY, RG5 3LY. for Mr and Mrs OZANNE

Robert Aughton 91 The Ridgeway Marlow Buckinghamshire SL7 3LH
drawing number 233001 scale 1:50