


Side Elevation

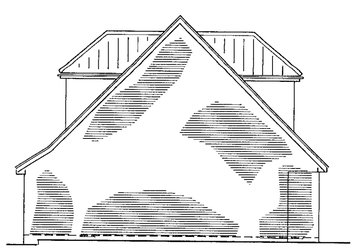


Front Elevation



Side Elevation




Rear Elevation

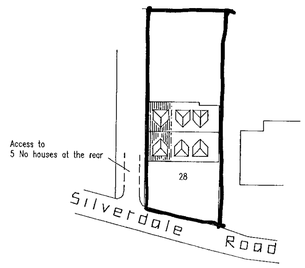


Block Plan 1:500



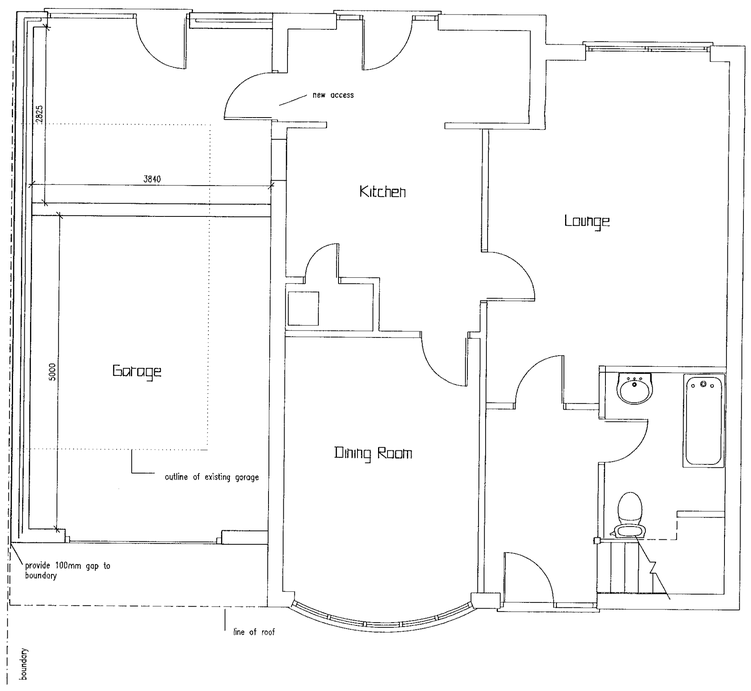


Ground Floor

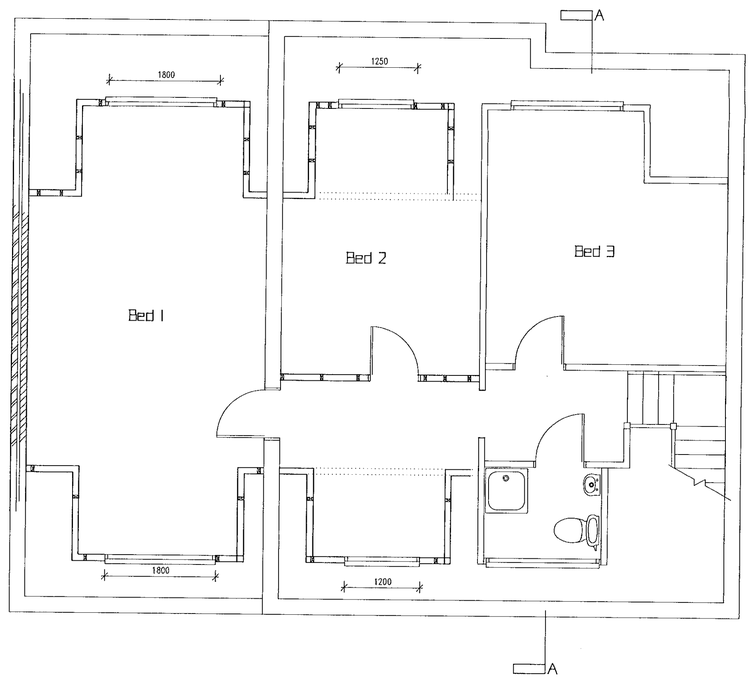

First Floor

Scale 1:1250

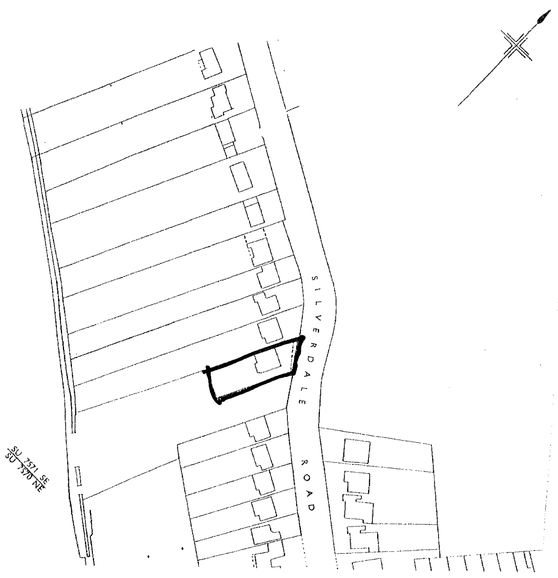

REVISIONS

Rev.	Description	Date

JOB TITLE

Mr & Mrs S.Anderson
28 Silverdale Road
Earley

TITLE

Side Extension

SCALE		DRAWING No.
1:50 1:100	4/3/2000	

17.APR.2000* 1288