



NORTH ELEVATION.

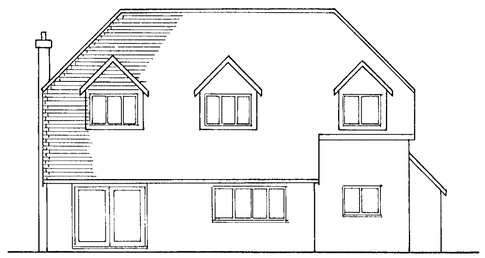


SOUTH ELEVATION

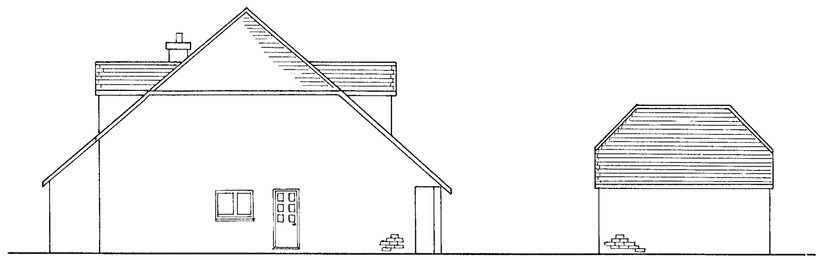


EAST ELEVATION

Roofing plain tiles to match existing house.


Brick type to match existing house type.

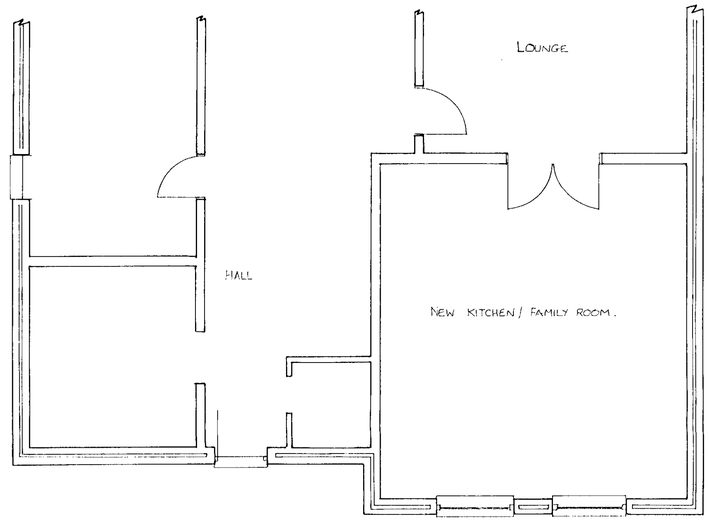


GROUND FLOOR PLAN.

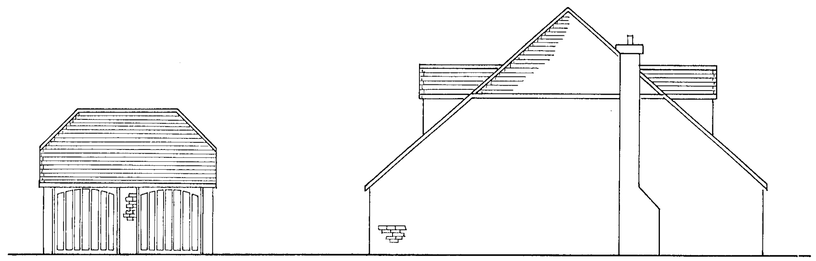

WEST ELEVATION

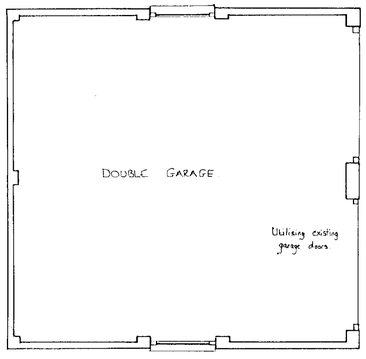

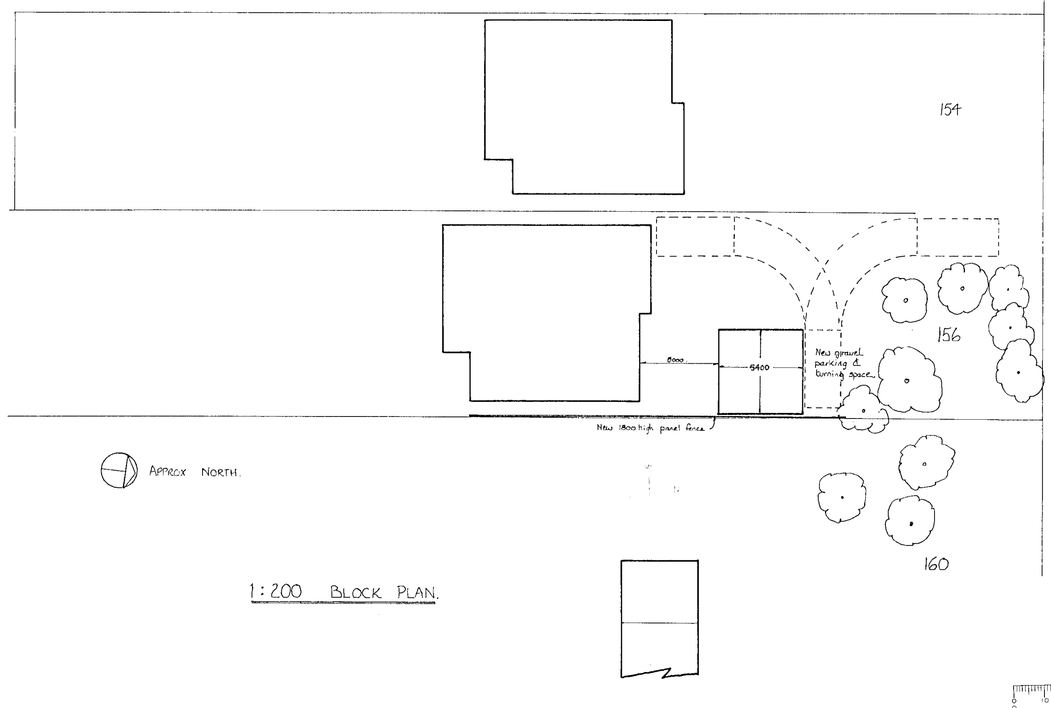

1:200 BLOCK PLAN.

REFUSED

NOTES:

All dimensions must be checked on site and not scaled from this drawing.

A		
	Date	Revisions

© Copyright

GEARY CLARKE & Co.
ARCHITECTURAL DESIGN / BUILDING SERVICES.
98 HEATH ROAD
PETERSFIELD
HANTS
GU 31 4EL.
TEL. 01730 231696.

Client

17 APR 2000* 1289

Job Title

PROPOSED DETACHED DOUBLE GARAGE & NEW KITCHEN/ FAMILY ROOM AT 156 NINE MILE RIDE, FINCHAMPSTEAD.

Drawing Title

FLOOR PLAN, BLOCK PLAN AND ELEVATIONS.

Scale 1:100 & 1:50

Date 12-4-2000 | Drawn By GEC.

Drg. No. 105 A. | Rev.

A PRODUCT OF THE LINDFRANCE ARCHITECTCAT No. 7311

594 x 841mm A1