DO NOT SCALE

Any discrepancies to be referred to Izod Design.

This drawing remains the Copyright of Izod Design.

REVISIONS

Date	Description	Ref
25.04.00	PARKING PLAN ADDED	A

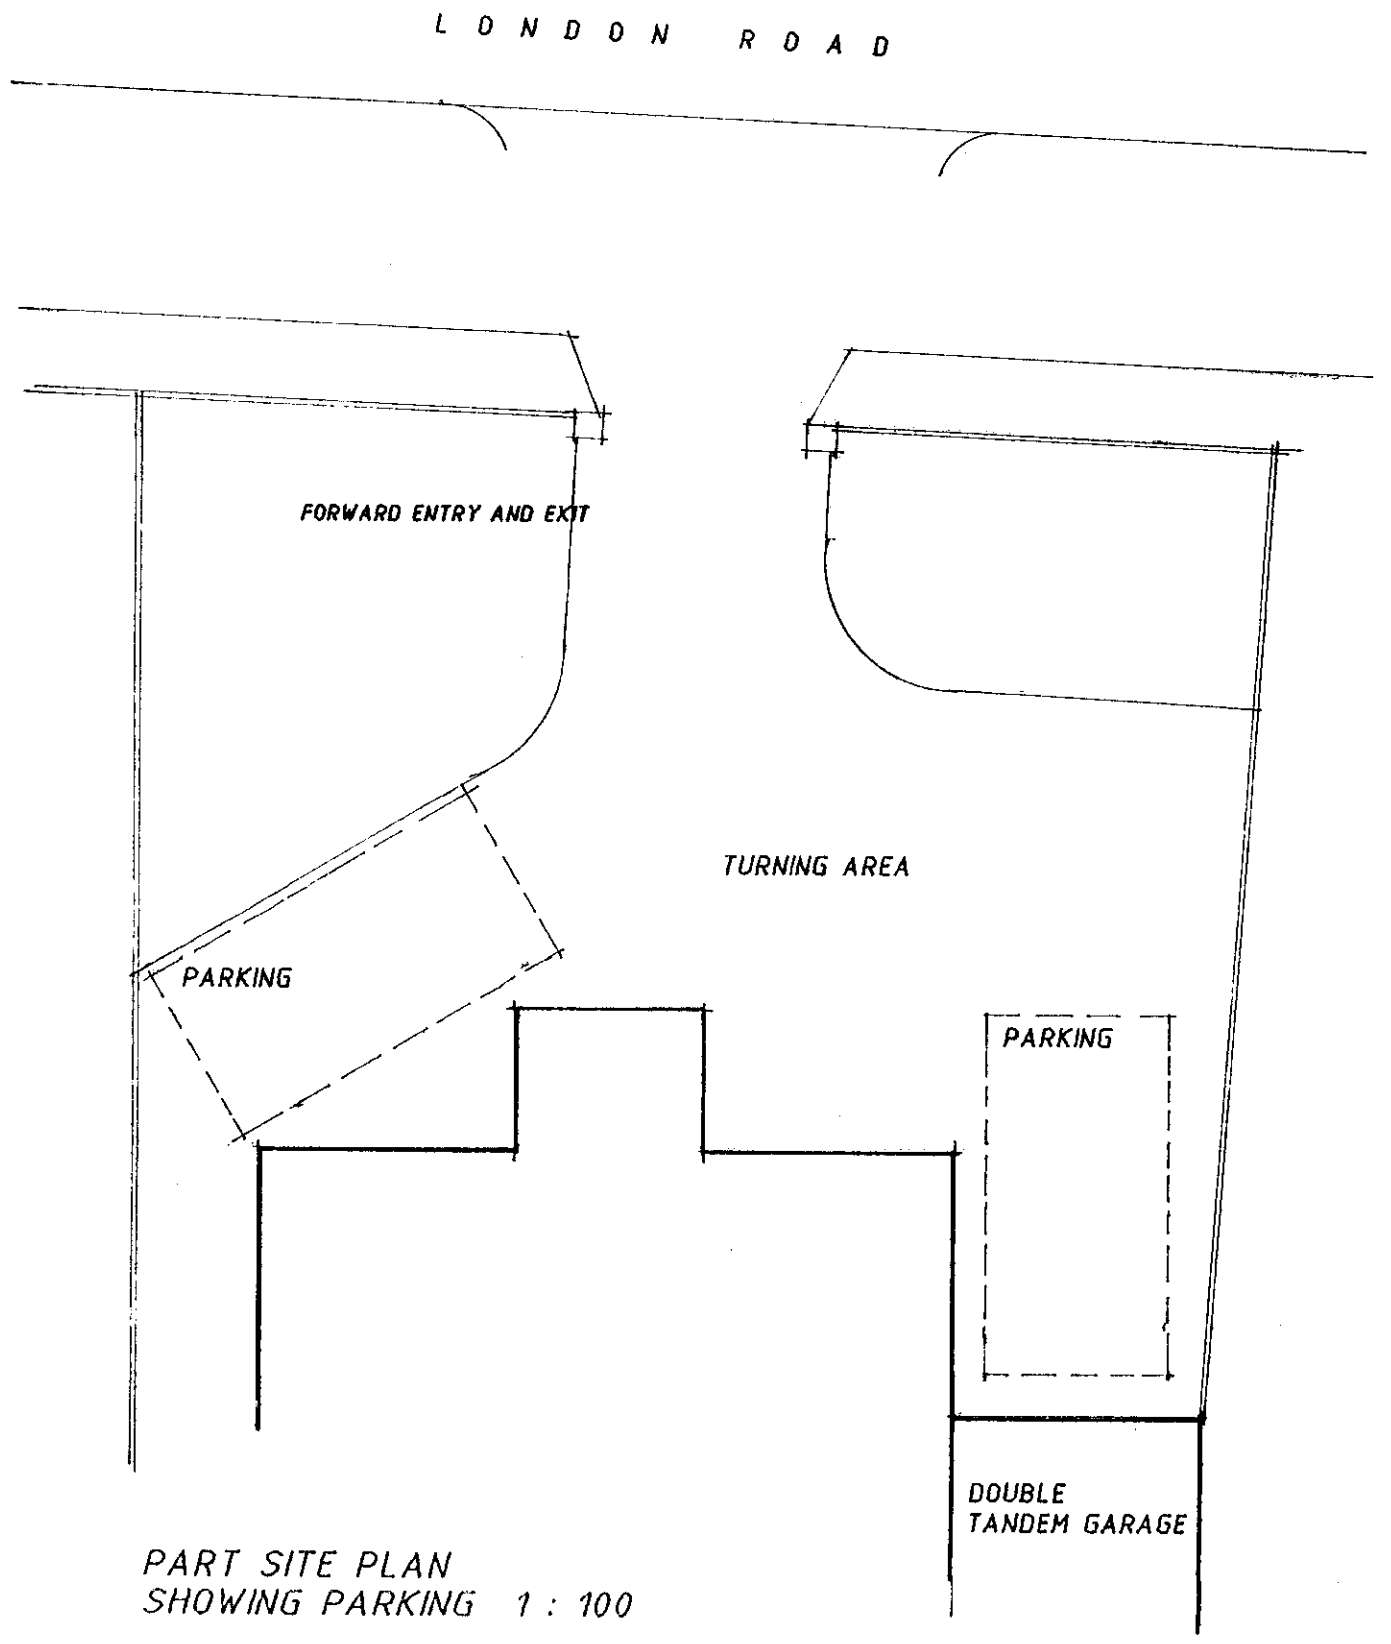

PART SITE PLAN
SHOWING PARKING 1 : 100

PLANNING SERVICES | HPT
POL | TLS
DC | ENF
APP
CS
27 APR 2000
COPIES TO: | ACK: FILE:

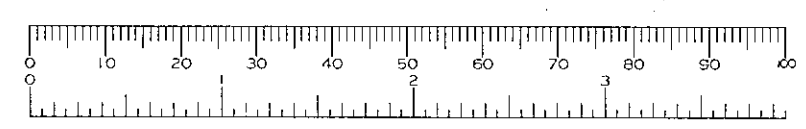

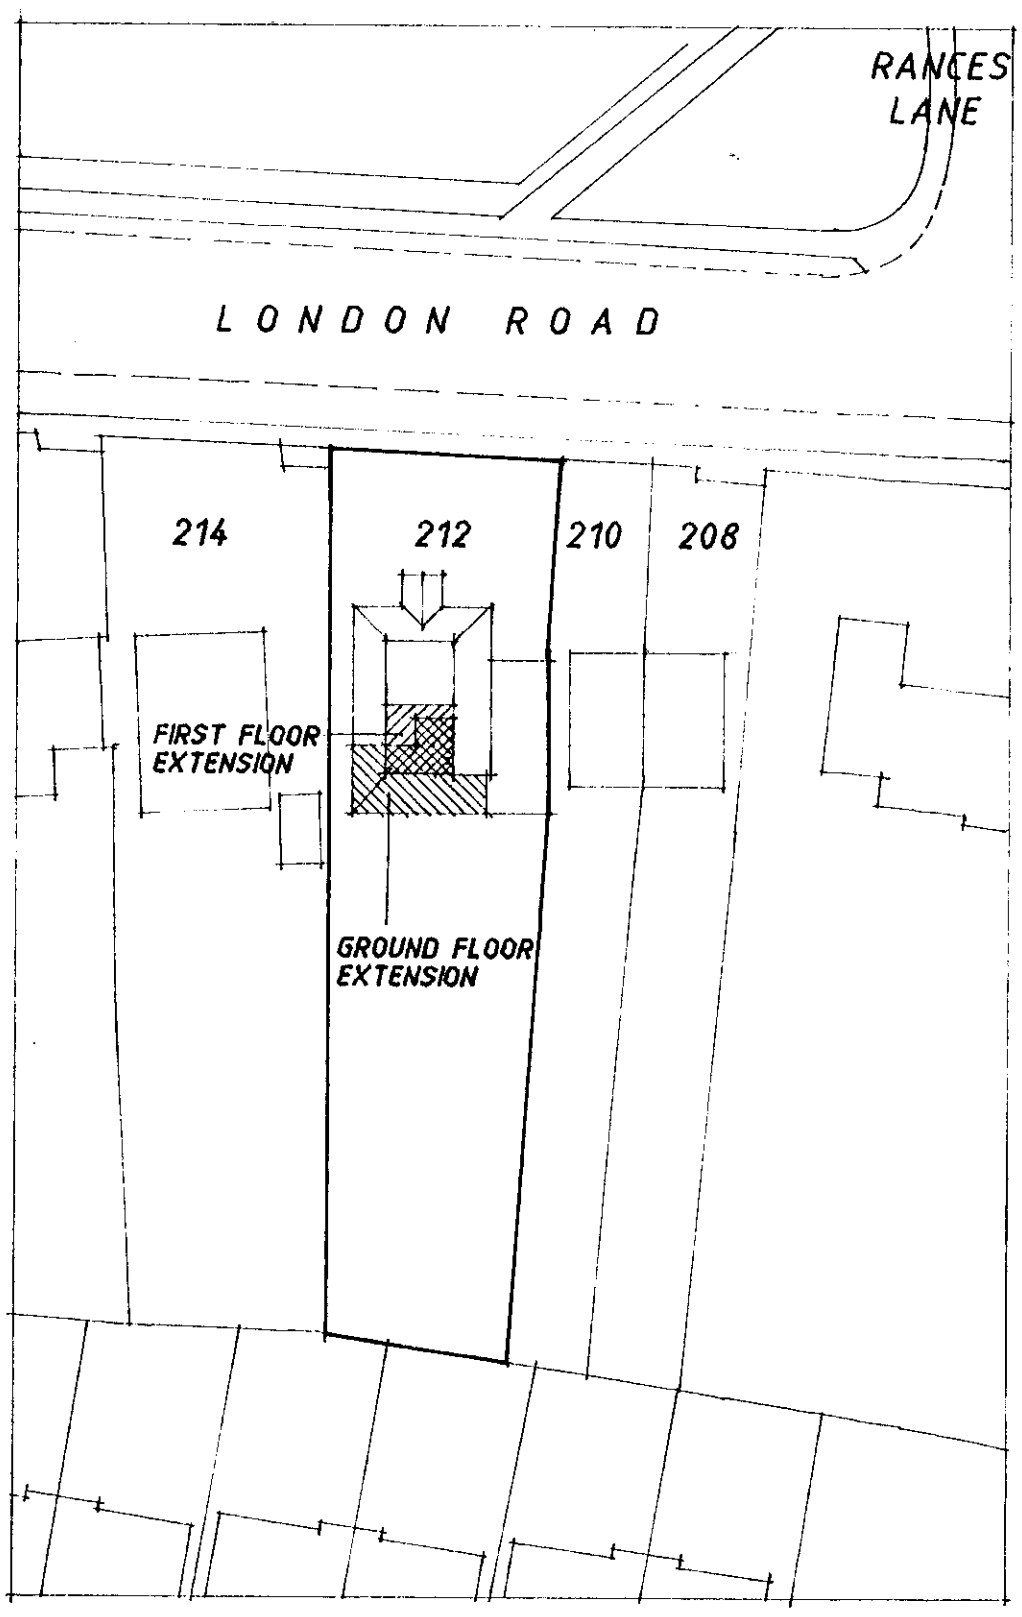

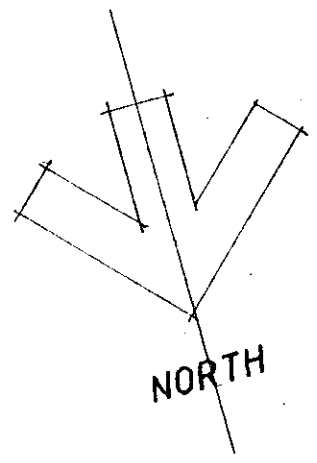

Izod DESIGN

Chartered Architects
Landscape Consultants

14 Milton Road Wokingham
Berkshire RG40 1DB
Telephone 0118 977 0075
Facsimile 0118 977 0057

Client

G BLOCK

Project
212 LONDON ROAD
WOKINGHAM

Description
SITE PLAN

Scale 1 : 500

Project No. 2658

Drawing No. 2

Revision A Date 25 APR 00

MY 443454 R

APPROVED

DO NOT SCALE
Any discrepancies to be referred to Izod Design.
This drawing remains the Copyright of Izod Design.

REVISIONS

Date	Description	Ref.

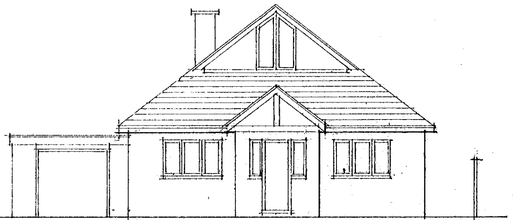

SOUTH ELEVATION

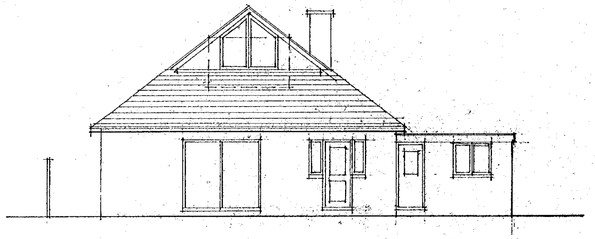

NORTH ELEVATION

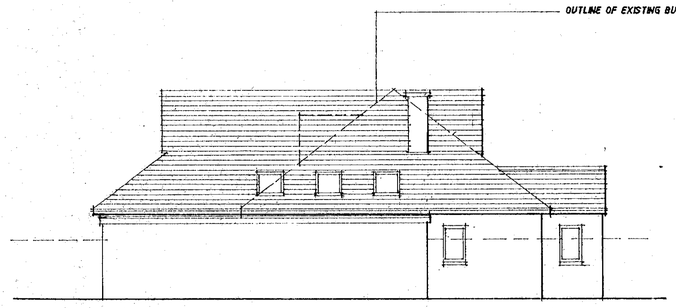

WEST ELEVATION

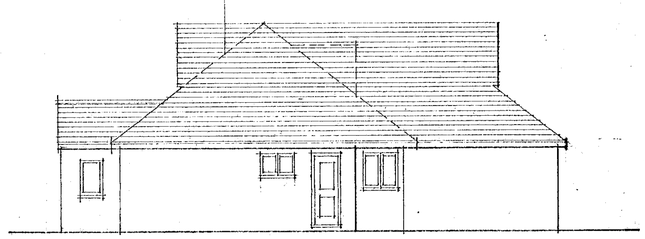

EAST ELEVATION

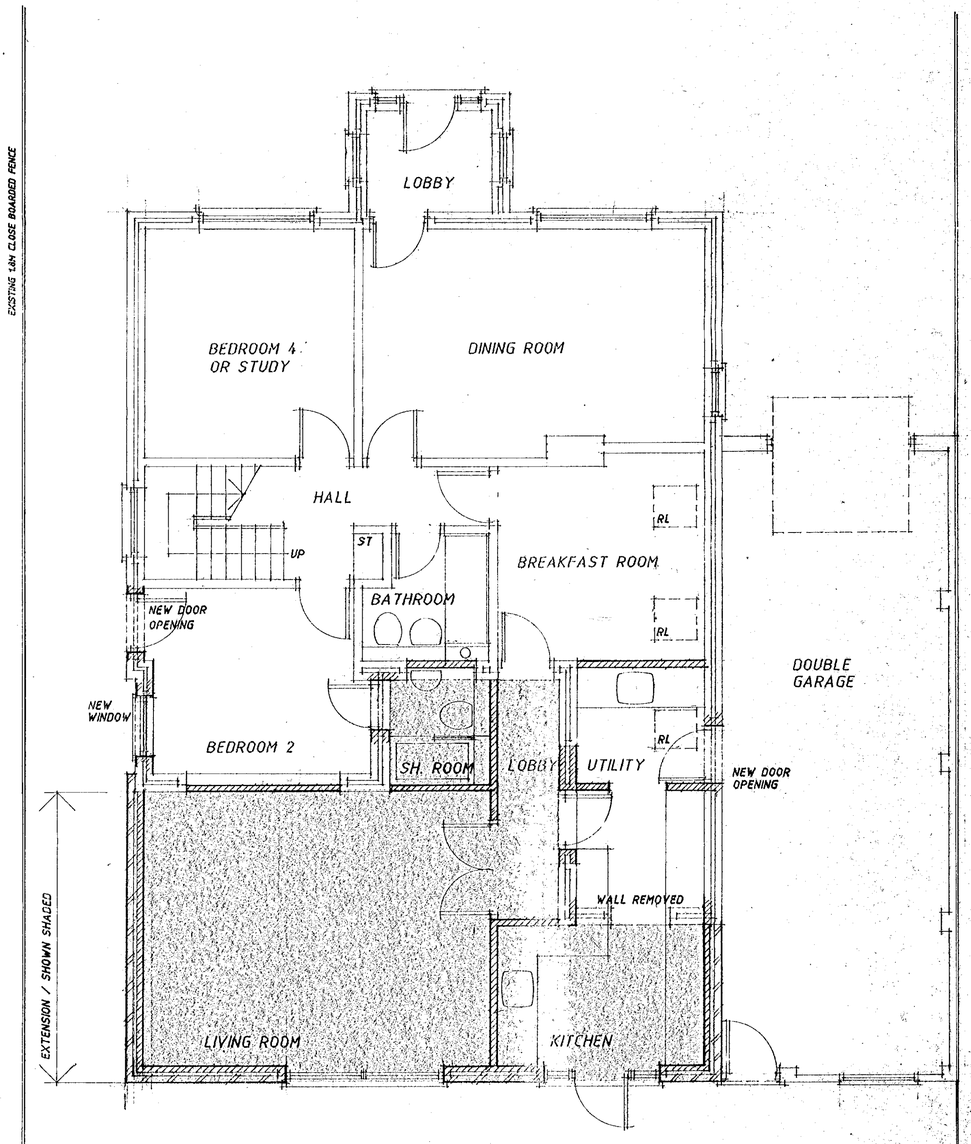

GROUND FLOOR PLAN

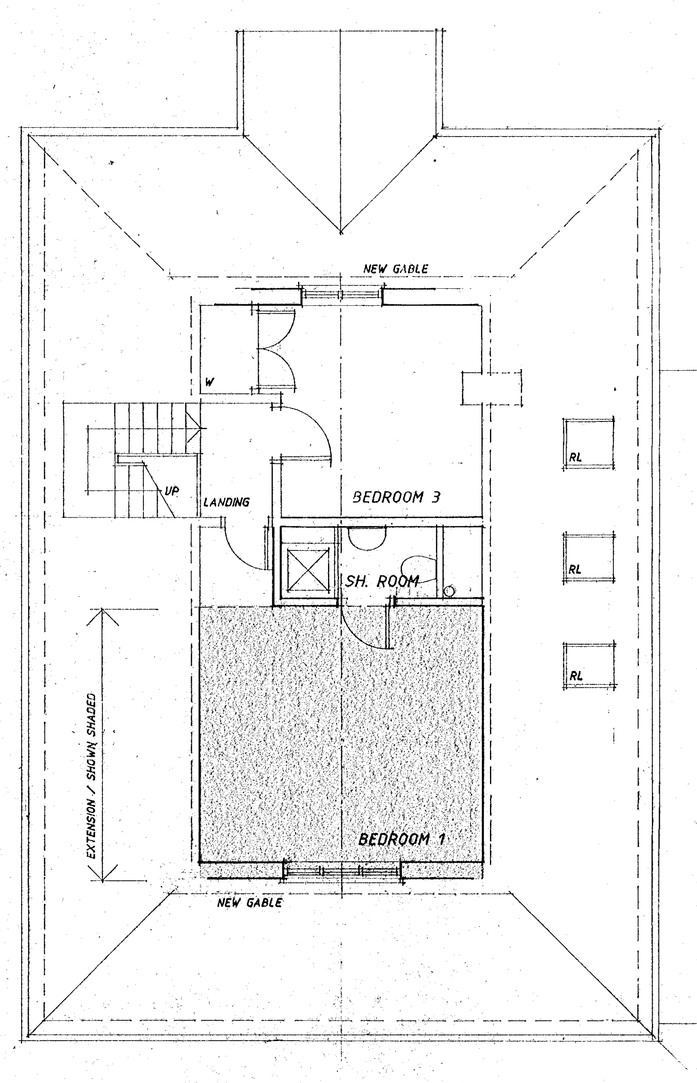

FIRST FLOOR PLAN

07 APR 2000 1182

EXTERNAL MATERIALS
ALL MATCHING EXISTING

SCHEDULE OF AREAS

EXISTING GROUND FLOOR	115.1M²
EXISTING FIRST FLOOR	20.2M²
TOTAL	135.3M²
ADDITIONAL GF	40.5M²
ADDITIONAL FF	18.9M²
TOTAL	59.4M²
PERCENTAGE INCREASE	43.9%

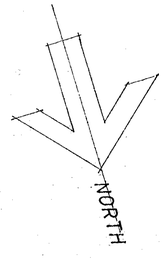

APPROVED

Izod DESIGN

Chartered Architects
Landscape Consultants
14 Milton Road Wokingham
Berkshire RG40 1DB
Telephone 0118 977 0075
Facsimile 0118 977 0057

Client
G BLOCK

Project
212 LONDON ROAD
WOKINGHAM

Description
PROPOSED EXTENSION
PLANS AND ELEVATIONS

Scale	1 : 50 1 : 100
Project No.	2658
Drawing No.	1
Revision	Date 4 APRIL 00

MY 443454 R

cd 12/6/01