

DO NOT SCALE

Any discrepancies to be referred to Izod Design.
This drawing remains the Copyright of Izod Design.

REVISIONS

Date	Description	Ref.

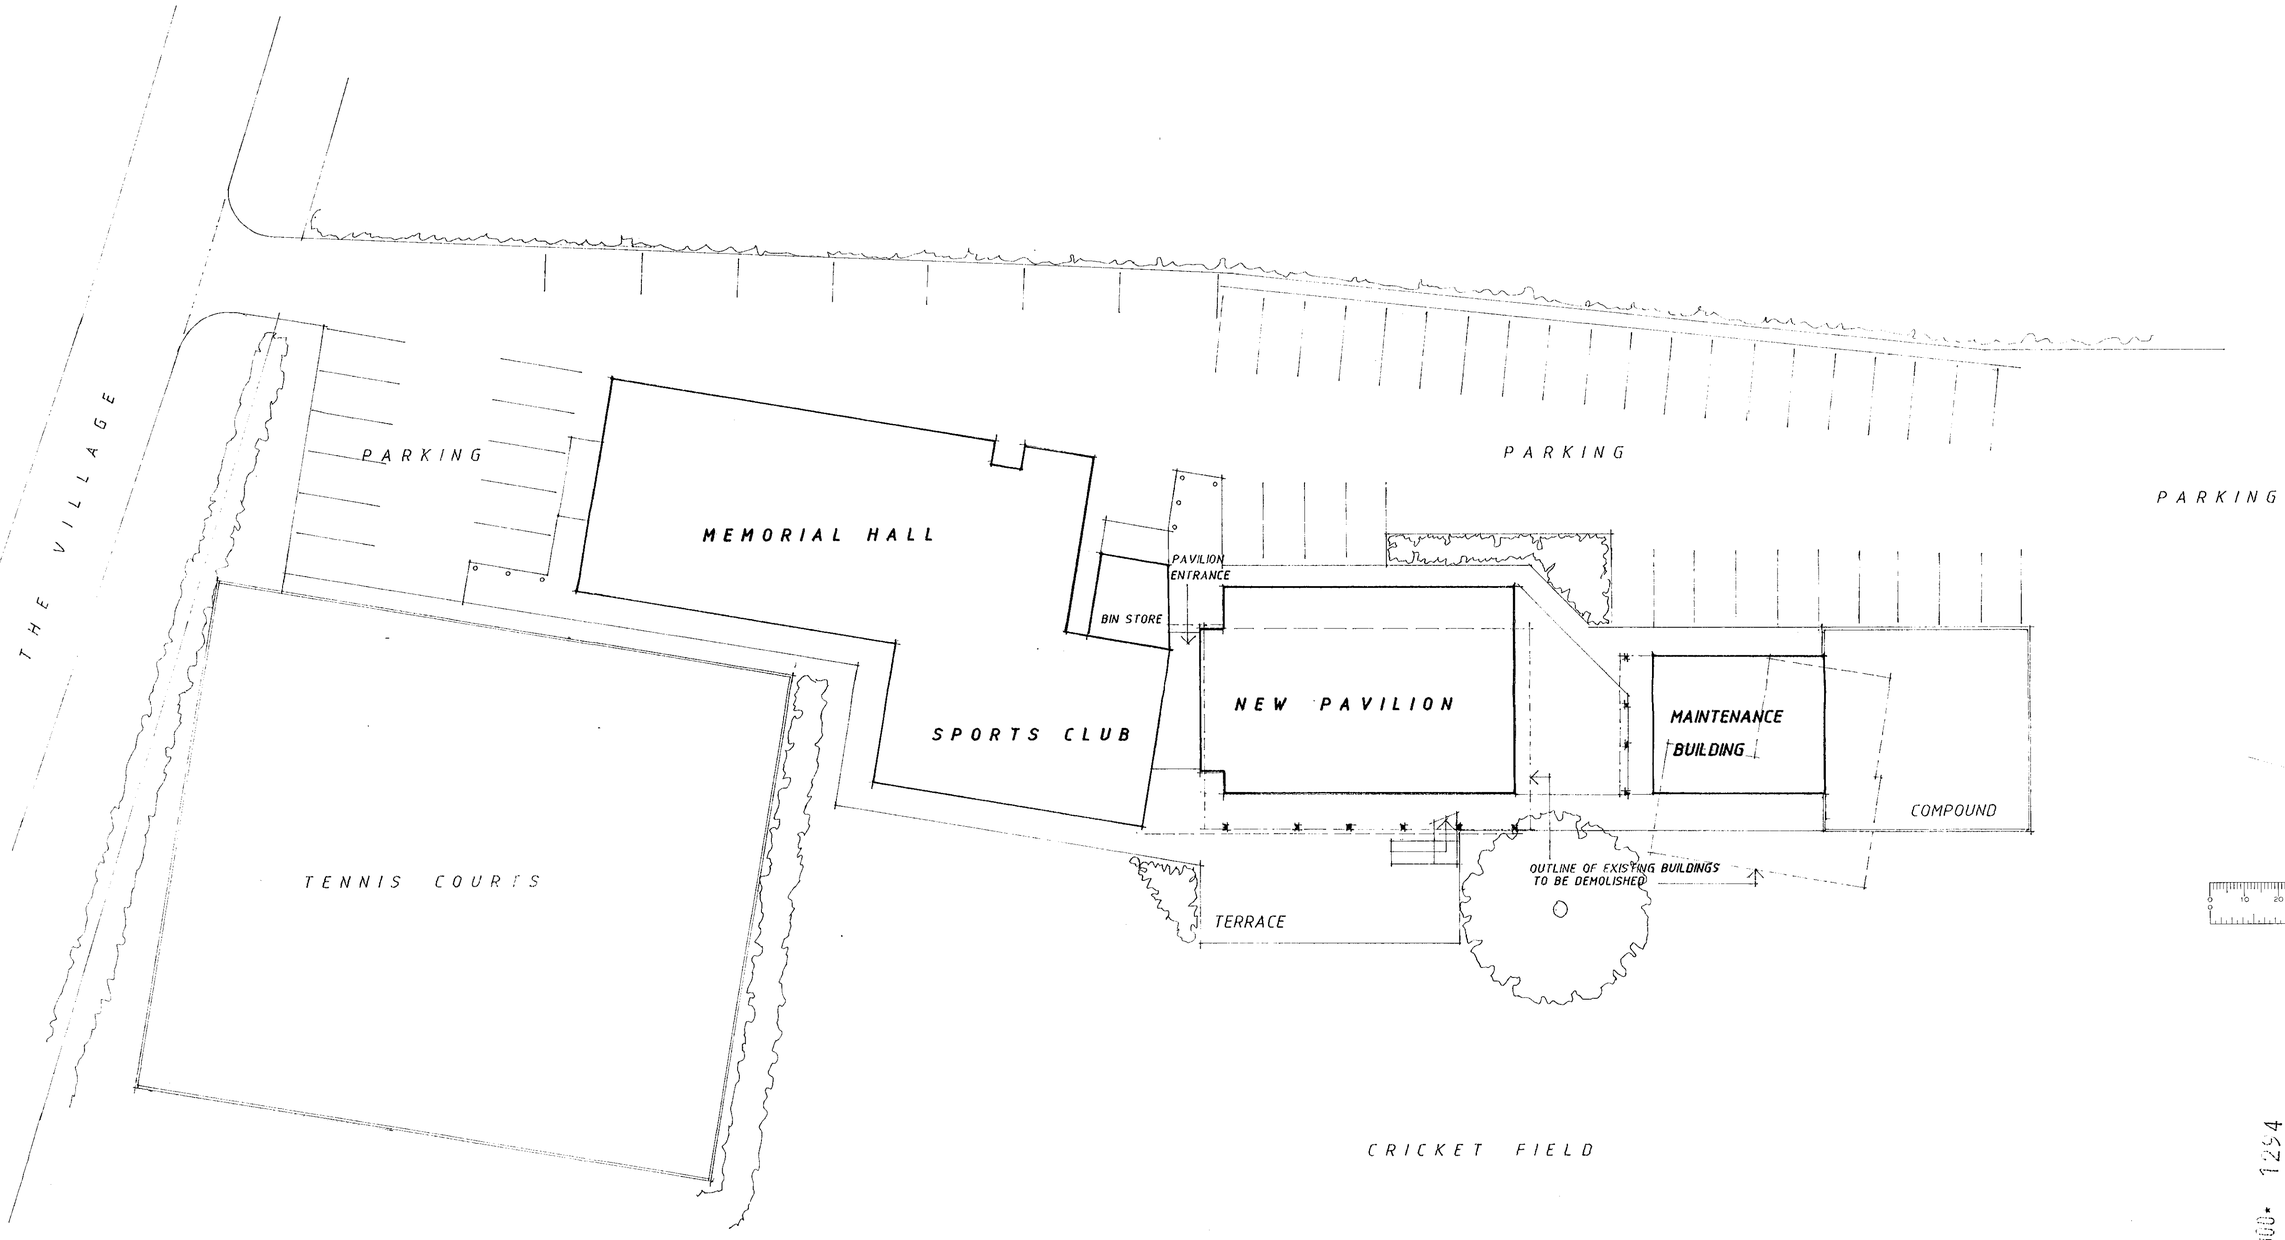

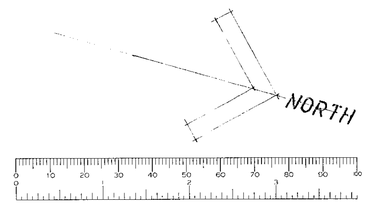

APPROVED

25 APR 2000 * 1254

Izod DESIGN

Chartered Architects
Landscape Consultants

14 Milton Road Wokingham
Berkshire RG40 1DB
Telephone 0118 977 0075
Facsimile 0118 977 0057

Client
FINCHAMPSTEAD SPORTS CLUB

Project
SPORTS PAVILION FINCHAMPSTEAD

Description
SITE LAYOUT PLAN

Scale	1 : 200
Project No.	2515
Drawing No.	11
Revision	Date 19 APR 00

MY 443454 R


DO NOT SCALE

Any discrepancies to be referred to Izod Design.


This drawing remains the Copyright of Izod Design.

REVISIONS


Date	Description	Ref.
19.04.00	LIFT STAIRS AND KITCHEN REVISED	A

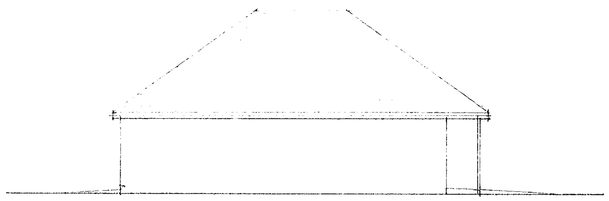


WEST ELEVATION

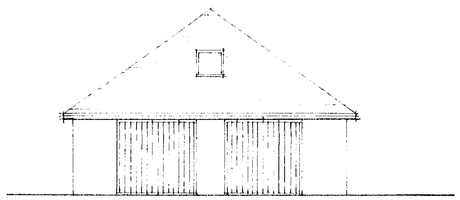

NORTH ELEVATION

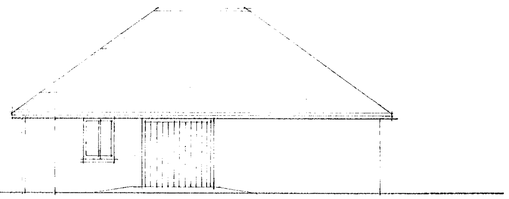


EAST ELEVATION

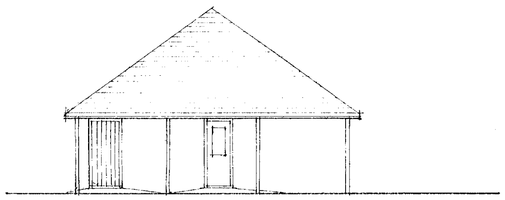


SOUTH ELEVATION


MAINTENANCE BUILDING

PAVILION

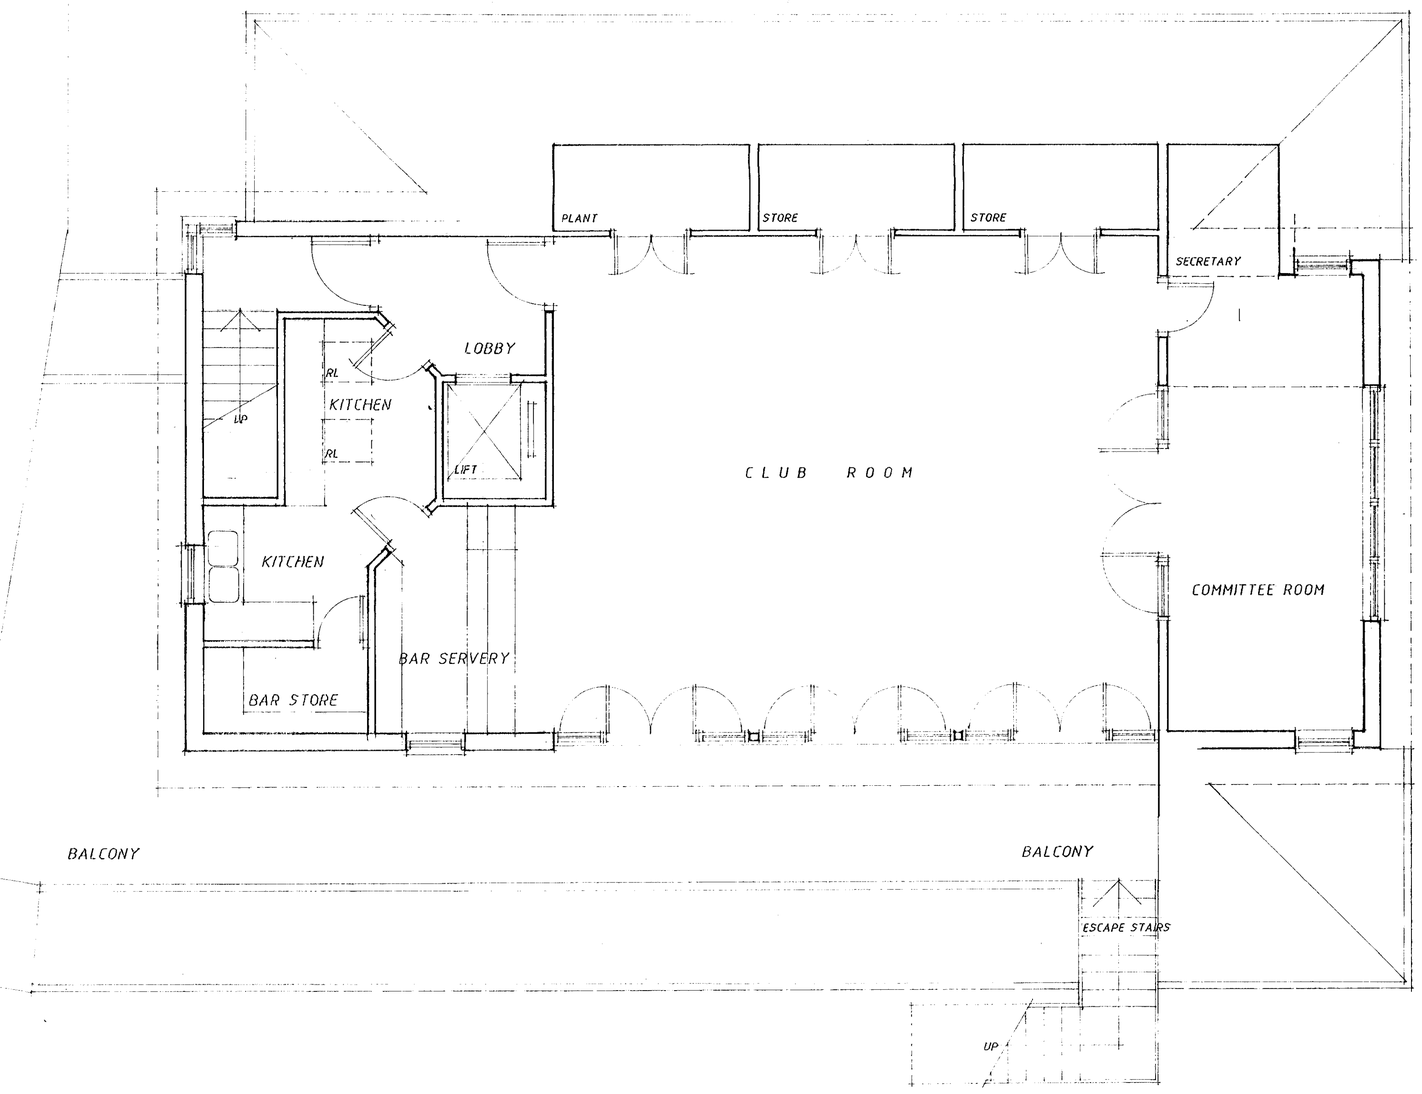


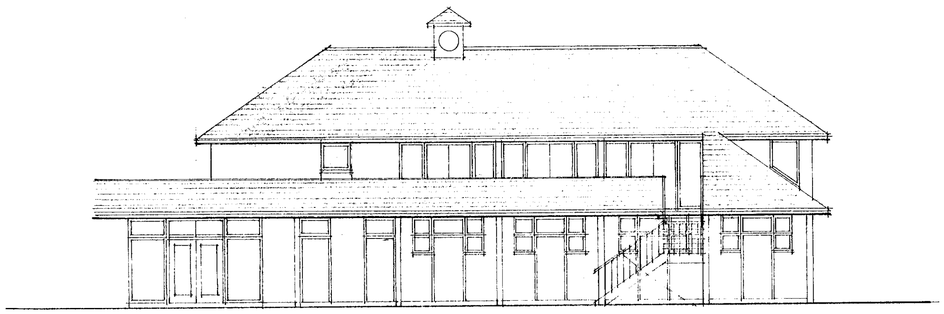


FRONT ELEVATION (EAST)

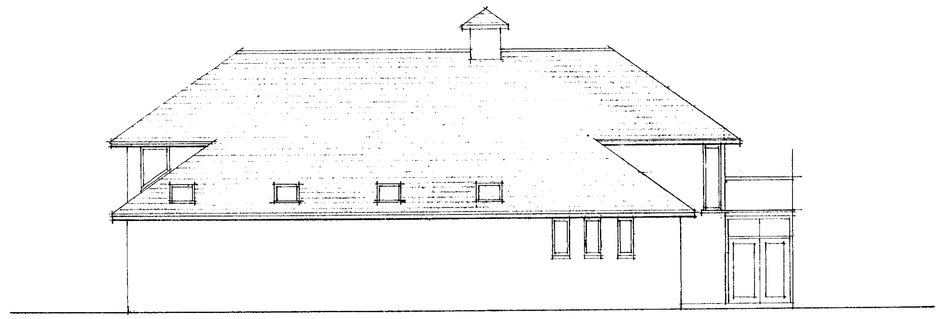

REAR ELEVATION (WEST)

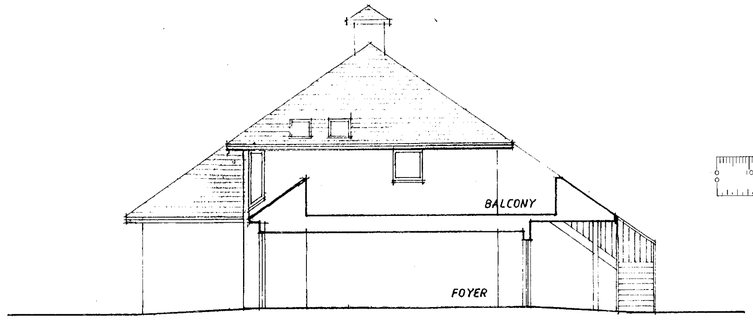

SOUTH ELEVATION

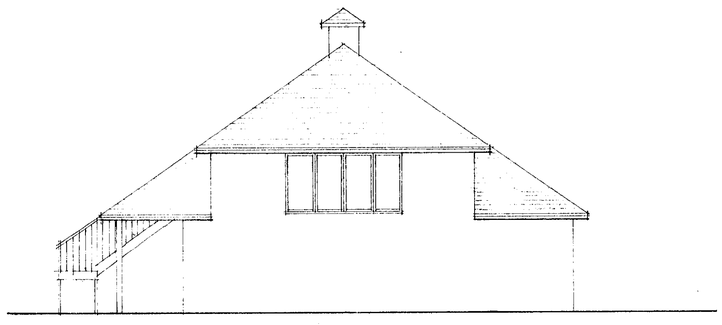

NORTH ELEVATION

25.APR.2000* 1294

APPROVED



Izod DESIGN

Chartered Architects
Landscape Consultants

14 Milton Road Wokingham
Berkshire RG40 1DB
Telephone 0118 977 0075
Facsimile 0118 977 0057

Client
FINCHAMPSTEAD SPORTS CLUB

Project
SPORTS PAVILION FINCHAMPSTEAD

Description
UPPER FLOOR PLAN ELEVATIONS

Scale	1:50 1:100
Project No.	2515
Drawing No.	9
Revision A	Date 19 APR 00


MY 443458

DO NOT SCALE


Any discrepancies to be referred to Izod Design.
This drawing remains the Copyright of Izod Design.

REVISIONS


Date	Description	Ref.

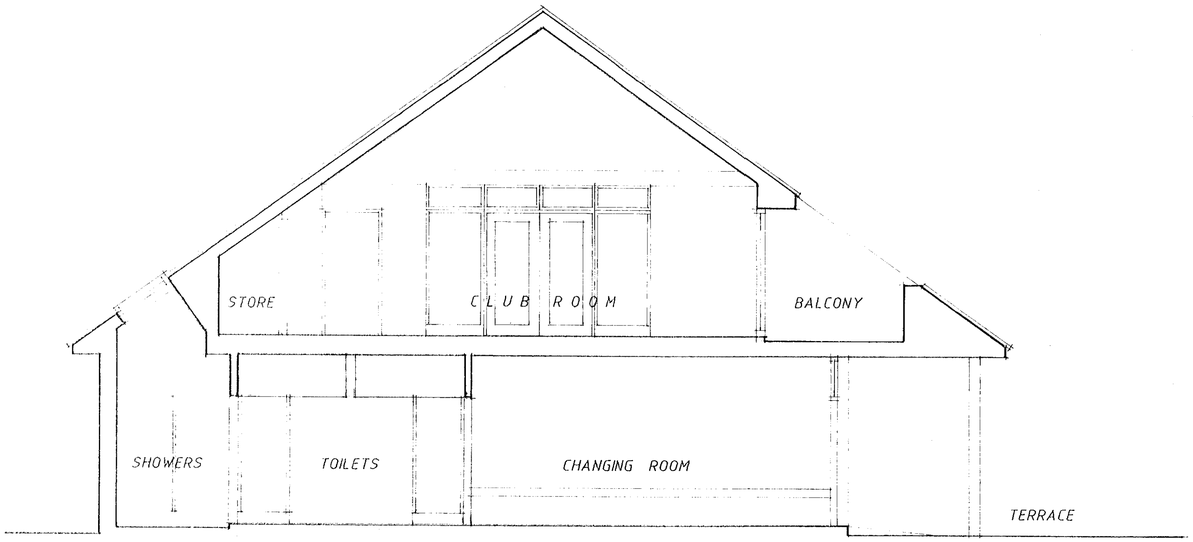

PAVILION / CROSS SECTION

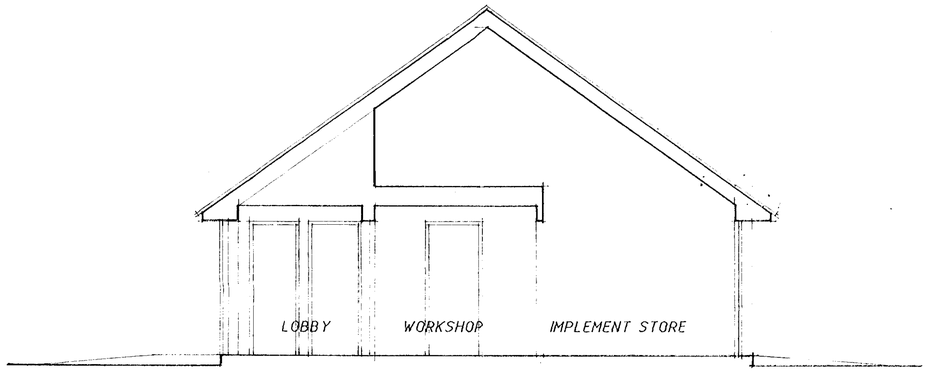


MAINTENANCE BUILDING / CROSS SECTION

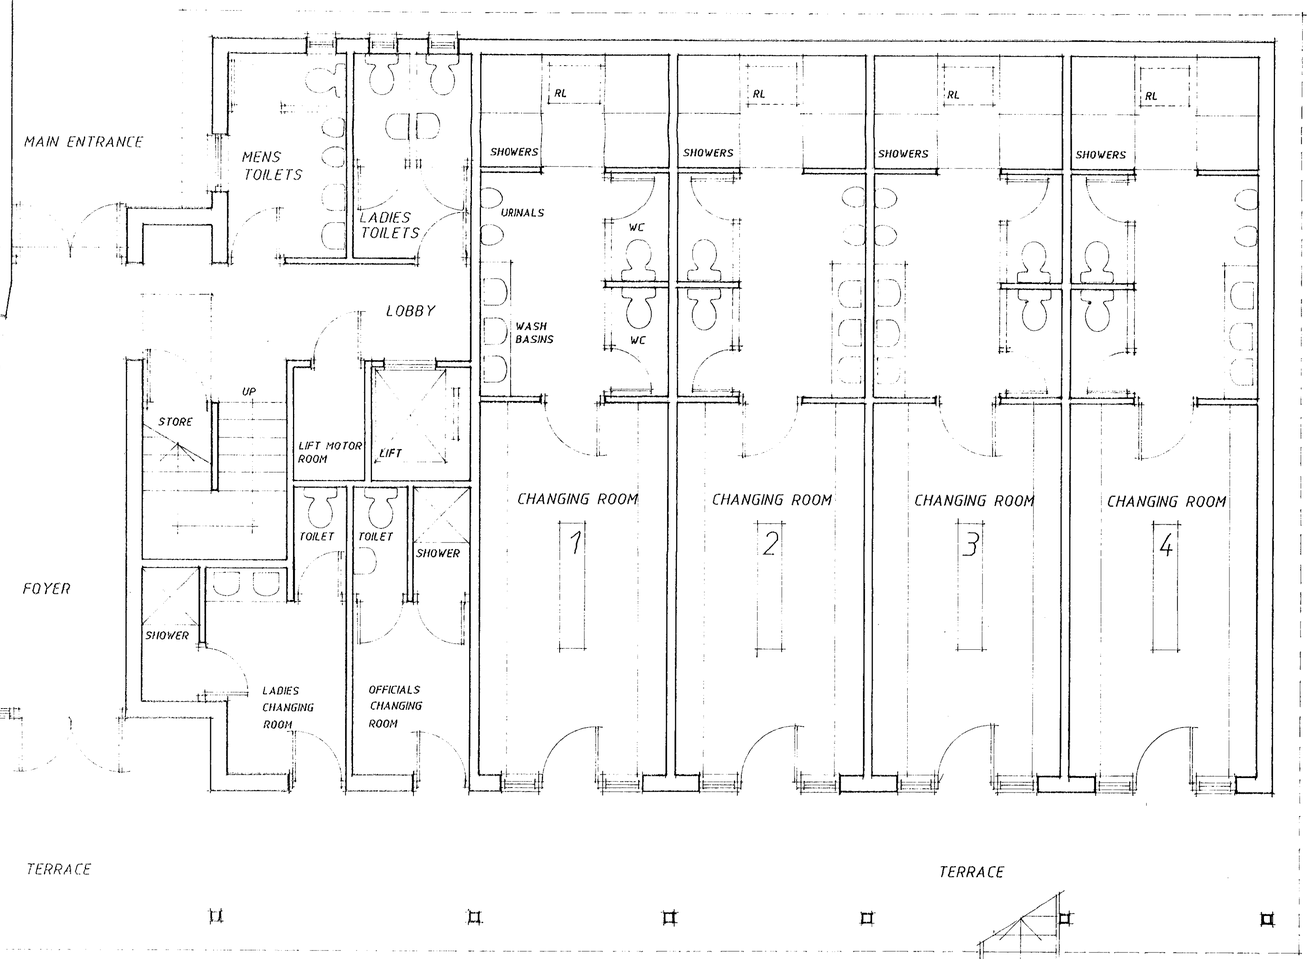

GROUND FLOOR PLAN

MAINTENANCE BUILDING

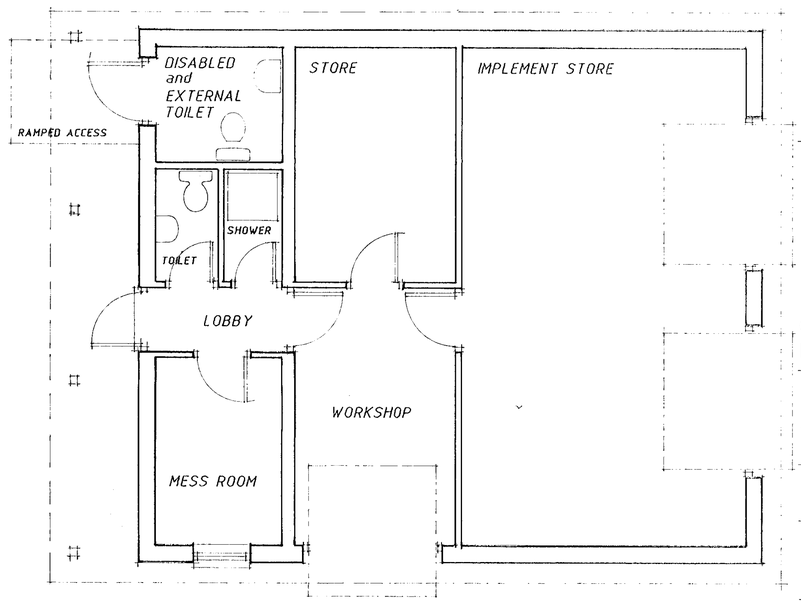

25.APR.2000* 1294

APPROVED

Izod DESIGN

Chartered Architects
Landscape Consultants

14 Milton Road Wokingham
Berkshire RG40 1DB
Telephone 0118 977 0075
Facsimile 0118 977 0057

Client
FINCHAMPSTEAD SPORTS CLUB

Project
SPORTS PAVILION FINCHAMPSTEAD

Description
GROUND FLOOR PLAN
KEY SECTIONS

Scale 1 : 50

Project No. 2515

Drawing No. 10

Revision Date 19 APR 00

MY 443454 R


DO NOT SCALE

Any discrepancies to be referred to Izod Design.

This drawing remains the Copyright of Izod Design.

REVISIONS

Date	Description	Rei.

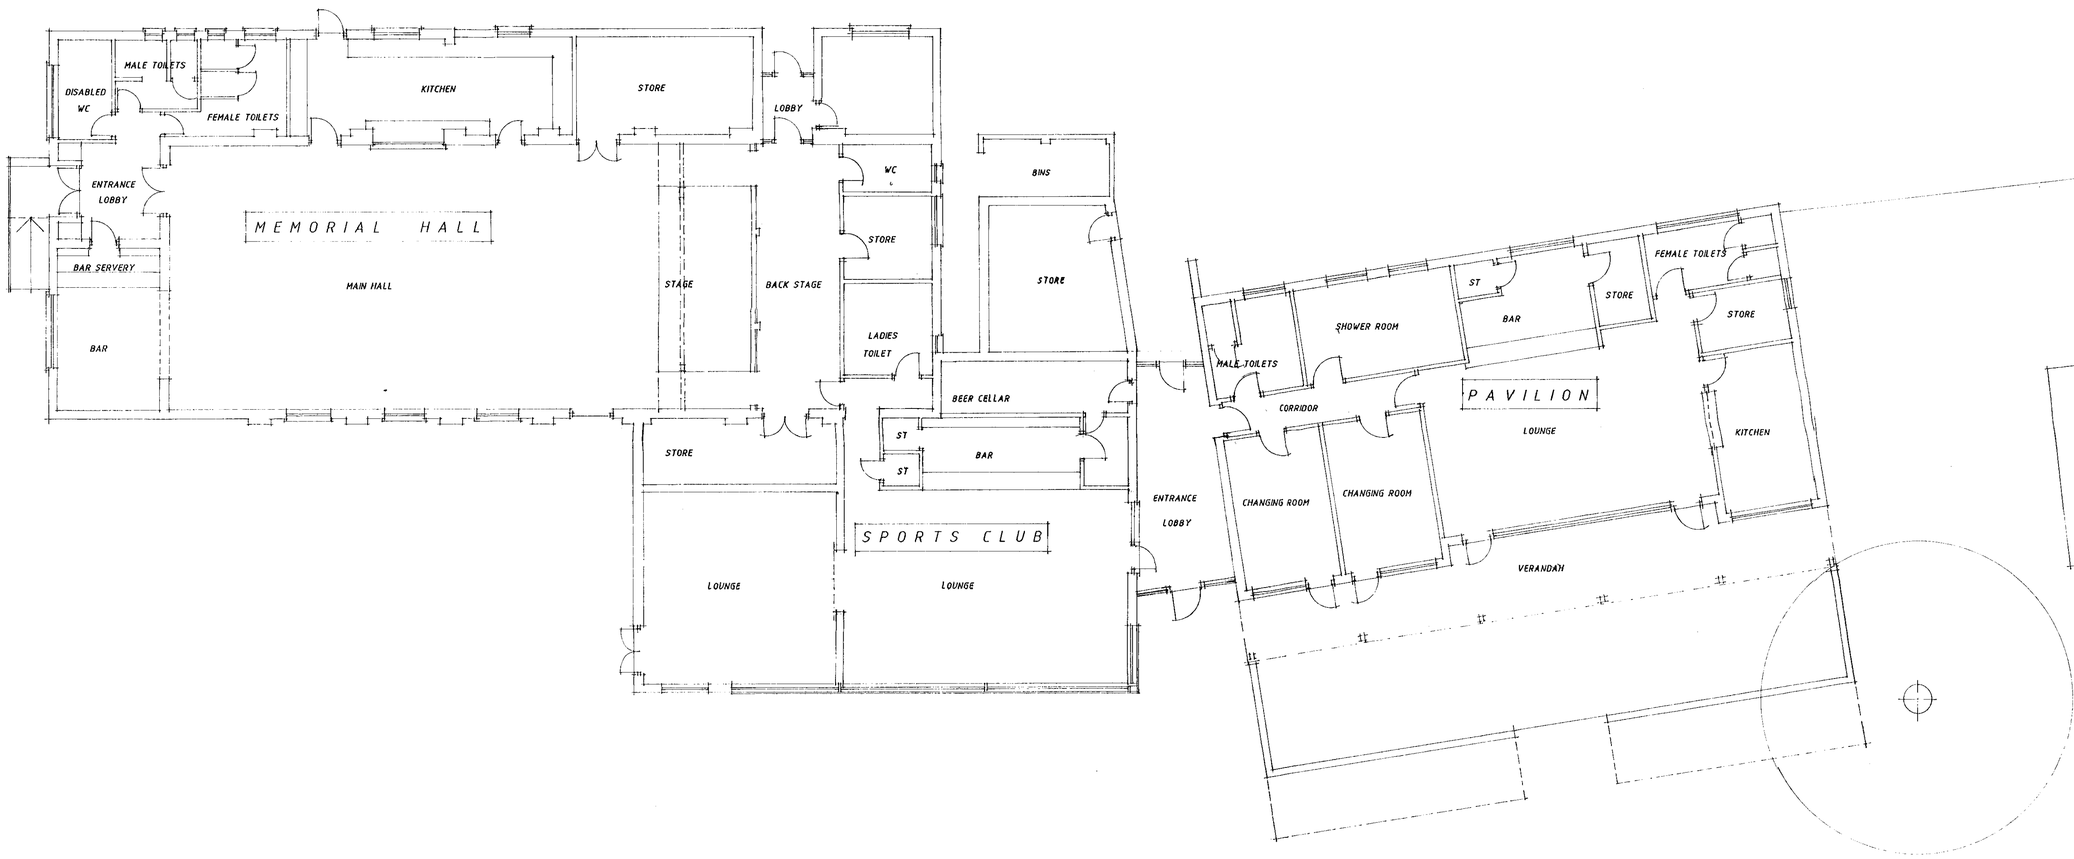

25 APR 2000 1254

APPROVED

Izod DESIGN
Architects+Designers

20 Rose Street Wokingham
Berkshire RG40 1XU
Telephone 01734 770075
Facsimile 01734 770057

Client

FINCHAMPSTEAD SPORTS CLUB

Project

FINCHAMPSTEAD RECREATION GROUND

Description

EXISTING BUILDINGS LAYOUT

Scale	1 : 100
Project No.	2515
Drawing No.	1
Revision	Date 1 MARCH 96

MY 379419 R