


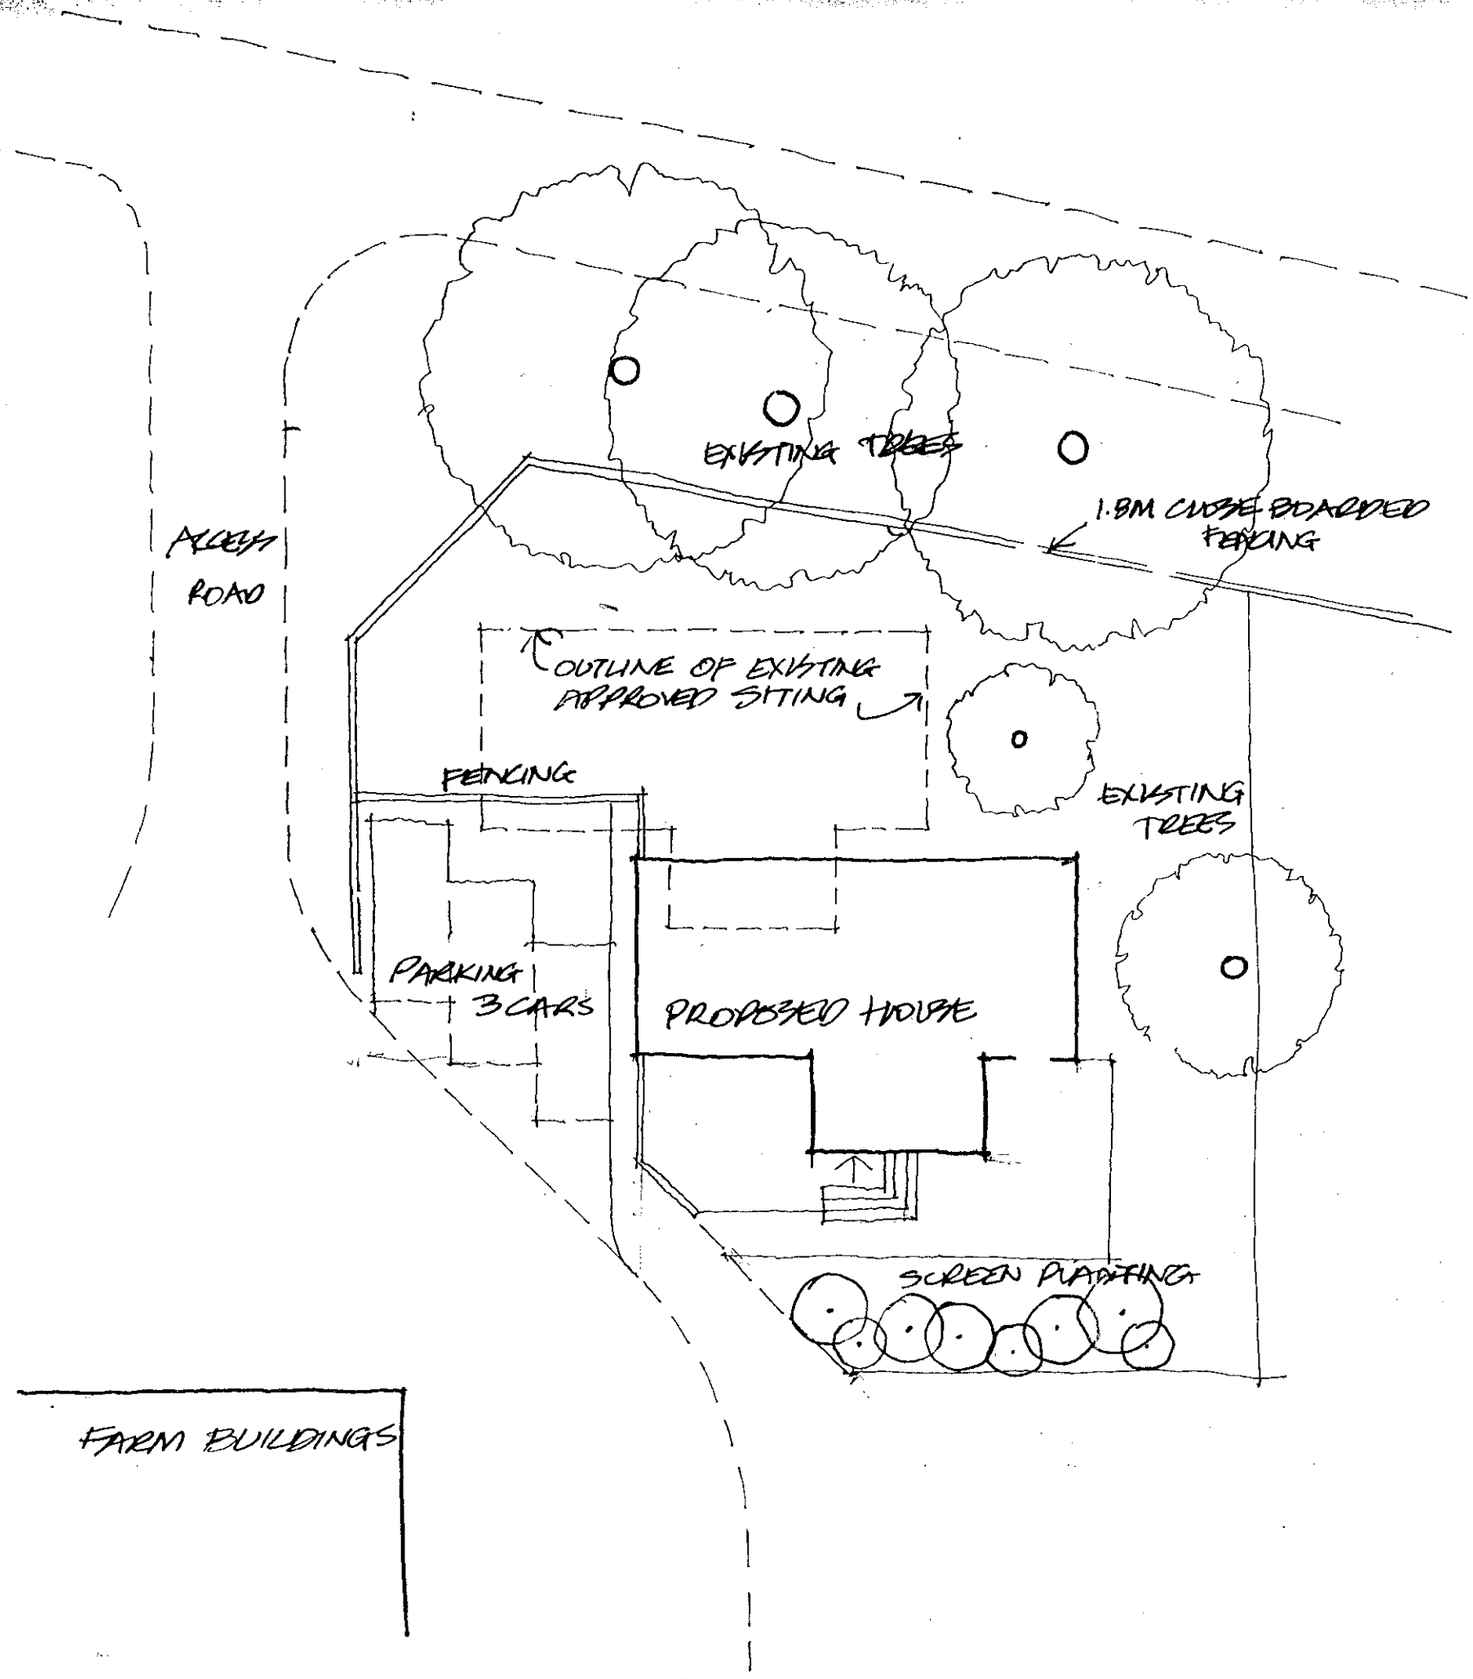

tzd DESIGN

Chartered Architects
Landscape Consultants

14 Milton Road Wokingham
Berkshire RG40 1DB
Telephone 0118 977 0075
Facsimile 0118 977 0057

Client

HARRY HALL

Project

HEATHLANDS FARM
HONEY HILL
WOKINGHAM

Description

PROPOSED
DETACHED HOUSE
REVISED SITING

Scale	1:200
Project No.	2657
Drawing No.	10
Revision	Date 16 MAR 01

MY 4434L● R


DO NOT SCALE

Any discrepancies to be referred to Izod Design.

This drawing remains the Copyright of Izod Design.


REVISIONS

Date	Description	Ref.

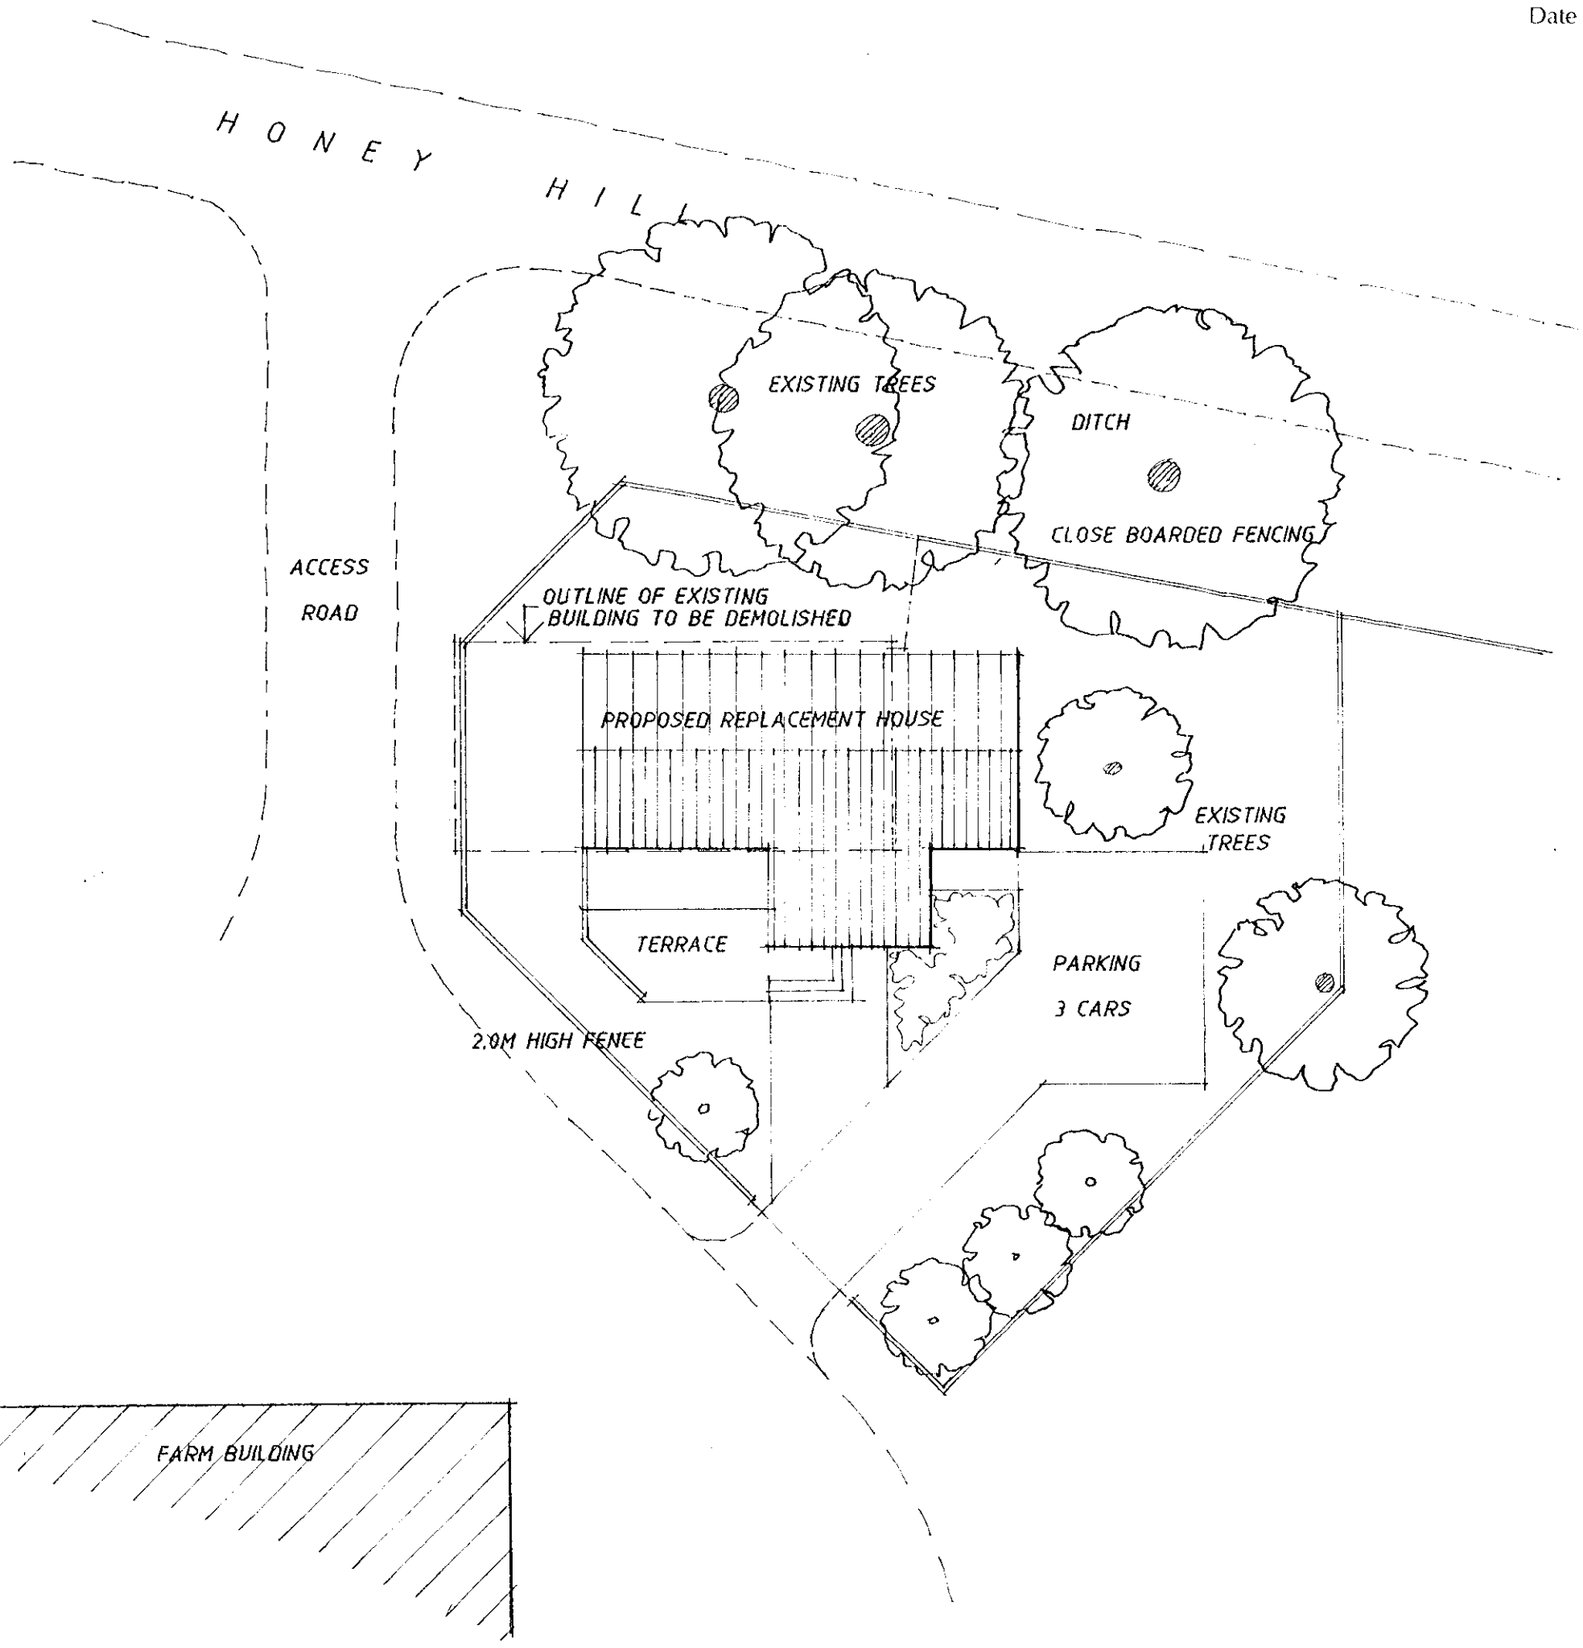

SITE PLAN 1 : 200

25.APR.2000* 1295

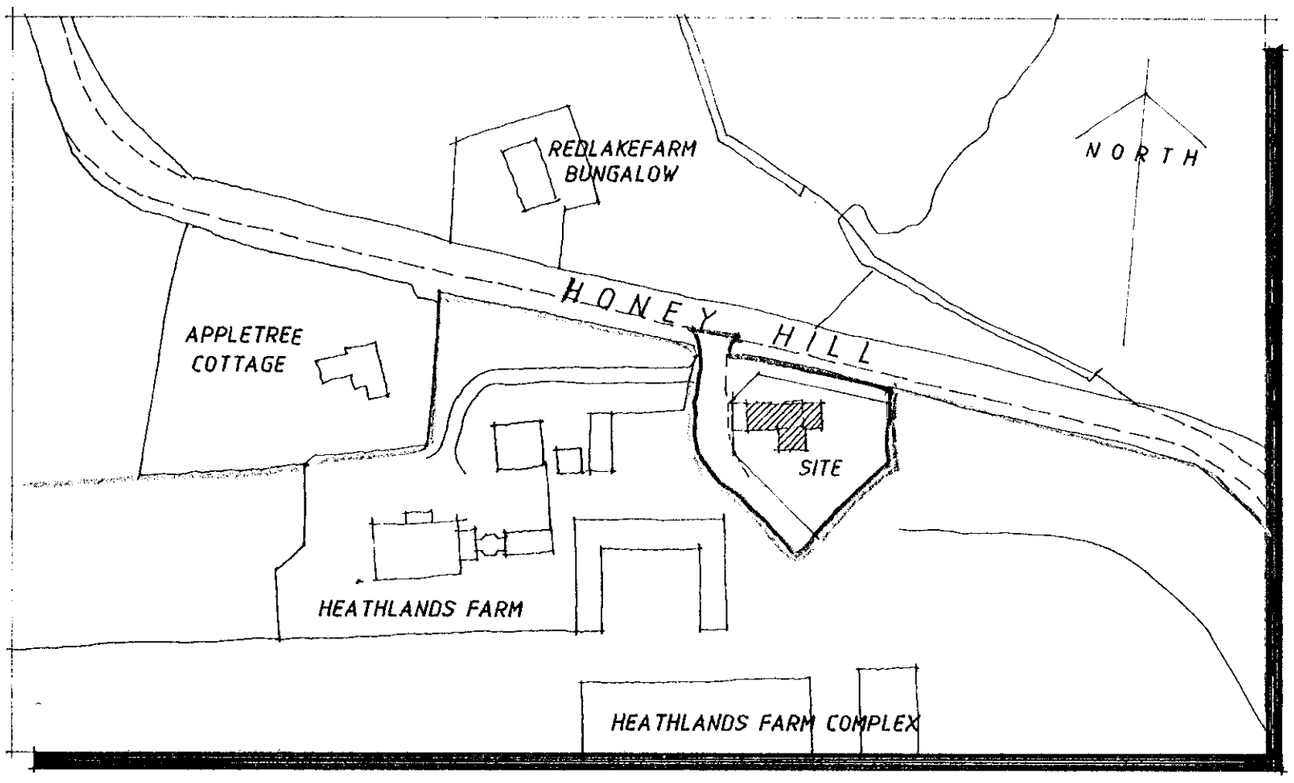

SITE LOCATION PLAN 1 : 1250

APPROVED

izod DESIGN

Chartered Architects
Landscape Consultants

14 Milton Road Wokingham
Berkshire RG40 1DB
Telephone 0118 977 0075
Facsimile 0118 977 0057

Client

HARRY HALL .

Project

HEATHLANDS FARM
HONEY HILL WOKINGHAM

Description

PROPOSED
DETACHED HOUSE

SITE AND LOCATION PLANS

Scale 1 : 200 1 : 1250

Project No. 2657

Drawing No. 2

Revision Date 17 APR 00

MY 443454 R


DO NOT SCALE

Any discrepancies to be referred to Izod Design.


This drawing remains the Copyright of Izod Design.

REVISIONS


Date	Description	Rev.
14.04.00	MATERIALS SHOWN DOOR TO TERRACE BALCONY ADDED	A

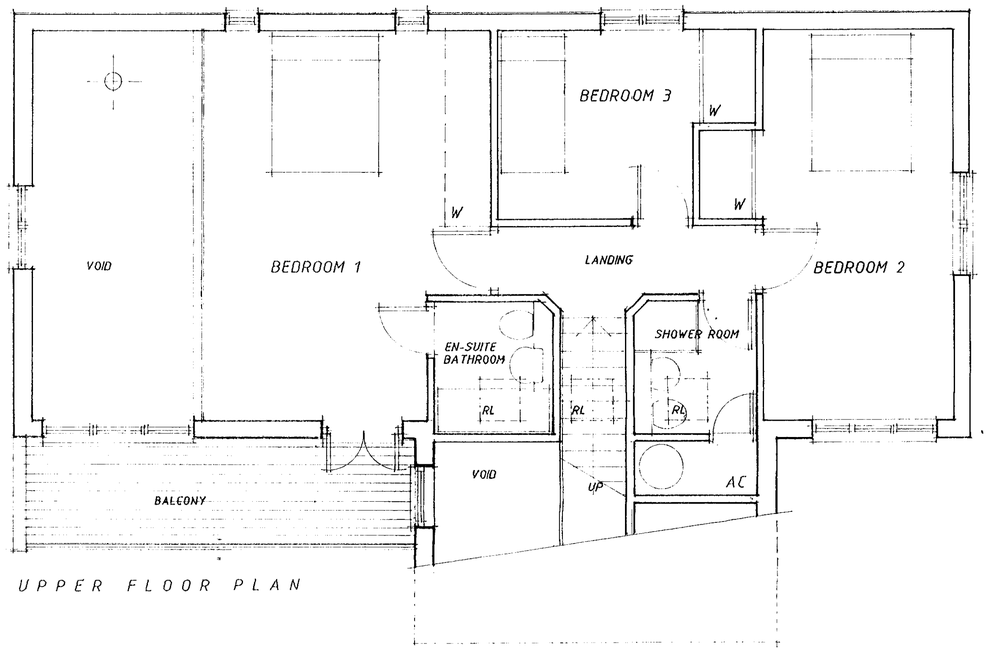


UPPER FLOOR PLAN

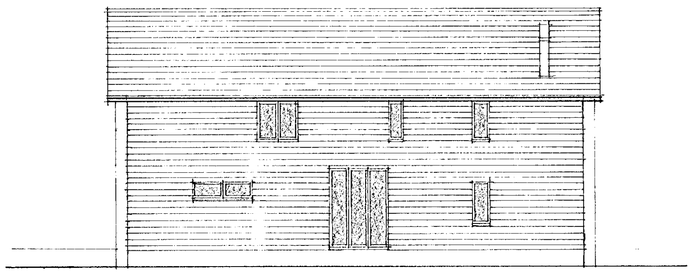


NORTH ELEVATION

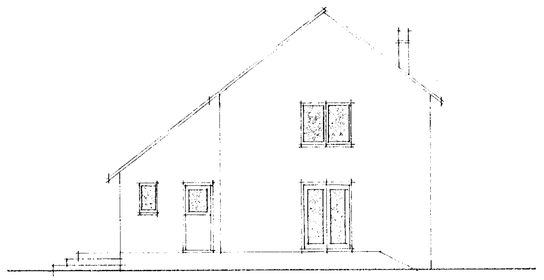


EAST ELEVATION

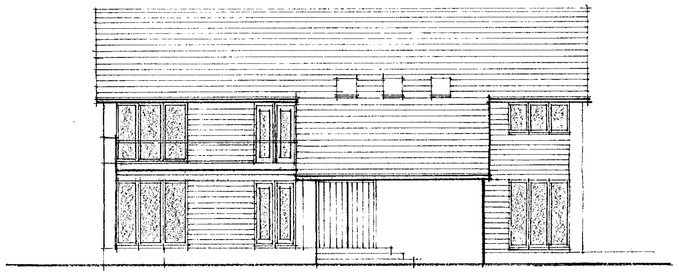


SOUTH ELEVATION

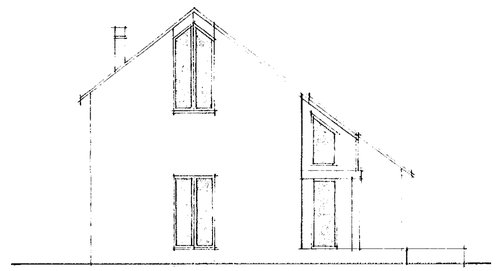

WEST ELEVATION

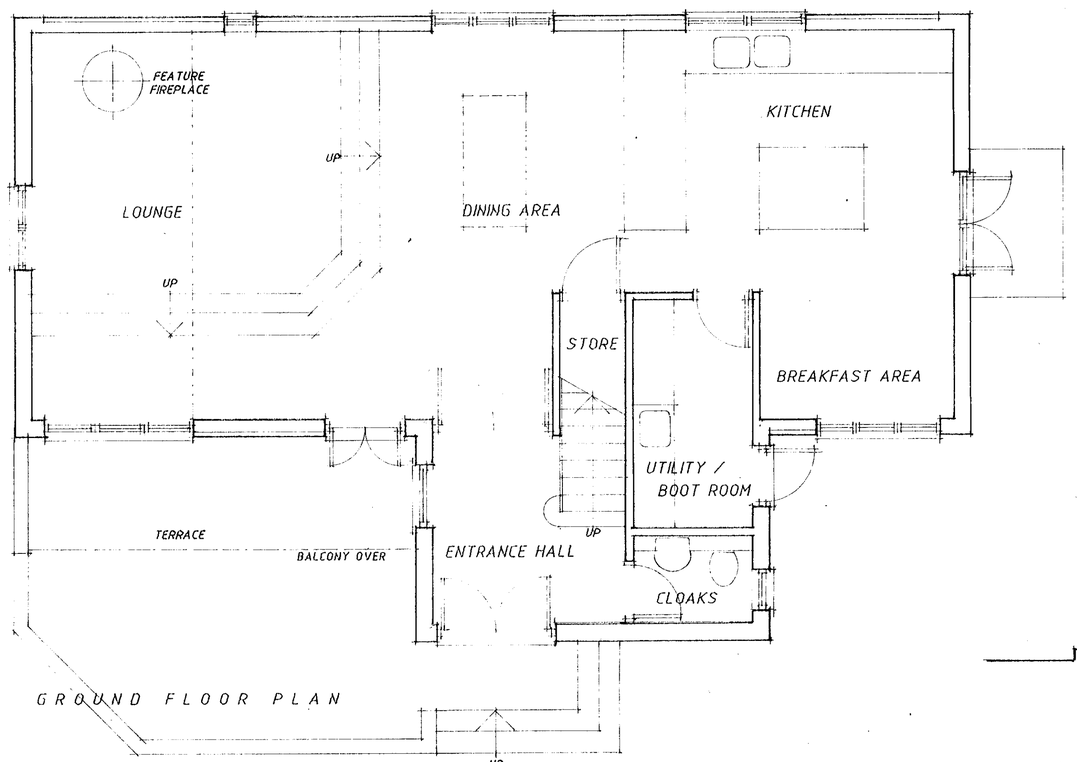

GROUND FLOOR PLAN

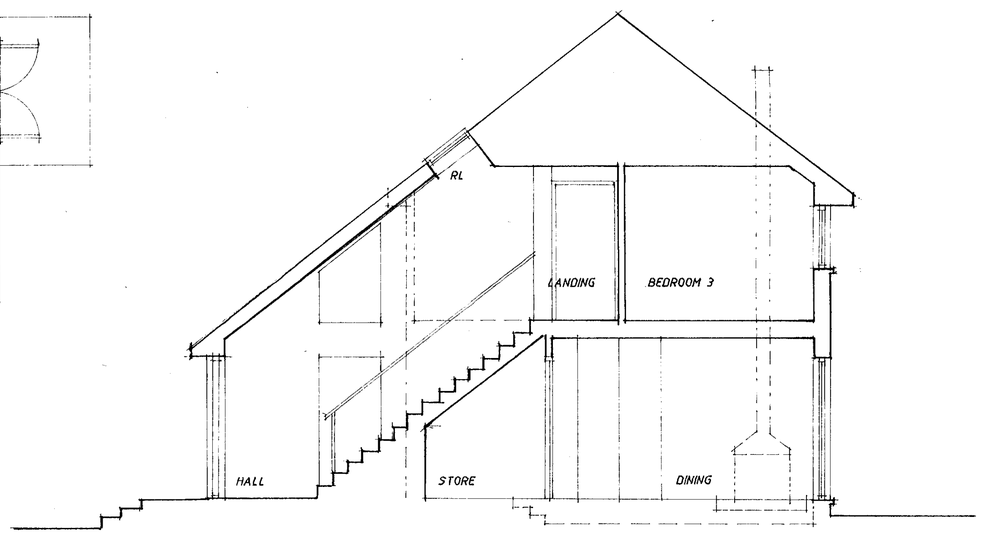

CROSS SECTION

25 APR 2000* 1295

SCHEDULE OF MATERIALS

ROOF TILES
RED FARMHOUSE CLAY PLAIN TILES

WALLS
RED MULTI FACING BRICKS / END WALLS
STAINED TIMBER WEATHERBOARDING AND WINDOW/DOOR FRAMES

APPROVED

Izod DESIGN

Chartered Architects
Landscape Consultants

14 Milton Road Wokingham
Berkshire RG40 1DB
Telephone 0118 977 0075
Facsimile 0118 977 0057

Client

HARRY HALL

Project

HEATHLANDS FARM
HONEY HILL WOKINGHAM

Description

PROPOSED
DETACHED HOUSE

DESIGN PROPOSALS

Scale 1:50 1:100

Project No. 2657

Drawing No. 1

Revision A Date 17 APR 00

MY 443454 R