


REVISIONS	
05/05/23	Amended location of building slightly following discussion with Dan and Norman re location
09/05/23	Amended notation re No car parking spaces

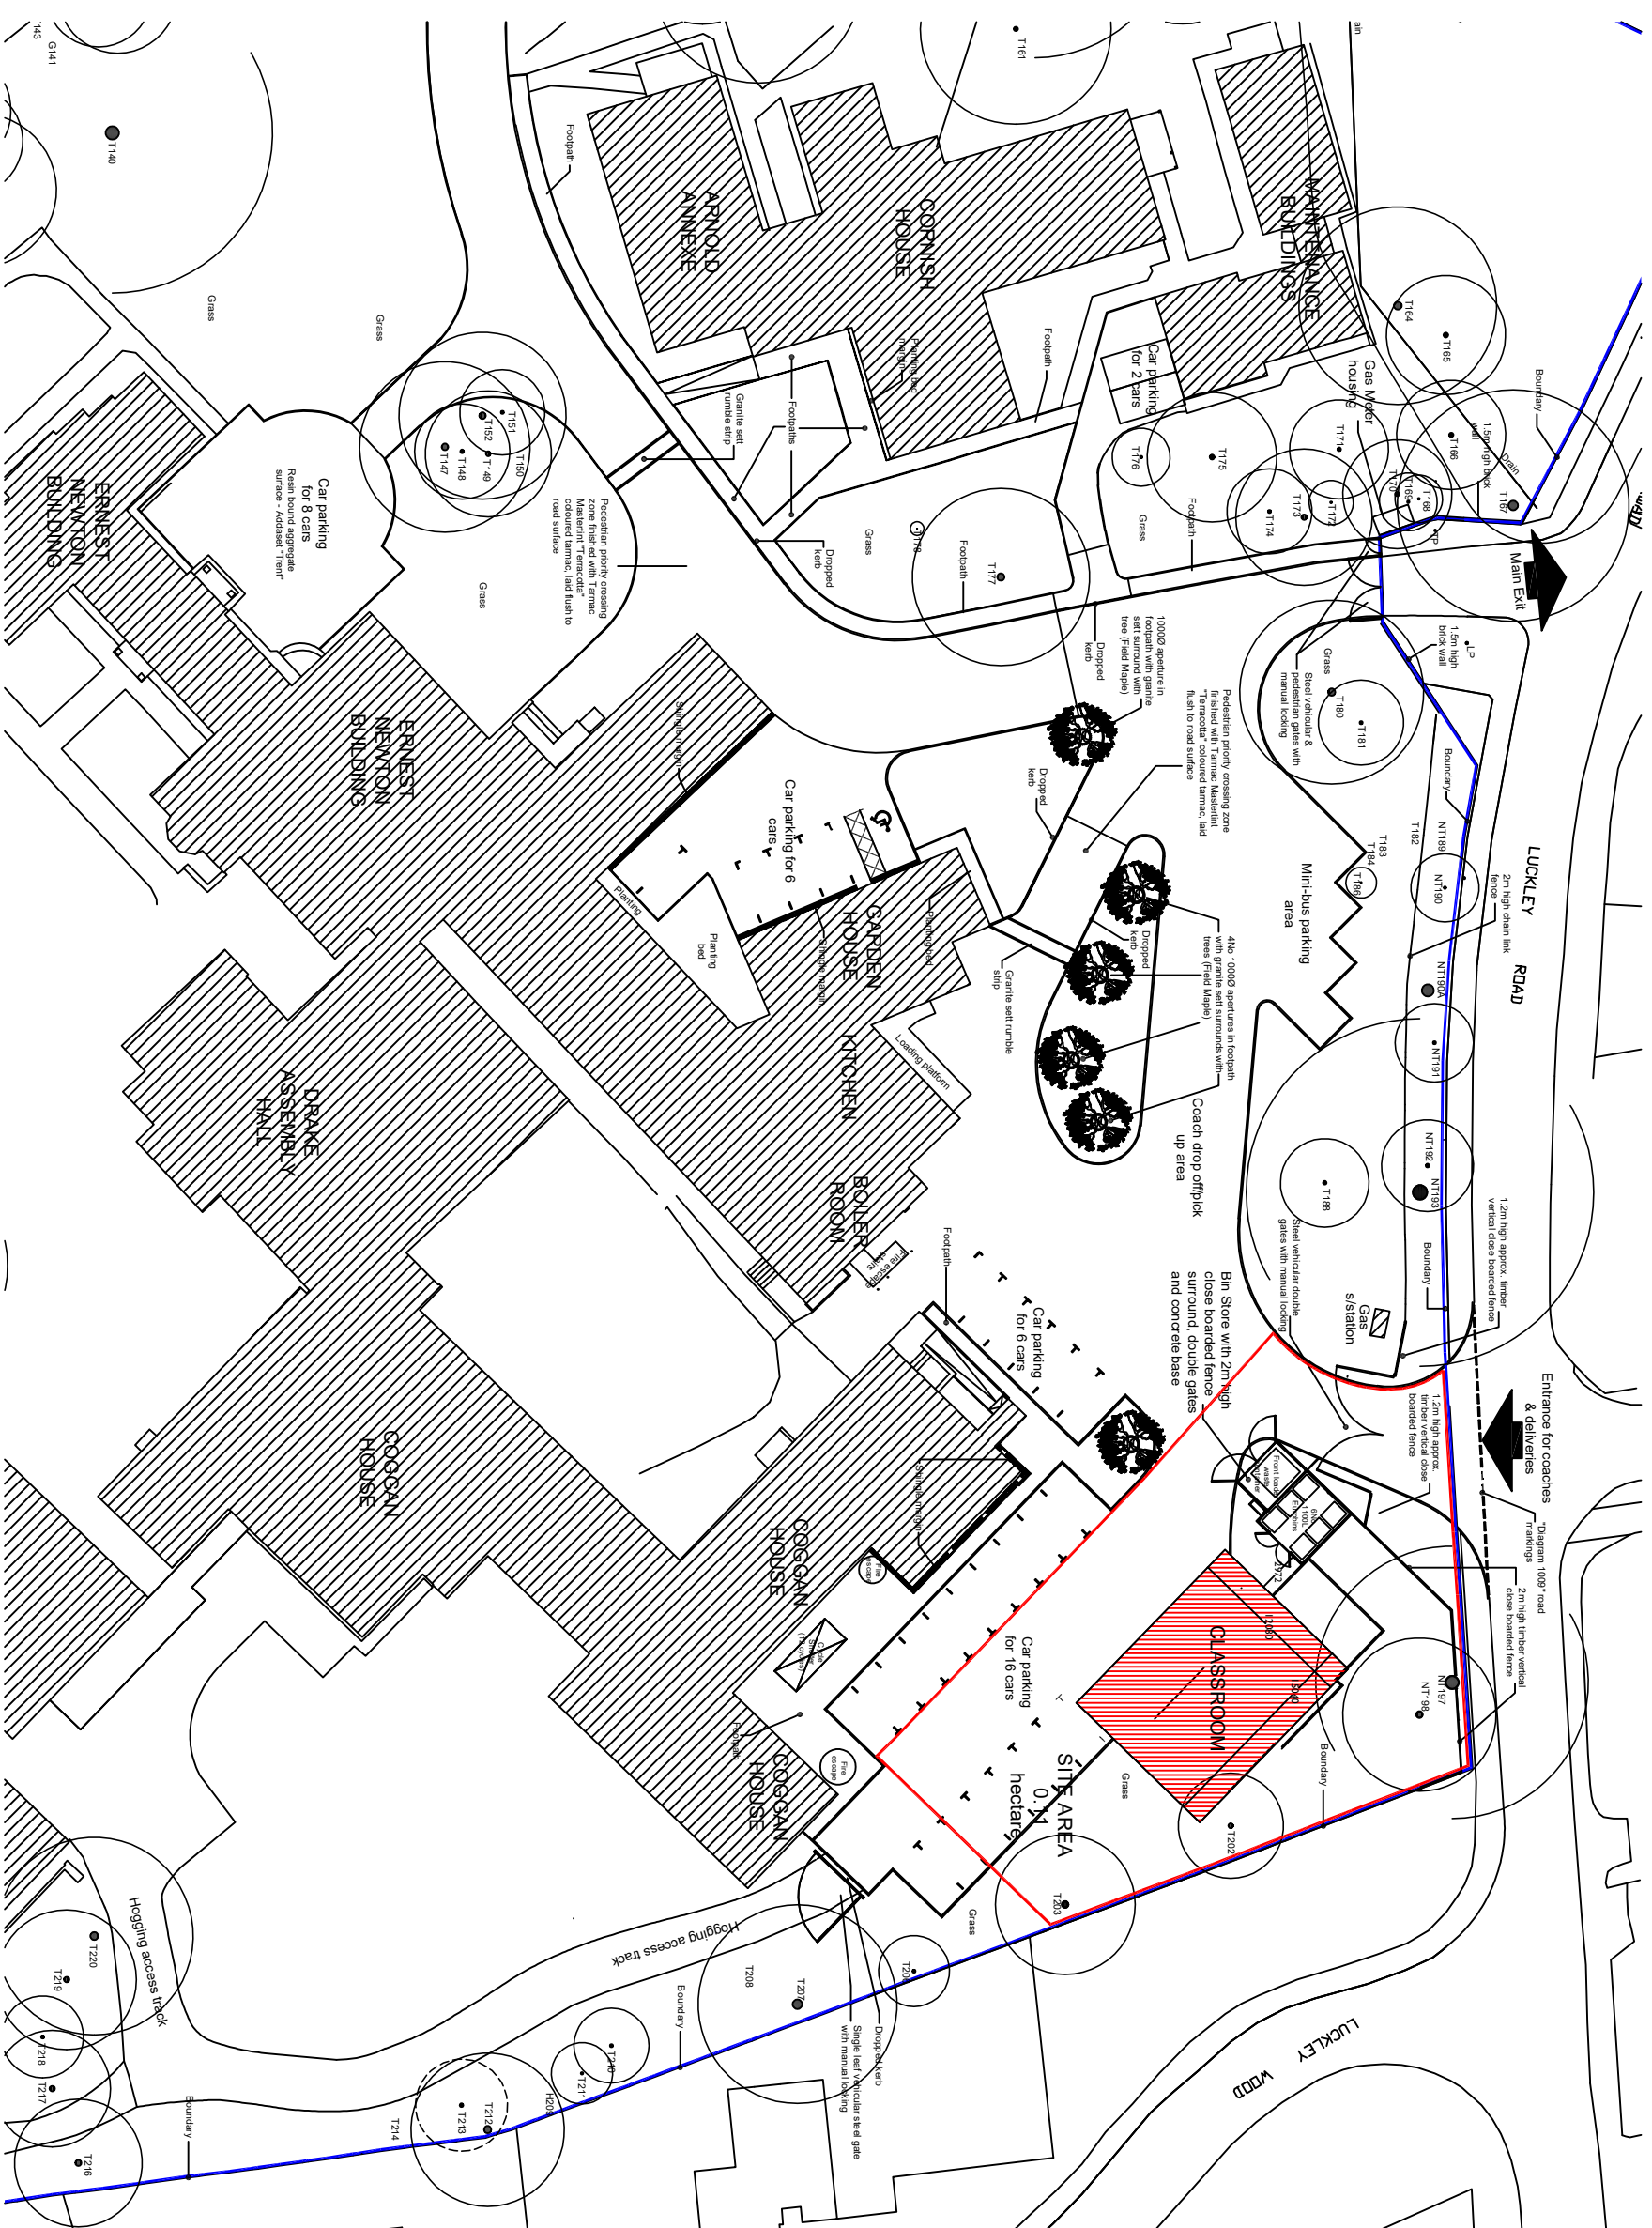

METRES

1:500 SCALE