




© ABLEY LETCHFORD PARTNERSHIP LTD.
This drawing should not be reproduced without consent.

GENERAL NOTES:


1. Do not scale.
2. This drawing is to be read in conjunction with and checked against all other drawings, Engineering details, Specification and any structural, Geotechnical or other specialist document provided.
3. Any anomaly or contradiction between any of the above is to be reported to the Engineer.
4. Assumed CBR of 3% is used for the construction details provided. Additional CBR in situ testing is required to verify the design before the works commence.
5. WBC Highway Inspector to be present during inspections/CBR testing.

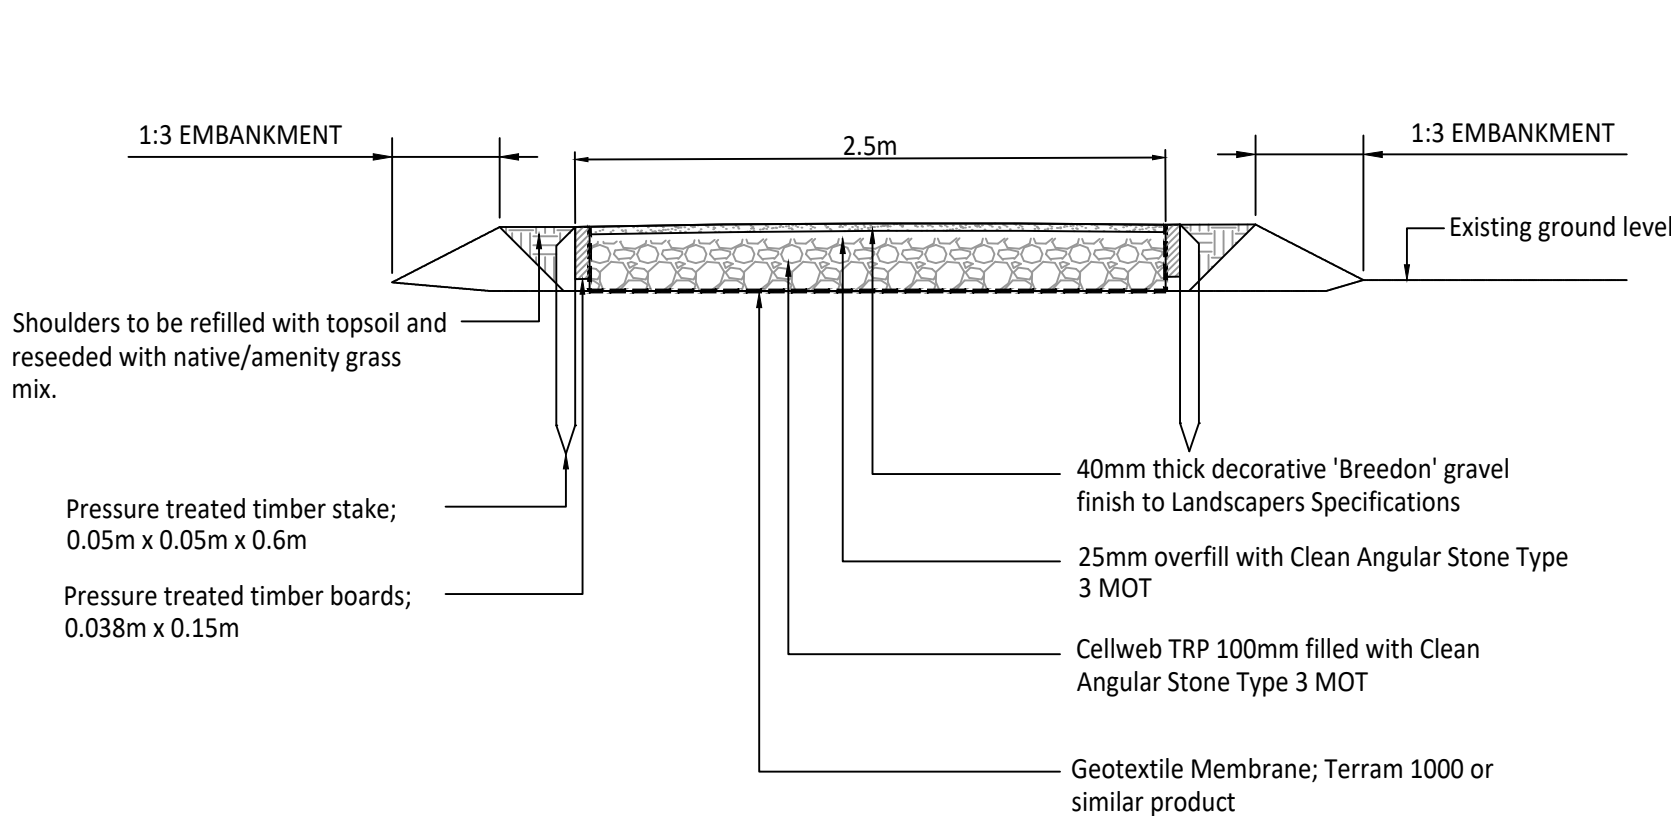

TYPICAL CELLWEB DETAIL

SCALE 1:25


Proposed No Dig 'Cellweb' Breedon Gravel Path Through Ancient Woodland

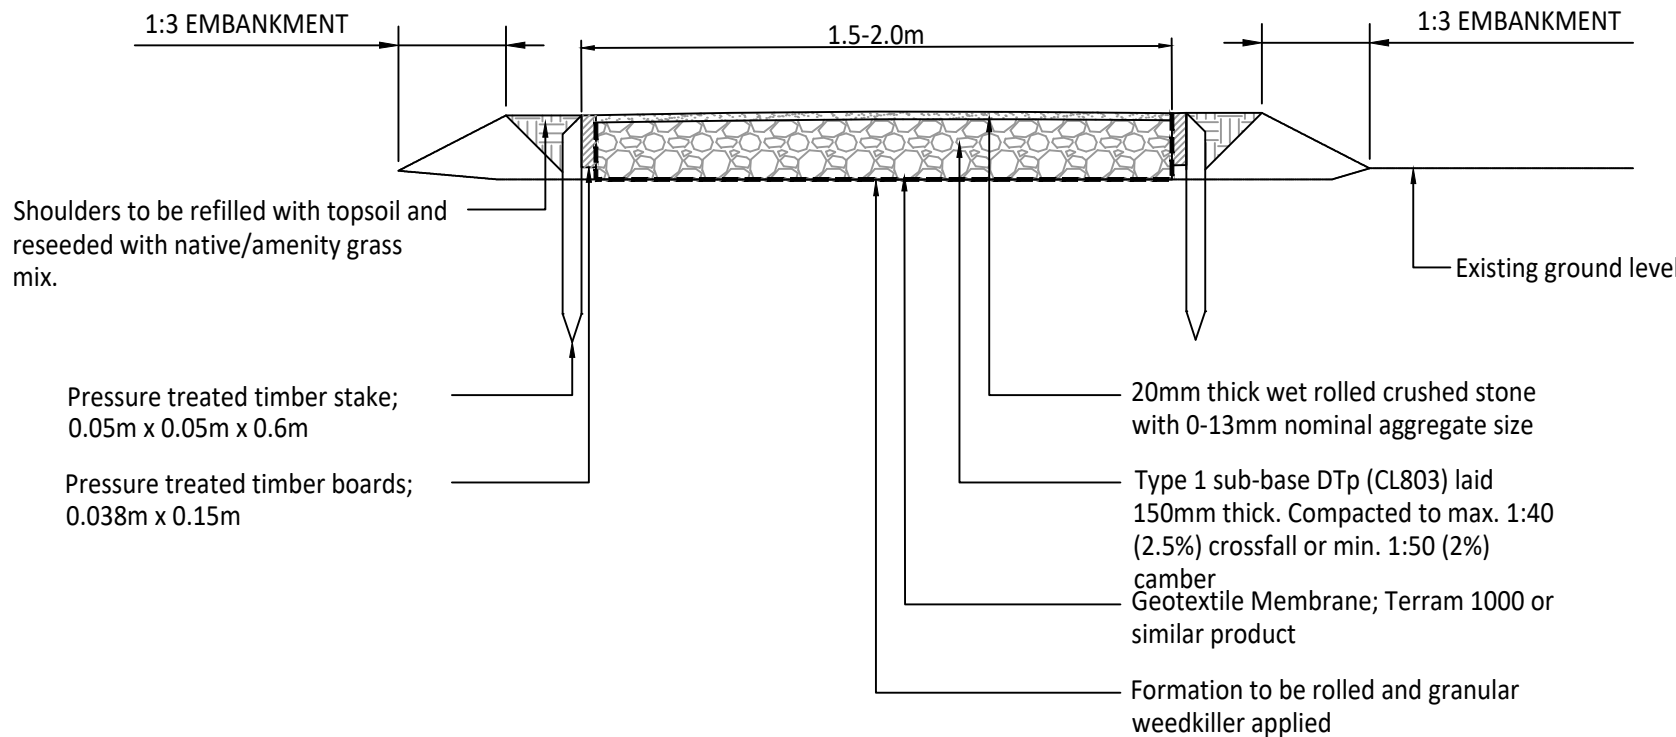

HOGGIN PATH NO-DIG CONSTRUCTION

SCALE 1:25


Proposed No-Dig 'Cellweb' Construction

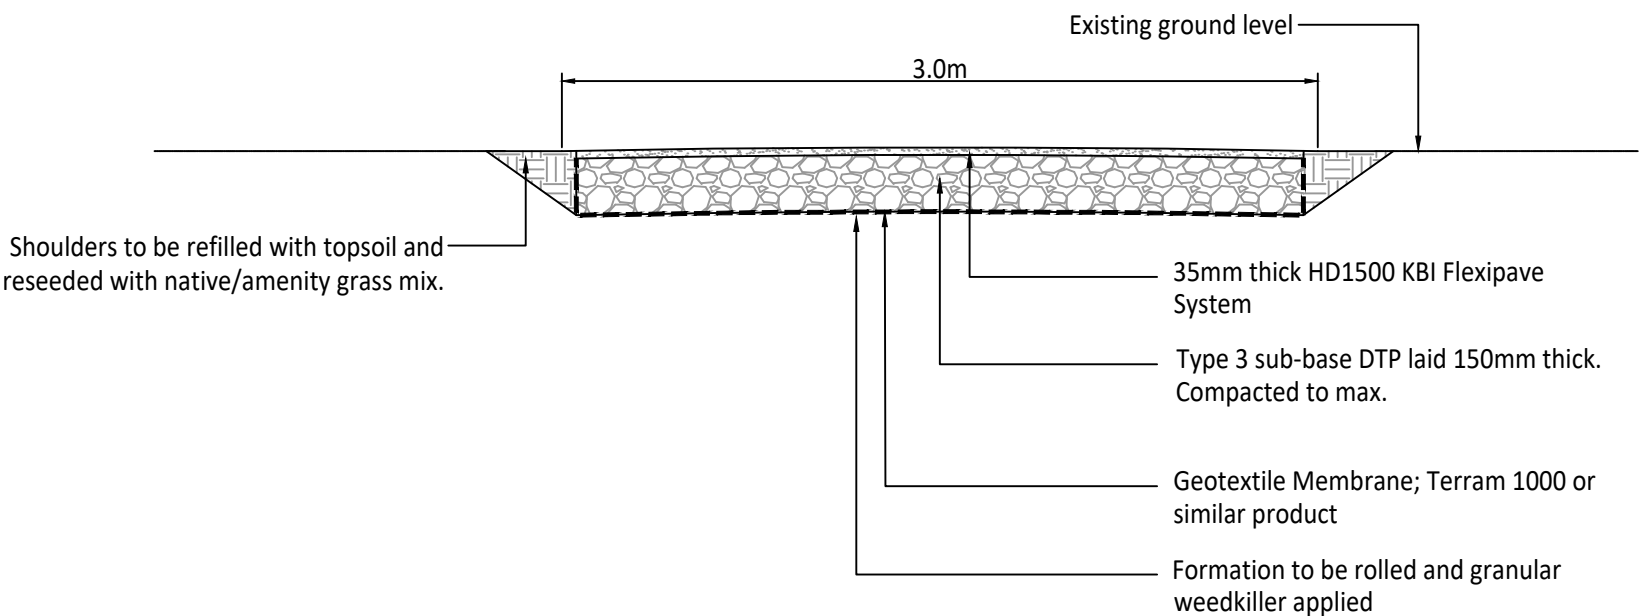

TYPICAL FLEXIPAVE DETAIL

SCALE 1:25


Proposed KBI Flexistone Path

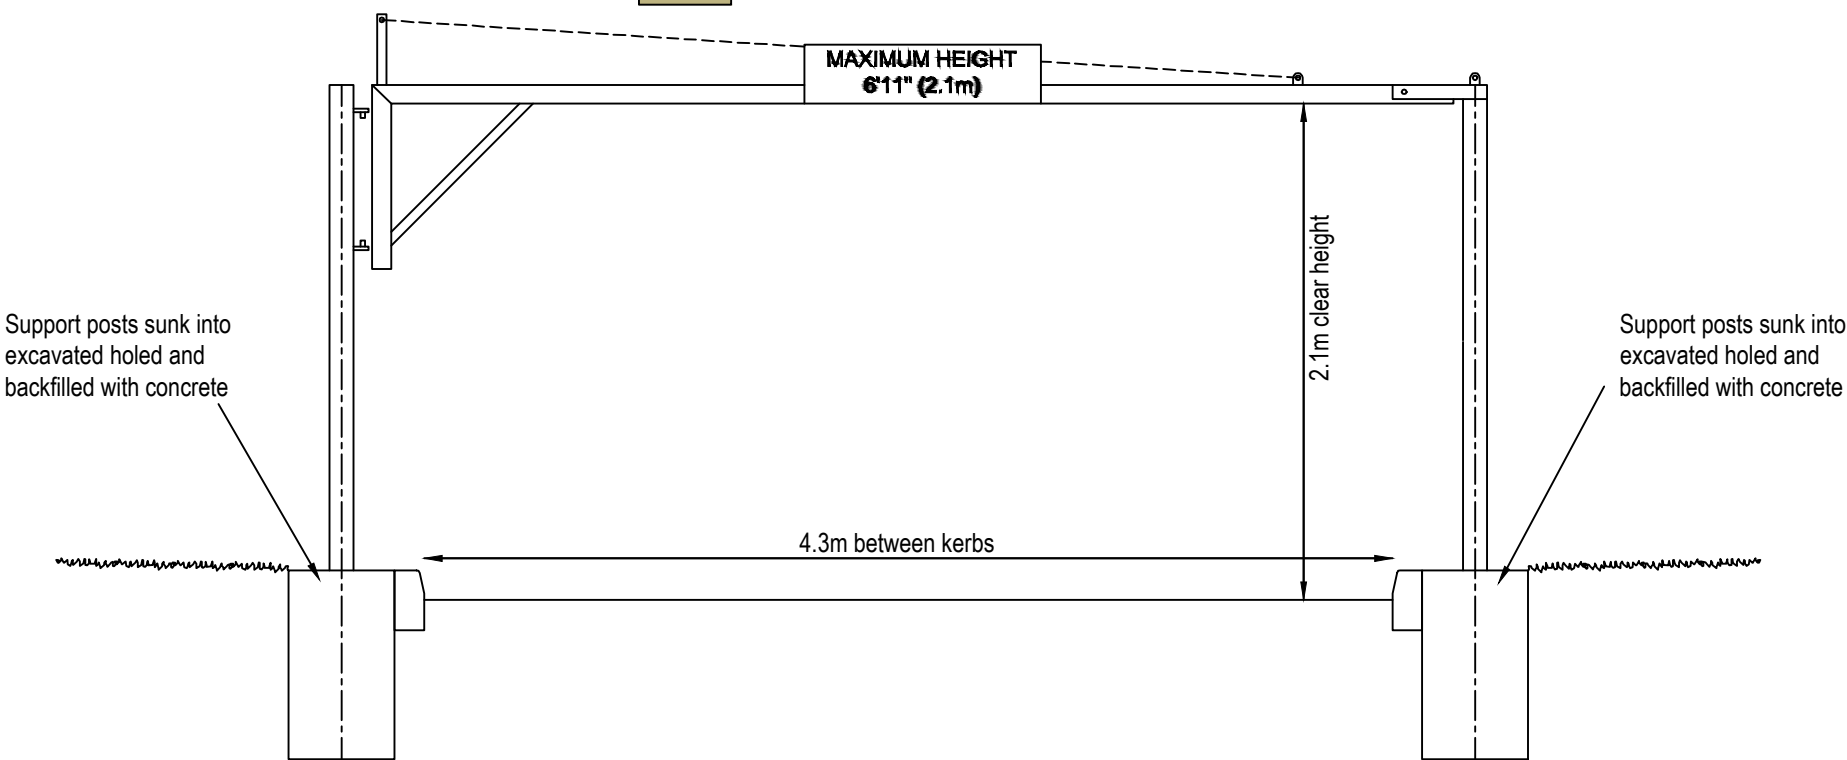

ELEVATION OF SINGLE HEIGHT RESTRICTOR

SCALE 1:50

Proposed Height Restrictor

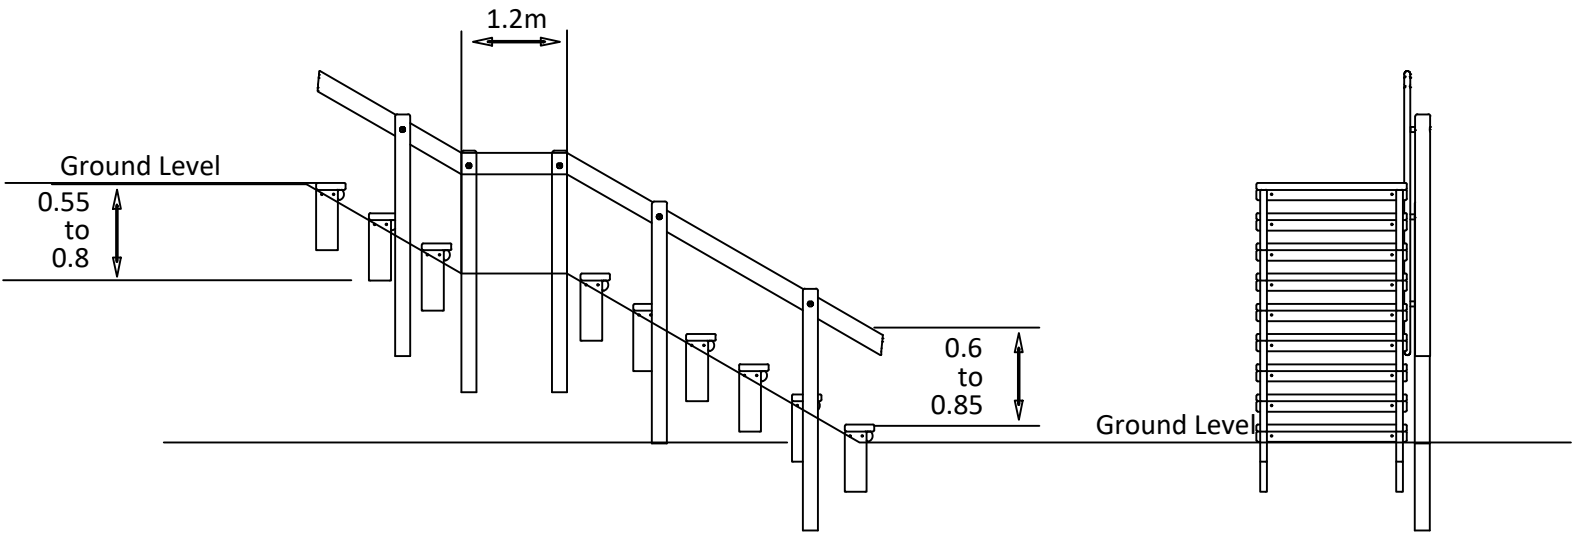

ELEVATION OF TIMBER STEPS WITH HANDRAIL

SCALE NTS

SUBJECT TO
TECHNICAL APPROVAL

P2	08.25	HEIGHT RESTRICTOR DETAIL AND TIMBER STEPS ADDED	AS	RF
P1	06.25	FIRST ISSUE	AS	RF
Rev	Date	Description	Drawn	Checked



www.ableyletchford.co.uk

Client:
MILLER HOMES
KIER VENTURES
KING ACRE ESTATES LTD

Project:
SOUTH WOKINGHAM SDL

Title:
SANG ACCESSES
CONSTRUCTION DETAILS

Status:

Scale	Date	Drawn	Checked
AS SHN @ A2	JUNE 2025	AS	RF
Drawing No	Revision		
A389-SANG-712	P2		