



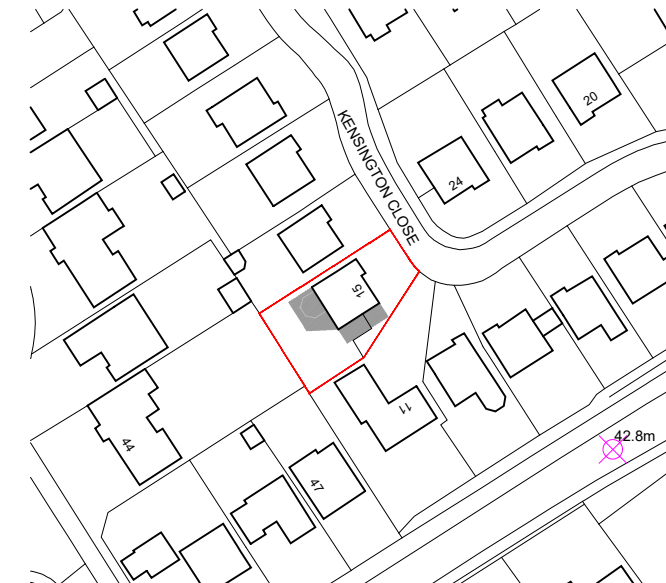

Ordnance Survey, (c) Crown Copyright 2024. All rights reserved. Licence number 100022432

LOCATION PLAN

SCALE 1 : 1250

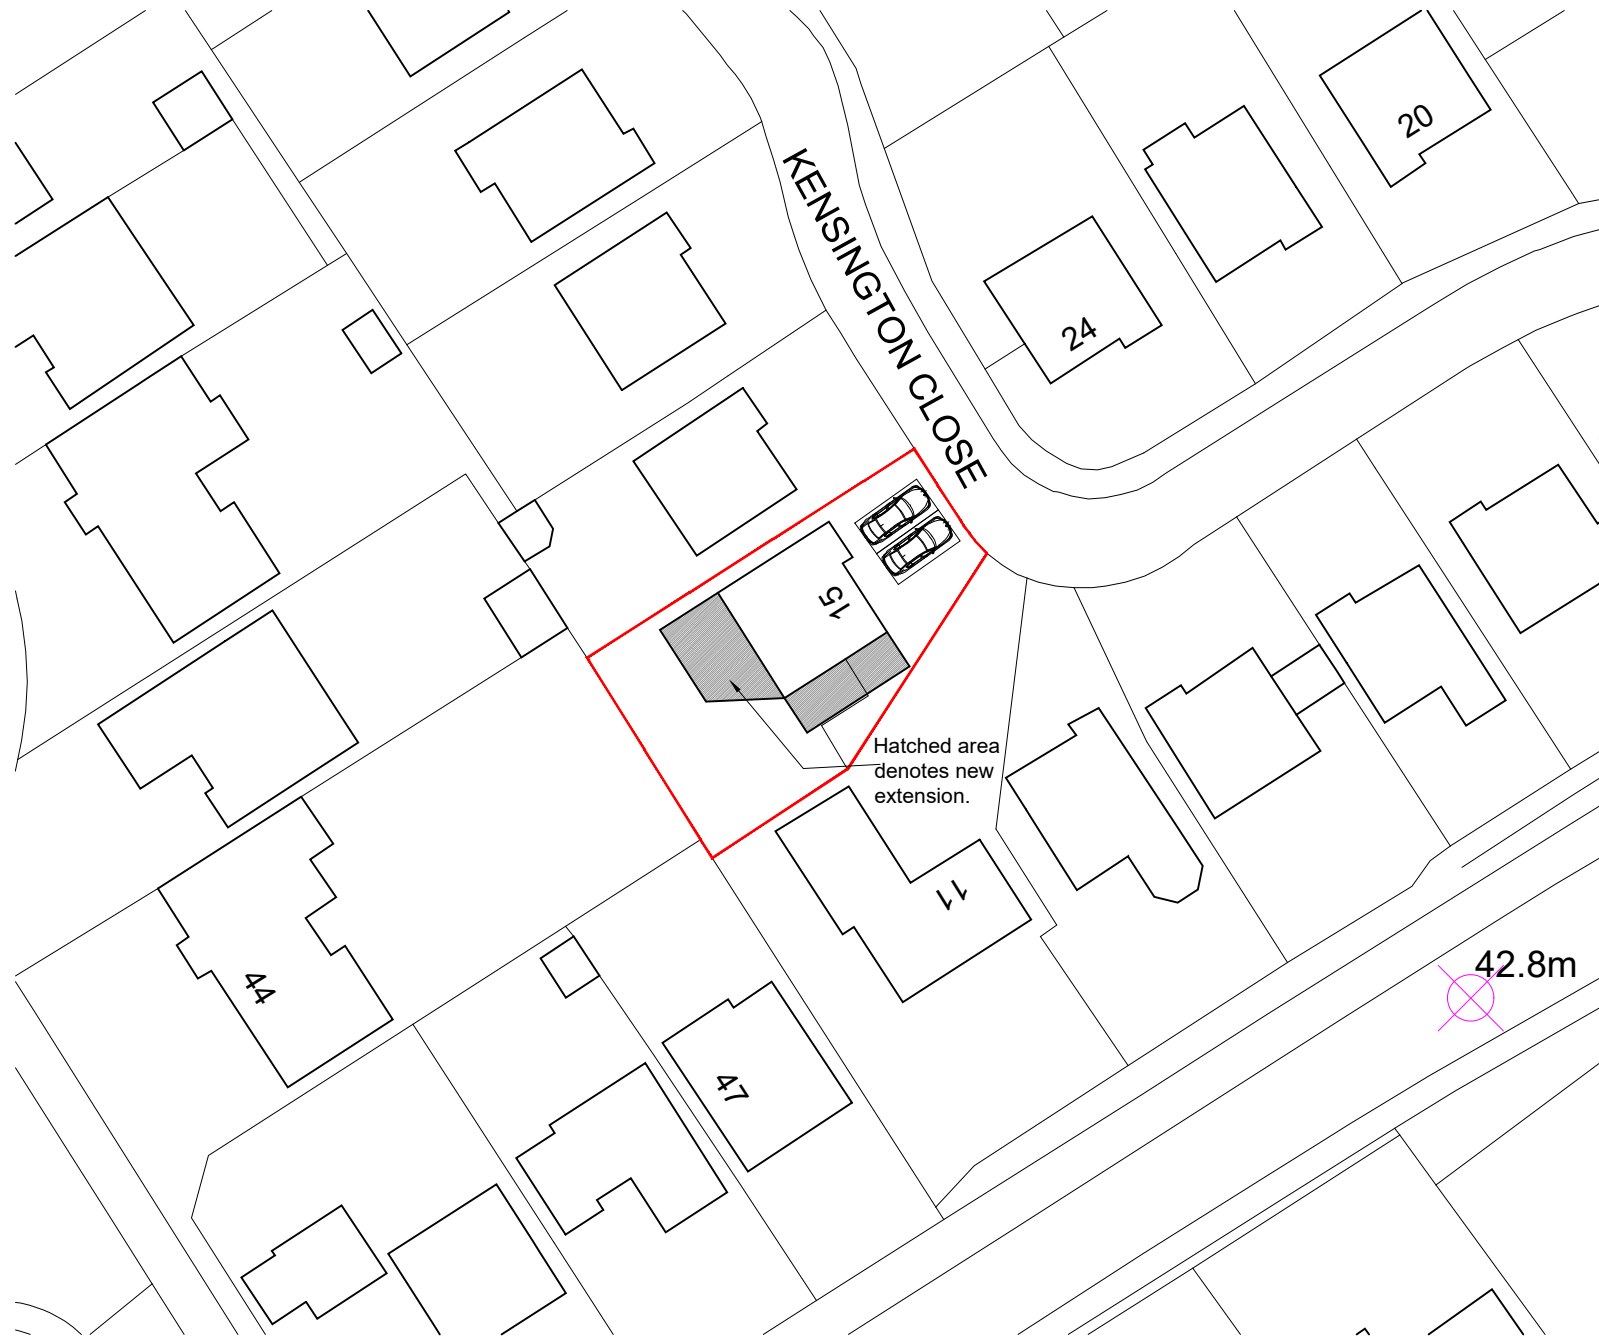

Ordnance Survey, (c) Crown Copyright 2024. All rights reserved. Licence number 100022432

BLOCK PLAN


SCALE 1 : 500



NOTES

© SK Design consultants - THIS DRAWING AND DESIGN REMAINS THE COPYRIGHT AND INTELLECTUAL PROPERTY OF SK CONSULTANTS AND SHALL NOT BE COPIED IN ANY FORMAT WITHOUT APPROVAL.

THIS DRAWING IS TO BE READ IN CONJUNCTION WITH ALL OTHER DRAWINGS AND DOCUMENTS PROVIDED. THE CONTRACTOR MUST CHECK ALL DIMENSIONS ON SITE BEFORE PLACING ORDERS FOR MATERIALS OR SHOP FABRICATIONS OR COMMENCING WORKS ON SITE. ANY DISCREPANCIES SHOULD BE NOTIFIED BEFORE PROCEEDING.

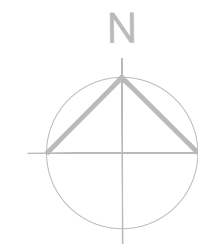

Client:
Mrs Najmiah Ahmad

Project:
Single storey rear and Single storey side extensions.

Location:
15 Kensington Close, Earley, READING, RG6 4EY

Drawing Title:
LOCATION & BLOCK PLAN

Date:
NOV 2024

Sheet Size:
A3

Drawn:
SK

Drawing No:
P1585- 01

Revision:
A

SK Design Consultants
22 Netley close
Caversham
Reading RG4 6SR
Tel : 07821111602