


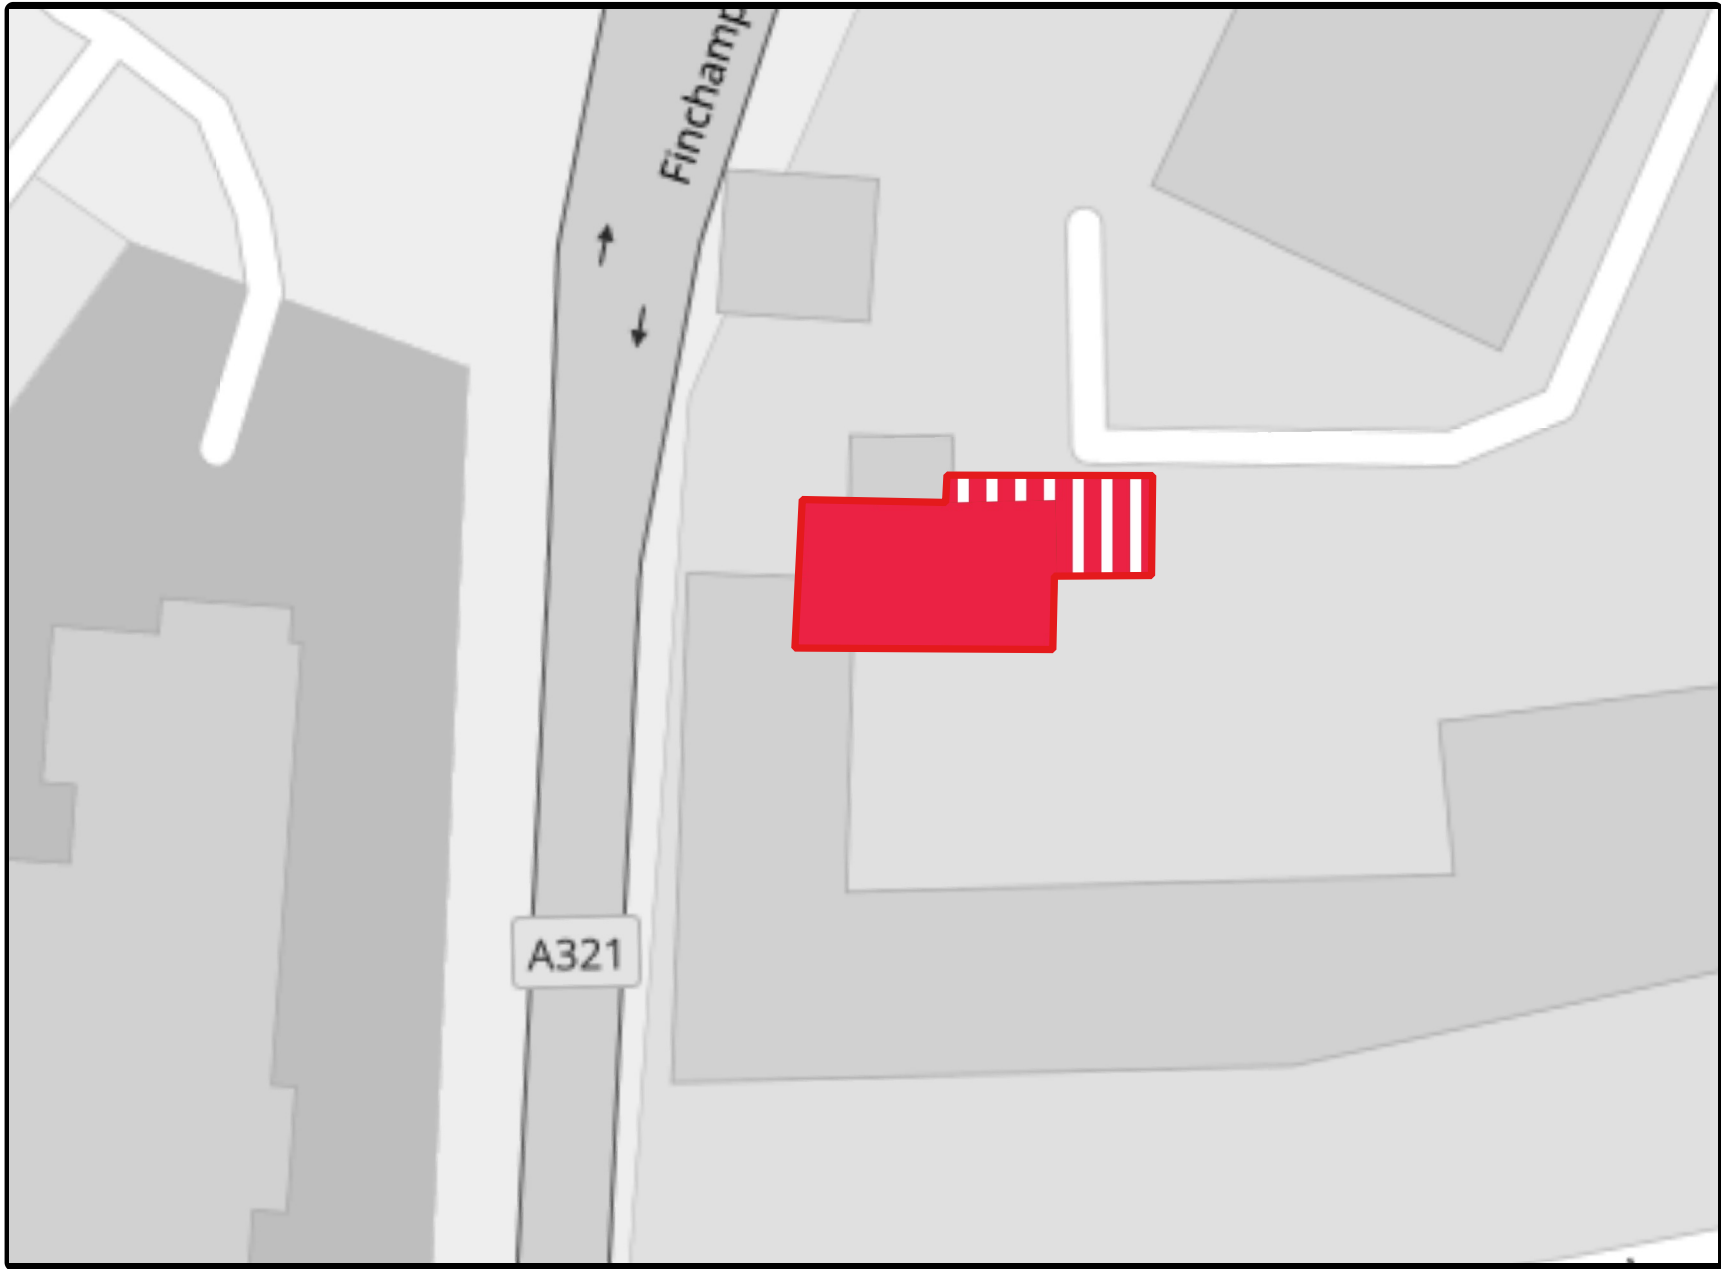

Legend

-  Red Line Boundary
-  Developed land; sealed surface
-  Vacant or derelict land



The Old Bank, 34 South Street, Tarring, Worthing, West Sussex, BN14 7JH
T: 01903 216033 E: office@lizardlandscape.co.uk W: lizardlandscape.co.uk

Client

Klara Homes

Project Title & Location

Land at 38 Finchampstead Rd, Wokingham

Drawn by	Approved by	Rev	Date
JT	WM	00	09/08/24

Figure No. 01 - Site Habitat Plan