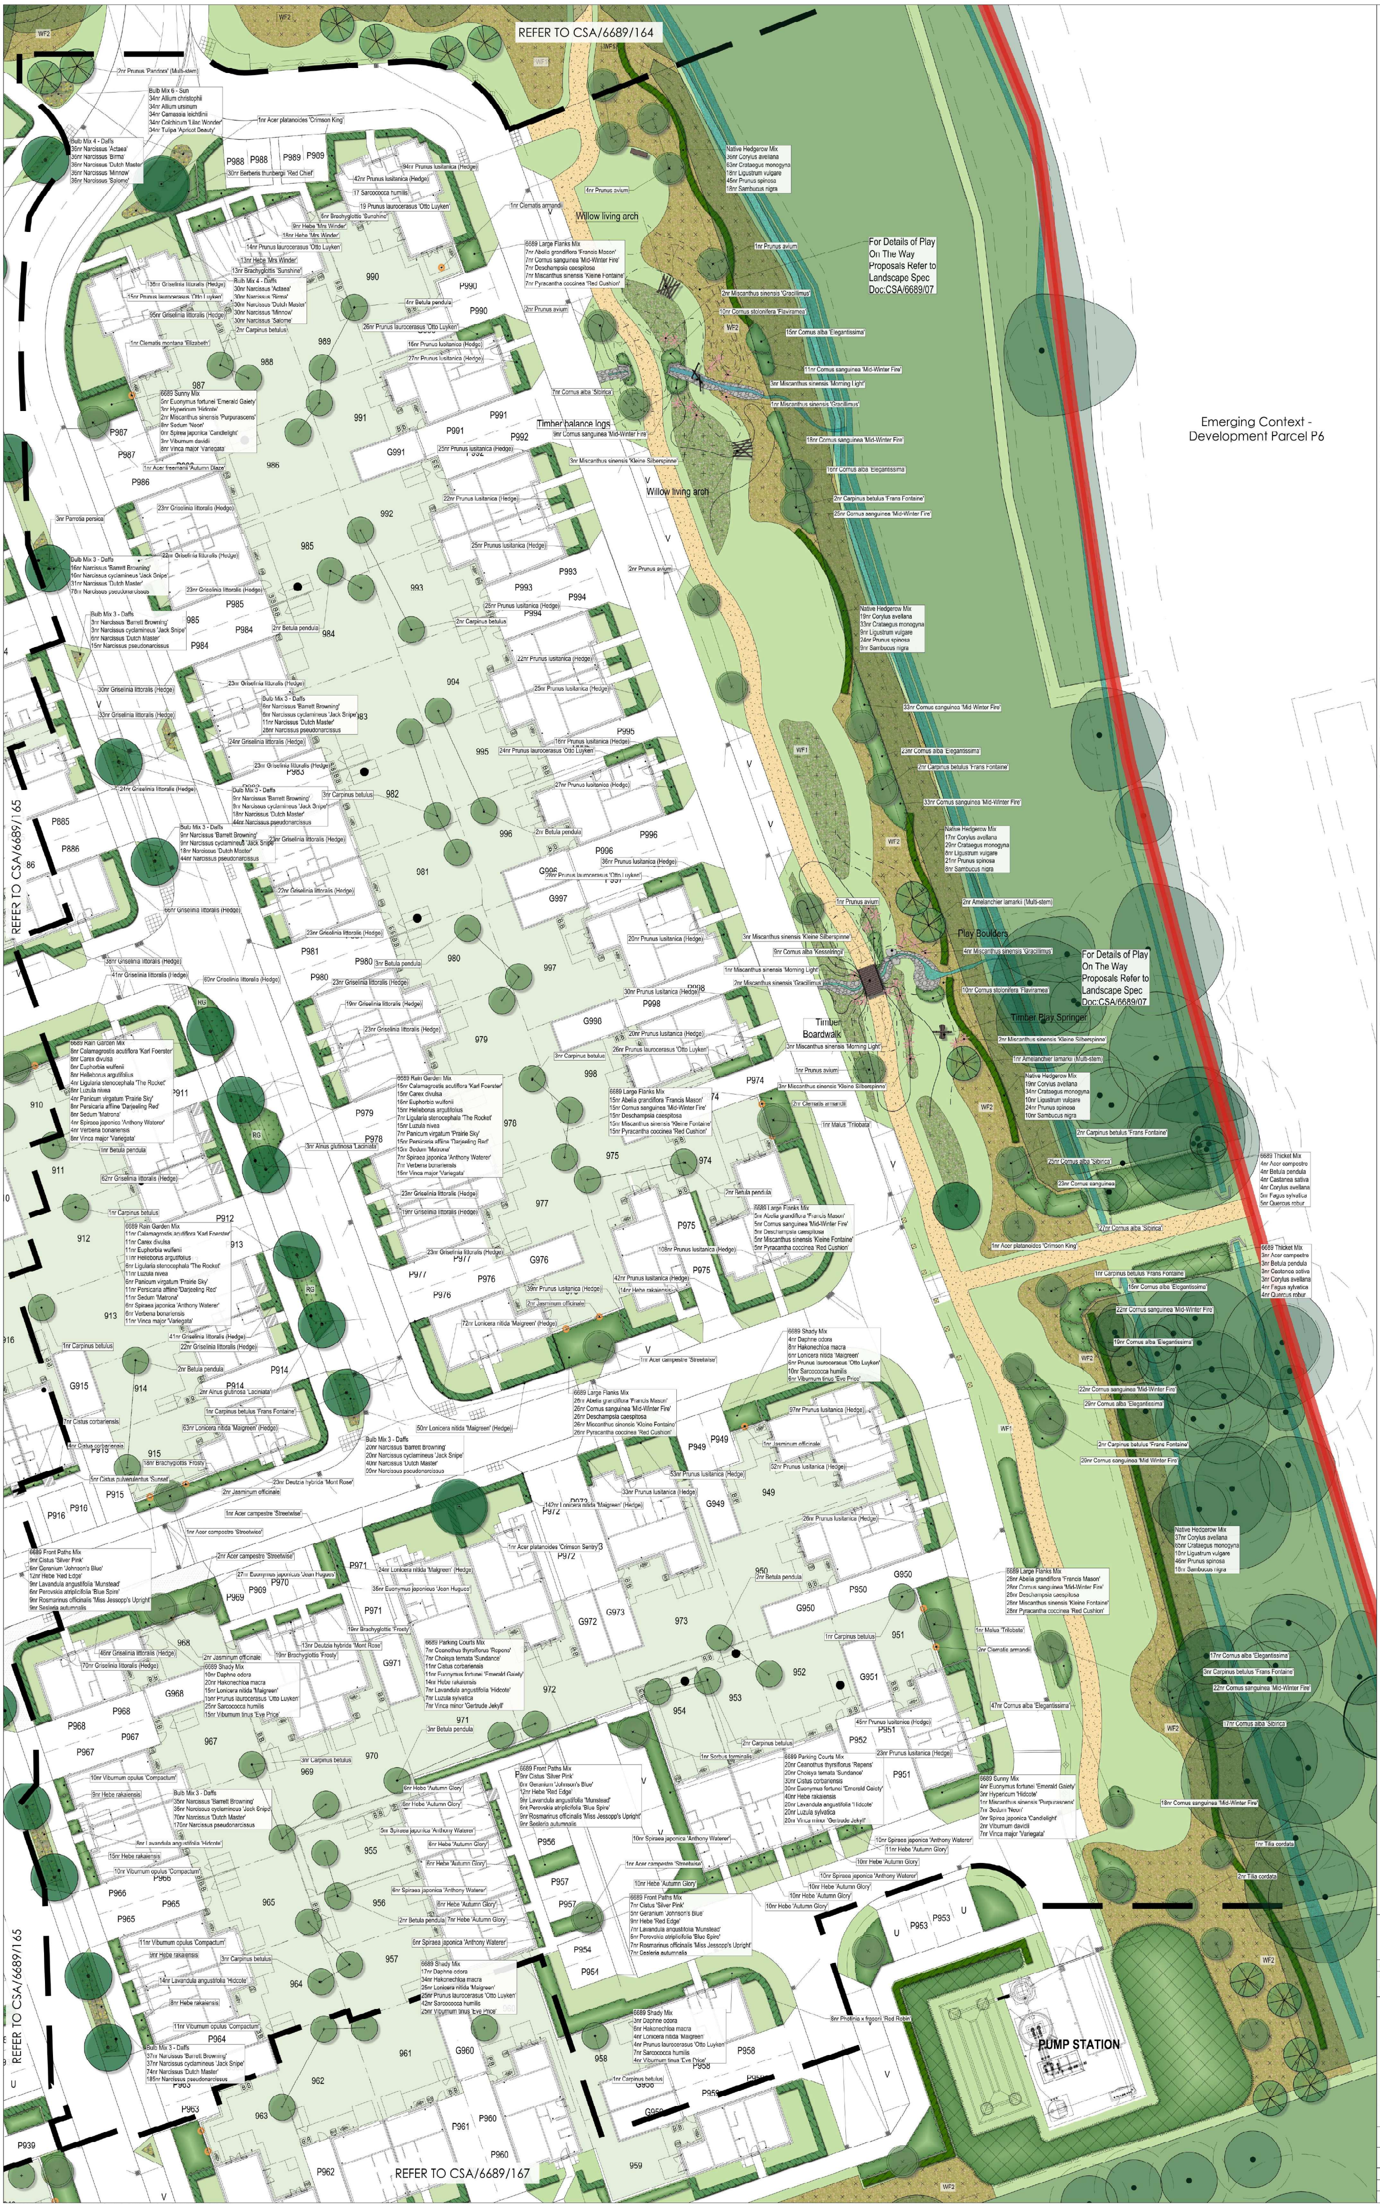

LEGEND

- APPLICATION BOUNDARY
- EXISTING TREES / VEGETATION
- TREES / VEGETATION REMOVED

Softworks

- SEMI-MATURE TREE
- EXTRA HEAVY STANDARD TREE
- STANDARD TREE
- HALF-STANDARD TREE
- MULTI-STEM TREE
- THICKET MIX
- ORNAMENTAL HEDGE PLANTING
- NATIVE HEDGE PLANTING
- ORNAMENTAL SHRUB / HERBACEOUS / GRASS PLANTING
- RG — RAIN GARDEN WITH SHRUB / HERBACEOUS / GRASS PLANTING
- SPECIMEN SHRUB PLANTING
- CLIMBING SHRUB PLANTING
- BULB PLANTING
- AG-s — **AMENITY GRASS SEEDING -** 'A22 (Low Maintenance) seed mix by Germinal Seeds Ltd or equal and approved. 50g / m², overseed rate; 20g / m².
- AG-t — **AMENITY GRASS TURF -** 'Medallion' turf by Rolawn or equal and approved.
- WF1 — **WILDFLOWER MEADOW MIX -** 'WF1 - 'General Purpose Flowering Meadow - EM2' by Emorsgate Seeds Ltd or equal and approved. 5g / m²
- WF2 — **WILDFLOWER MEADOW MIX -** 'WF - EH1 Hedgerow Mixture' by Emorsgate Seeds Ltd or equal and approved. 5g / m²

Hardworks

- **RECREATIONAL FOOTPATH / CYCLEWAY -** Breedon Golden Amber Self-binding Gravel
- **GRAVEL -** pea shingle laid to a depth of 100mm over non-biodegradeable geotextile membrane. Finished level to be 20mm below adjacent ground level
- **GRASS REINFORCEMENT -** Ground to be reinforced with cellular recycled plastic mesh to engineers details.
- **NATURAL BOULDERS -** '*Caledonian Mixed Glacial Boulders*' supplied by CED Ltd or equal and approved; mixed sizes, max. height above ground of 1000mm, smooth finished, healed into ground surface on level semi-dry sand/cement base.
- **TIMBER SEAT -** 'Hawthorn' rustic 4 slat timber bench by Streetmaster Ltd; 2000mm long, treated softwood; root fixed into concrete footing; or equal and approved.

Notes:
- All proposed planting had been designed to reflect the guidance set out in Chapter 4 of the NHBC Standards and assumes minimum strip foundations (0.9m) and moderate shrinkable soil.
- Structural engineers to review all proposed planting during technical design stage and advise of any species changes required to comply with NHBC Standards.
- **Planting Specification is to be found on drawing CSA/6689/165**
- **Planting Schedule is to be found on drawing CSA/6689/167**
- **Hard Landscape details shown are indicative. For latest coordinated proposals, refer to engineers' external works package.**

Rev	Date	By	Description
F	06/06/25	JG	Drainage Coordination Update
E	27/10/25	AC	Planting amends to easements surrounding substation north of unit 880
D	24/09/25	JG	Updated Tree Labelling, Units 902-908
C	10/09/25	JG	Minor amendments
B	01/09/25	SS	Thicket mix added to either side of path

Drawing Status
CONSTRUCTION STAGE

CSA environmental
Dixies Barns, High Street,
Ashwell, Hertfordshire SG7 5NT
t 01462 743647
e ashwell@csaenvironmental.co.uk
w csaenvironmental.co.uk

Project: Parcel P4-5 Hogwood Farm, Finchampstead
Title: Parcel P5 Soft Landscape Proposals, Sheet 2 of 3
Client: CALA Homes Thames Ltd

Scale	1:200 @ A0	Drawn	TV
Date	May 2025	Checked	JG
Drawing No.	CSA/6689/166	Rev	F

© CSA Landscapes Ltd. Do not scale from this drawing. Refer to figured dimensions only.