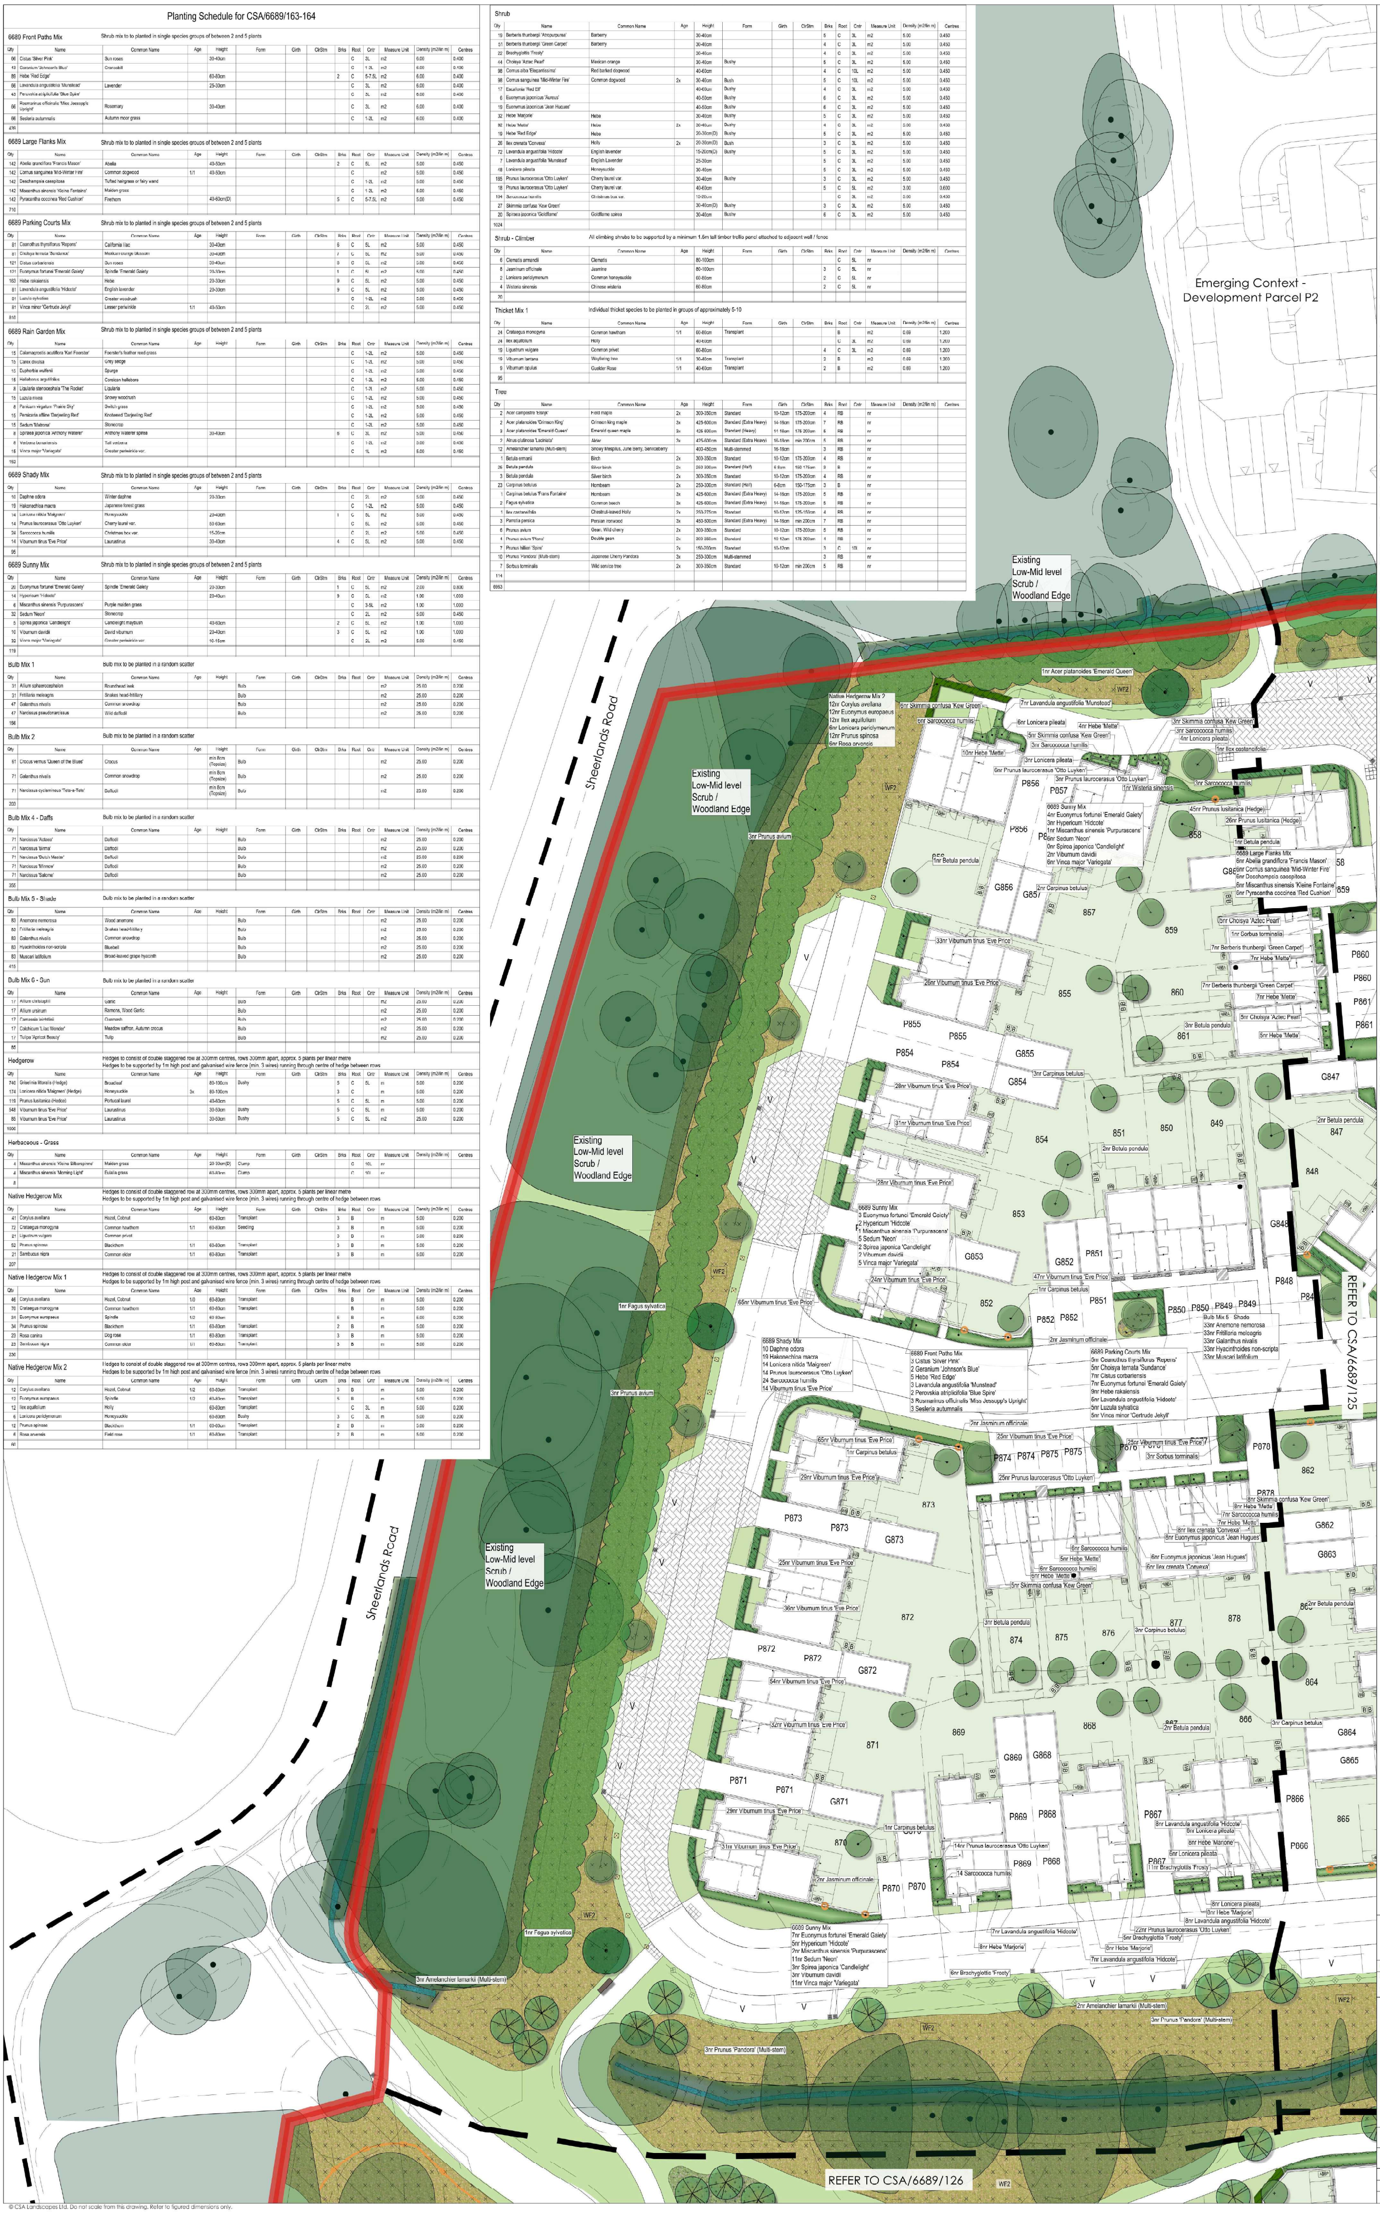

Planting Schedule for CSA/6689/163-164

6689 Front Paths Mix

Shrub mix to to planted in single species groups of between 2 and 5 plants

Qty	Name	Common Name	Age	Height	Form	Girth	ClrStm	Brks	Root	Cntr	Measure Unit	Density (m2/lin m)	Centres
66	Cistus 'Silver Pink'	Sun roses		30-40cm					C	3L	m2	6.00	0.400
43	Geranium 'Johnson's Blue'	Cranesbill							C	1-2L	m2	6.00	0.400
89	Hebe 'Red Edge'			60-80cm				2	C	5-7.5L	m2	6.00	0.400
66	Lavandula angustifolia 'Munstead'	Lavender		25-30cm					C	3L	m2	6.00	0.400
43	Perovskia atriplicifolia 'Blue Spire'								C	3L	m2	6.00	0.400
66	Rosmarinus officinalis 'Miss Jessopp's Upright'	Rosemary		30-40cm					C	3L	m2	6.00	0.400
66	Sesleria autumnalis	Autumn moor grass							C	1-2L	m2	6.00	0.400
439													

6689 Large Flanks Mix

Shrub mix to to planted in single species groups of between 2 and 5 plants

Qty	Name	Common Name	Age	Height	Form	Girth	ClrStm	Brks	Root	Cntr	Measure Unit	Density (m2/lin m)	Centres
142	Abelia grandiflora 'Francis Mason'	Abelia		40-50cm				2	C	5L	m2	5.00	0.450
142	Cornus sanguinea 'Mid-Winter Fire'	Common dogwood	1/1	40-50cm					C		m2	5.00	0.450
142	Deschampsia caespitosa	Tufted hairgrass or fairy wand							C	1-2L	m2	5.00	0.450
142	Miscanthus sinensis 'Kleine Fontaine'	Maiden grass							C	1-2L	m2	5.00	0.450
142	Pyracantha coccinea 'Red Cushion'	Firethorn		40-60cm(D)				5	C	5-7.5L	m2	5.00	0.450
710													

6689 Parking Courts Mix

Shrub mix to to planted in single species groups of between 2 and 5 plants

Qty	Name	Common Name	Age	Height	Form	Girth	ClrStm	Brks	Root	Cntr	Measure Unit	Density (m2/lin m)	Centres
81	Ceanothus thyrsiflorus 'Repens'	California lilac		30-40cm				6	C	5L	m2	5.00	0.450
81	Choisya ternata 'Sundance'	Mexican orange blossom		30-40cm				7	C	5L	m2	5.00	0.450
121	Cistus corbariensis	Sun roses		30-40cm				0	C	5L	m2	5.00	0.450
121	Euonymus fortunei 'Emerald Gaiety'	Spindle 'Emerald Gaiety		20-30cm				1	C	5L	m2	5.00	0.450
163	Hebe rakaiensis	Hebe		20-30cm				9	C	5L	m2	5.00	0.450
81	Lavandula angustifolia 'Hidcote'	English lavender		20-30cm				9	C	5L	m2	5.00	0.450
81	Luzula sylvatica	Greater woodrush							C	1-2L	m2	5.00	0.450
81	Vinca minor 'Gertrude Jekyll'	Lesser periwinkle	1/1	40-50cm					C	2L	m2	5.00	0.450
810													

6689 Rain Garden Mix

Shrub mix to to planted in single species groups of between 2 and 5 plants

Qty	Name	Common Name	Age	Height	Form	Girth	ClrStm	Brks	Root	Cntr	Measure Unit	Density (m2/lin m)	Centres
15	Calamagrostis acutiflora 'Karl Foerster'	Foerster's feather reed grass							C	1-2L	m2	5.00	0.450
15	Carex divulsa	Grey sedge							C	1-2L	m2	5.00	0.450
15	Euphorbia wulfenii	Spurge							C	1-2L	m2	5.00	0.450
15	Helleborus argutifolius	Corsican hellebore							C	1-2L	m2	5.00	0.450
8	Ligularia stenocephala 'The Rocket'	Ligularia							C	1-2L	m2	5.00	0.450
15	Luzula nivea	Snowy woodrush							C	1-2L	m2	5.00	0.450
8	Panicum virgatum 'Prairie Sky'	Switch grass							C	1-2L	m2	5.00	0.450
15	Persicaria affine 'Darjeeling Red'	Knotweed 'Darjeeling Red'							C	1-2L	m2	5.00	0.450
15	Sedum 'Matrona'	Stonecrop							C	1-2L	m2	5.00	0.450
8	Spiraea japonica 'Anthony Waterer'	Anthony Waterer spirea		30-40cm				6	C	3L	m2	5.00	0.450
8	Verbena bonariensis	Tall verbena							C	1-2L	m2	5.00	0.450
15	Vinca major 'Variegata'	Greater periwinkle var.							C	1L	m2	5.00	0.450
152													

6689 Shady Mix

Shrub mix to to planted in single species groups of between 2 and 5 plants

Qty	Name	Common Name	Age	Height	Form	Girth	ClrStm	Brks	Root	Cntr	Measure Unit	Density (m2/lin m)	Centres
10	Daphne odora	Winter daphne		20-30cm					C	2L	m2	5.00	0.450
19	Hakonechloa macra	Japanese forest grass							C	1-2L	m2	5.00	0.450
14	Lonicera nitida 'Maigreen'	Honeysuckle		20-40cm				1	C	5L	m2	5.00	0.450
14	Prunus laurocerasus 'Otto Luyken'	Cherry laurel var.		50-60cm					C	5L	m2	5.00	0.450
24	Sarcococca humilis	Christmas box var.		15-20cm					C	2L	m2	5.00	0.450
14	Viburnum tinus 'Eve Price'	Laurustinus		30-40cm				4	C	5L	m2	5.00	0.450
95													

6689 Sunny Mix

Shrub mix to to planted in single species groups of between 2 and 5 plants

Qty	Name	Common Name	Age	Height	Form	Girth	ClrStm	Brks	Root	Cntr	Measure Unit	Density (m2/lin m)	Centres
20	Euonymus fortunei 'Emerald Gaiety'	Spindle 'Emerald Gaiety		20-30cm				1	C	5L	m2	2.00	0.800
14	Hypericum 'Hidcote'			20-40cm				9	C	5L	m2	1.00	1.000
6	Miscanthus sinensis 'Purpurascens'	Purple maiden grass							C	3-5L	m2	1.00	1.000
32	Sedum 'Neon'	Stonecrop							C	2L	m2	5.00	0.450
5	Spirea japonica 'Candlelight'	Candlelight maybush		40-60cm				2	C	5L	m2	1.00	1.000
10	Viburnum davidii	David viburnum		20-40cm				3	C	5L	m2	1.00	1.000
32	Vinca major 'Variegata'	Greater periwinkle var.		10-15cm					C	2L	m2	5.00	0.450
119													

Bulb Mix 1

Bulb mix to be planted in a random scatter

Qty	Name	Common Name	Age	Height	Form	Girth	ClrStm	Brks	Root	Cntr	Measure Unit	Density (m2/lin m)	Centres
31	Allium sphaerocephalon	Roundhead leek			Bulb						m2	25.00	0.200
31	Fritillaria meleagris	Snakes head-fritillary			Bulb						m2	25.00	0.200
47	Galanthus nivalis	Common snowdrop			Bulb						m2	25.00	0.200
47	Narcissus pseudonarcissus	Wild daffodil			Bulb						m2	25.00	0.200
156													

Bulb Mix 2

Bulb mix to be planted in a random scatter

Qty	Name	Common Name	Age	Height	Form	Girth	ClrStm	Brks	Root	Cntr	Measure Unit	Density (m2/lin m)	Centres
61	Crocus vernus 'Queen of the Blues'	Crocus		min 8cm (Topsize)	Bulb						m2	25.00	0.200
71	Galanthus nivalis	Common snowdrop		min 8cm (Topsize)	Bulb						m2	25.00	0.200
71	Narcissus cyclamineus 'Tete-a-Tete'	Daffodil		min 8cm (Topsize)	Bulb						m2	25.00	0.200
203													

Bulb Mix 4 - Daffs

Bulb mix to be planted in a random scatter

Qty	Name	Common Name	Age	Height	Form	Girth	ClrStm	Brks	Root	Cntr	Measure Unit	Density (m2/lin m)	Centres
71	Narcissus 'Actaea'	Daffodil			Bulb						m2	25.00	0.200
71	Narcissus 'Birma'	Daffodil			Bulb						m2	25.00	0.200
71	Narcissus 'Dutch Master'	Daffodil			Bulb						m2	25.00	0.200
71	Narcissus 'Minnow'	Daffodil			Bulb						m2	25.00	0.200
71	Narcissus 'Salome'	Daffodil			Bulb						m2	25.00	0.200
355													

Bulb Mix 5 - Shade

Bulb mix to be planted in a random scatter

Qty	Name	Common Name	Age	Height	Form	Girth	ClrStm	Brks	Root	Cntr	Measure Unit	Density (m2/lin m)	Centres
83	Anemone nemorosa	Wood anemone			Bulb						m2	25.00	0.200
83	Fritillaria meleagris	Snakes head-fritillary			Bulb						m2	25.00	0.200
83	Galanthus nivalis	Common snowdrop			Bulb						m2	25.00	0.200
83	Hyacinthoides non-scripta	Bluebell			Bulb						m2	25.00	0.200
83	Muscari latifolium	Broad-leaved grape hyacinth			Bulb						m2	25.00	0.200
415													

Bulb Mix 6 - Sun

Bulb mix to be planted in a random scatter

Qty	Name	Common Name	Age	Height	Form	Girth	ClrStm	Brks	Root	Cntr	Measure Unit	Density (m2/lin m)	Centres
17	Allium christophii	Garlic			Bulb						m2	25.00	0.200
17	Allium ursinum	Ramons, Wood Garlic			Bulb						m2	25.00	0.200
17	Camassia leichtlinii	Quamash			Bulb						m2	25.00	0.200
17	Colchicum 'Lilac Wonder'	Meadow saffron, Autumn crocus			Bulb						m2	25.00	0.200
17	Tulipa 'Apricot Beauty'	Tulip			Bulb						m2	25.00	0.200
85													

Hedgerow

Hedges to consist of double staggered row at 300mm centres, rows 300mm apart, approx. 5 plants per linear metre
Hedges to be supported by 1m high post and galvanised wire fence (min. 3 wires) running through centre of hedge between rows

Qty	Name	Common Name	Age	Height	Form	Girth	ClrStm	Brks	Root	Cntr	Measure Unit	Density (m2/lin m)	Centres
740	Griselinia littoralis (Hedge)	Broadleaf		80-100cm	Bushy			5	C	5L	m	5.00	0.200
174	Lonicera nitida 'Maigreen' (Hedge)	Honeysuckle	3x	80-100cm				3	C		m	5.00	0.200
119	Prunus lusitanica (Hedge)	Portugal laurel		40-60cm				5	C	5L	m	5.00	0.200
548	Viburnum tinus 'Eve Price'	Laurustinus		30-50cm	Bushy			5	C	5L	m	5.00	0.200
85	Viburnum tinus 'Eve Price'	Laurustinus		30-50cm	Bushy			5	C	5L	m2	25.00	0.200
1666													

Herbaceous - Grass

Qty	Name	Common Name	Age	Height	Form	Girth	ClrStm	Brks	Root	Cntr	Measure Unit	Density (m2/lin m)	Centres
4	Miscanthus sinensis 'Kleine Silberspinne'	Maiden grass		20-30cm(D)	Clump				C	10L	nr		
4	Miscanthus sinensis 'Morning Light'	Eulalia grass		60-80cm	Clump				C	10L	nr		
8													

Native Hedgerow Mix

Hedges to consist of double staggered row at 300mm centres, rows 300mm apart, approx. 5 plants per linear metre
Hedges to be supported by 1m high post and galvanised wire fence (min. 3 wires) running through centre of hedge between rows

Qty	Name	Common Name	Age	Height	Form	Girth	ClrStm	Brks	Root	Cntr	Measure Unit	Density (m2/lin m)	Centres
41	Corylus avellana	Hazel, Cobnut		60-80cm	Transplant			3	B		m	5.00	0.200
72	Crataegus monogyna	Common hawthorn	1/1	60-80cm	Seedling			3	B		m	5.00	0.200
21	Ligustrum vulgare	Common privet						3	B		m	5.00	0.200
52	Prunus spinosa	Blackthorn	1/1	60-80cm	Transplant			3	B		m	5.00	0.200
21	Sambucus nigra	Common elder	1/1	60-80cm	Transplant			3	B		m	5.00	0.200
207													

Native Hedgerow Mix 1

Hedges to consist of double staggered row at 300mm centres, rows 300mm apart, approx. 5 plants per linear metre
Hedges to be supported by 1m high post and galvanised wire fence (min. 3 wires) running through centre of hedge between rows

Qty	Name	Common Name	Age	Height	Form	Girth	ClrStm	Brks	Root	Cntr	Measure Unit	Density (m2/lin m)	Centres
46	Corylus avellana	Hazel, Cobnut	1/0	60-80cm	Transplant				B		m	5.00	0.200
70	Crataegus monogyna	Common hawthorn	1/1	60-80cm	Transplant				B		m	5.00	0.200
34	Euonymus europaeus	Spindle	1/2	60-80cm				6	B		m	5.00	0.200
34	Prunus spinosa	Blackthorn	1/1	60-80cm	Transplant			2	B		m	5.00	0.200
23	Rosa canina	Dog rose	1/1	60-80cm	Transplant			3	B		m	5.00	0.200
23	Sambucus nigra	Common elder	1/1	60-80cm	Transplant			3	B		m	5.00	0.200
230													

Native Hedgerow Mix 2

Hedges to consist of double staggered row at 300mm centres, rows 300mm apart, approx. 5 plants per linear metre
Hedges to be supported by 1m high post and galvanised wire fence (min. 3 wires) running through centre of hedge between rows

Qty	Name	Common Name	Age	Height	Form	Girth	ClrStm	Brks	Root	Cntr	Measure Unit	Density (m2/lin m)	Centres
12	Corylus avellana	Hazel, Cobnut	1/2	60-80cm	Transplant			3	B		m	5.00	0.200
12	Euonymus europaeus	Spindle	1/2	60-80cm	Transplant			5	B		m	5.00	0.200
12	Ilex aquifolium	Holly		60-80cm	Transplant				C	3L	m	5.00	0.200
6	Lonicera periclymenum	Honeysuckle		60-80cm	Bushy			3	C	3L	m	5.00	0.200
12	Prunus spinosa	Blackthorn	1/1	60-80cm	Transplant			2	B		m	5.00	0.200
6	Rosa arvensis	Field rose	1/1	60-80cm	Transplant			2	B		m	5.00	0.200
60													

Shrub

Qty	Name	Common Name	Age	Height	Form	Girth	ClrStm	Brks	Root	Cntr	Measure Unit	Density (m2/lin m)	Centres
19	Berberis thunbergii 'Atropurpurea'	Barberry		30-40cm				5	C	3L	m2	5.00	0.450
51	Berberis thunbergii 'Green Carpet'	Barberry		30-40cm				4	C	3L	m2	5.00	0.450
22	Brachyglottis 'Frosty'			30-40cm				4	C	3L	m2	5.00	0.450
44	Choisya 'Aztec Pearl'	Mexican orange		30-40cm	Bushy			5	C	3L	m2	5.00	0.450
98	Cornus alba 'Elegantissima'	Red barked dogwood		40-60cm				4	C	10L	m2	5.00	0.450
98	Cornus sanguinea 'Mid-Winter Fire'	Common dogwood	2x	30-40cm	Bush			5	C	10L	m2	5.00	0.450
17	Escallonia 'Red Elf'			40-60cm	Bushy			4	C	3L	m2	5.00	0.450
6	Euonymus japonicus 'Aureus'			40-50cm	Bushy			6	C	3L	m2	5.00	0.450
19	Euonymus japonicus 'Jean Hugues'			40-50cm	Bushy			6	C	3L	m2	5.00	0.450
32	Hebe 'Marjorie'	Hebe		30-40cm	Bushy			5	C	3L	m2	5.00	0.450
92	Hebe 'Mette'	Hebe	2x	30-40cm	Bushy			4	C	3L	m2	5.00	0.450
19	Hebe 'Red Edge'	Hebe		20-30cm(D)	Bushy			5	C	3L	m2	5.00	0.450
26	Ilex crenata 'Convexa'	Holly	2x	20-30cm(D)	Bush			3	C	3L	m2	5.00	0.450
72	Lavandula angustifolia 'Hidcote'	English lavender		15-20cm(D)	Bushy			5	C	3L	m2	5.00	0.450
7	Lavandula angustifolia 'Munstead'	English Lavender		25-30cm				5	C	3L	m2	5.00	0.450
48	Lonicera pileata	Honeysuckle		30-40cm				5	C	3L	m2	5.00	0.450
185	Prunus laurocerasus 'Otto Luyken'	Cherry laurel var.		30-40cm	Bushy			3	C	3L	m2	5.00	0.450
18	Prunus laurocerasus 'Otto Luyken'	Cherry laurel var.		40-60cm				5	C	5L	m2	3.00	0.600
104	Sarcococca humilis	Christmas box var.		15-20cm					C	3L	m2	5.00	0.450
27	Skimmia confusa 'Kew Green'			30-40cm(D)	Bushy			3	C	3L	m2	5.00	0.450
20	Spiraea japonica 'Goldflame'	Goldflame spirea		30-40cm	Bushy			6	C	3L	m2	5.00	0.450
1024													

Shrub - Climber

All climbing shrubs to be supported by a minimum 1.5m tall timber trellis panel attached to adjacent wall / fence

Qty	Name	Common Name	Age	Height	Form	Girth	ClrStm	Brks	Root	Cntr	Measure Unit	Density (m2/lin m)	Centres
6	Clematis armandii	Clematis		80-100cm					C	5L	nr		
8	Jasminum officinale	Jasmine		80-100cm				3	C	5L	nr		
2	Lonicera periclymenum	Common honeysuckle		60-80cm				2	C	5L	nr		
4	Wisteria sinensis	Chinese wisteria		60-80cm				2	C	5L	nr		
20													

Thicket Mix 1

Individual thicket species to be planted in groups of approximately 5-10

Qty	Name	Common Name	Age	Height	Form	Girth	ClrStm	Brks	Root	Cntr	Measure Unit	Density (m2/lin m)	Centres
24	Crataegus monogyna	Common hawthorn	1/1	60-80cm	Transplant				B		m2	0.69	1.200
24	Ilex aquifolium	Holly		40-60cm					C	3L	m2	0.69	1.200
19	Ligustrum vulgare	Common privet		60-80cm				4	C	3L	m2	0.69	1.200
19	Viburnum lantana	Wayfaring tree	1/1	30-40cm	Transplant			2	B		m2	0.69	1.200
9	Viburnum opulus	Guelder Rose	1/1	40-60cm	Transplant			2	B		m2	0.69	1.200
95													

Tree

Qty	Name	Common Name	Age	Height	Form	Girth	ClrStm	Brks	Root	Cntr	Measure Unit	Density (m2/lin m)	Centres
2	Acer campestre 'Elsrijk'	Field maple	2x	300-350cm	Standard	10-12cm	175-200cm	4	RB		nr		
2	Acer platanoides 'Crimson King'	Crimson king maple	3x	425-600cm	Standard (Extra Heavy)	14-16cm	175-200cm	7	RB		nr		
3	Acer platanoides 'Emerald Queen'	Emerald queen maple	3x	425-600cm	Standard (Heavy)	14-16cm	175-200cm	6	RB		nr		
2	Alnus glutinosa 'Laciniata'	Alder	3x	425-600cm	Standard (Extra Heavy)	16-18cm	min 200cm	5	RB		nr		
12	Amelanchier lamarkii (Multi-stem)	Snowy Mespilus, June Berry, Serviceberry		400-450cm	Multi-stemmed	16-18cm		3	RB		nr		
1	Betula ermanii	Birch	2x	300-350cm	Standard	10-12cm	175-200cm	4	RB		nr		
26	Betula pendula	Silver birch	2x	250-300cm	Standard (Half)	6-8cm	150-175cm	3	B		nr		
3	Betula pendula	Silver birch	2x	300-350cm	Standard	10-12cm	175-200cm	4	RB		nr		
23	Carpinus betulus	Hornbeam	2x	250-300cm	Standard (Half)	6-8cm	150-175cm	3	B		nr		
1	Carpinus betulus 'Frans Fontaine'	Hornbeam	3x	425-600cm	Standard (Extra Heavy)	14-16cm	175-200cm	5	RB		nr		
2	Fagus sylvatica	Common beech	3x	425-600cm	Standard (Extra Heavy)	14-16cm	175-200cm	5	RB		nr		
1	Ilex castaneifolia	Chestnut-leaved Holly	2x	250-275cm	Standard	10-12cm	125-150cm	4	RB		nr		
3	Parrotia persica	Persian ironwood	3x	450-500cm	Standard (Extra Heavy)	14-16cm	min 200cm	7	RB		nr		
6	Prunus avium	Gean, Wild cherry	2x	300-350cm	Standard	10-12cm	175-200cm	5	RB		nr		
4	Prunus avium 'Plena'	Double gean	2x	300-350cm	Standard	10-12cm	175-200cm	4	RB		nr		
7	Prunus hillieri 'Spire'		2x	150-200cm	Standard	10-12cm		3	C	10L	nr		
10	Prunus 'Pandora' (Multi-stem)	Japanese Cherry Pandora	3x	250-300cm	Multi-stemmed			3	RB		nr		
7	Sorbus torminalis	Wild service tree	2x	300-350cm	Standard	10-12cm	min 200cm	5	RB		nr		
114													
6953													

N

0 2 4 6 8 10 metres

LEGEND

- APPLICATION BOUNDARY
- EXISTING TREES / VEGETATION
- TREES / VEGETATION REMOVED

Softworks

- SEMI-MATURE TREE
- EXTRA HEAVY STANDARD TREE
- STANDARD TREE
- HALF-STANDARD TREE
- MULTI-STEM TREE
- THICKET MIX
- ORNAMENTAL HEDGE PLANTING
- NATIVE HEDGE PLANTING
- ORNAMENTAL SHRUB / HERBACEOUS / GRASS PLANTING
- RG RAIN GARDEN WITH SHRUB / HERBACEOUS / GRASS PLANTING
- SPECIMEN SHRUB PLANTING
- CLIMBING SHRUB PLANTING
- BULB PLANTING
- AG-s **AMENITY GRASS SEEDING -** 'A22 (Low Maintenance) seed mix by Germinal Seeds Ltd or equal and approved. 50g / m², overseed rate; 20g / m².
- AG-t **AMENITY GRASS TURF -** 'Medallion' turf by Rolawn or equal and approved.
- WF1 **WILDFLOWER MEADOW MIX -** 'WF1 - 'General Purpose Flowering Meadow - EM2' by Emorsgate Seeds Ltd or equal and approved. 5g / m²
- WF2 **WILDFLOWER MEADOW MIX -** 'WF - EH1 Hedgerow Mixture' by Emorsgate Seeds Ltd or equal and approved. 5g / m²

Hardworks

- **RECREATIONAL FOOTPATH / CYCLEWAY -** Breedon Golden Amber Self-binding Gravel
- **GRAVEL -** pea shingle laid to a depth of 100mm over non-biodegradeable geotextile membrane. Finished level to be 20mm below adjacent ground level
- **GRASS REINFORCEMENT -** Ground to be reinforced with cellular recycled plastic mesh to engineers details.
- **NATURAL BOULDERS -** '*Caledonian Mixed Glacial Boulders*' supplied by CED Ltd or equal and approved; mixed sizes, max. height above ground of 1000mm, smooth finished, healed into ground surface on level semi-dry sand/cement base.
- **TIMBER SEAT -** 'Hawthorn' rustic 4 slat timber bench by Streetmaster Ltd; 2000mm long, treated softwood; root fixed into concrete footing; or equal and approved.

Notes:
- All proposed planting had been designed to reflect the guidance set out in Chapter 4 of the NHBC Standards and assumes minimum strip foundations (0.9m) and moderate shrinkable soil.
- Structural engineers to review all proposed planting during technical design stage and advise of any species changes required to comply with NHBC Standards.
- Planting Specification is to be found on drawing CSA/6689/124

Rev	Date	By	Description
C	20/02/26	JG	Drainage Coordination Update
B	10/09/25	JG	Engineering Coordinated Update
A	20/06/25	JG	Engineering Coordinated Update

Drawing Status
CONSTRUCTION STAGE

CSA
environmental

Dixies Barns, High Street,
Ashwell, Hertfordshire SG7 5NT

t 01462 743647
e ashwell@csaenvironmental.co.uk
w csaenvironmental.co.uk

Project: Parcel P4-5 Hogwood Farm, Finchampstead
Title: Parcel P4 Soft Landscape Proposals, Sheet 1 of 2
Client: CALA Homes Thames Ltd

Scale	1:200 @ A0	Drawn	SS
Date	May 2025	Checked	JG
Drawing No.	CSA/6689/163	Rev	C

© CSA Landscapes Ltd. Do not scale from this drawing. Refer to figured dimensions only.