



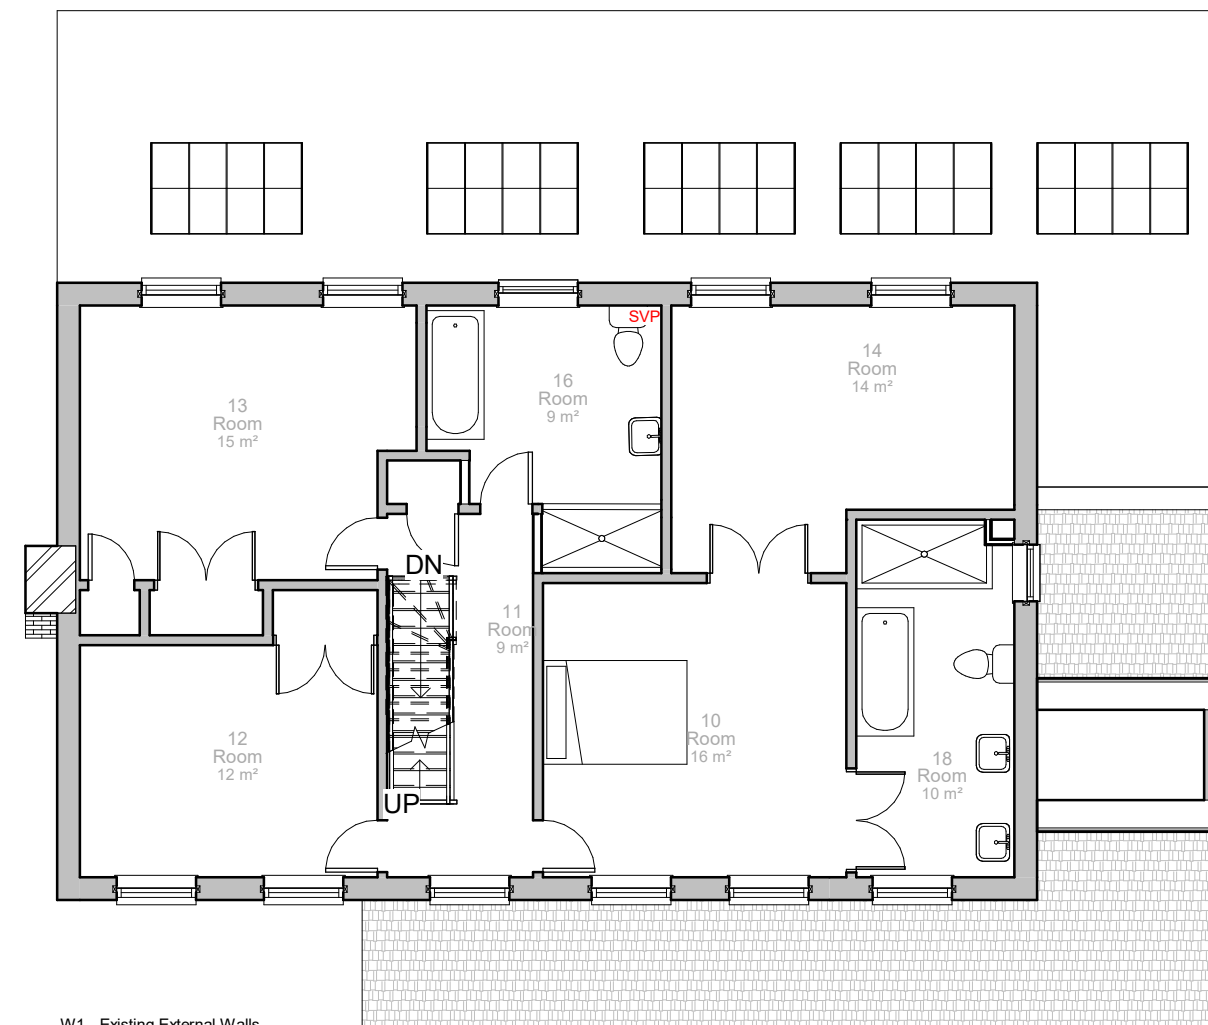

W1 - Existing External Walls

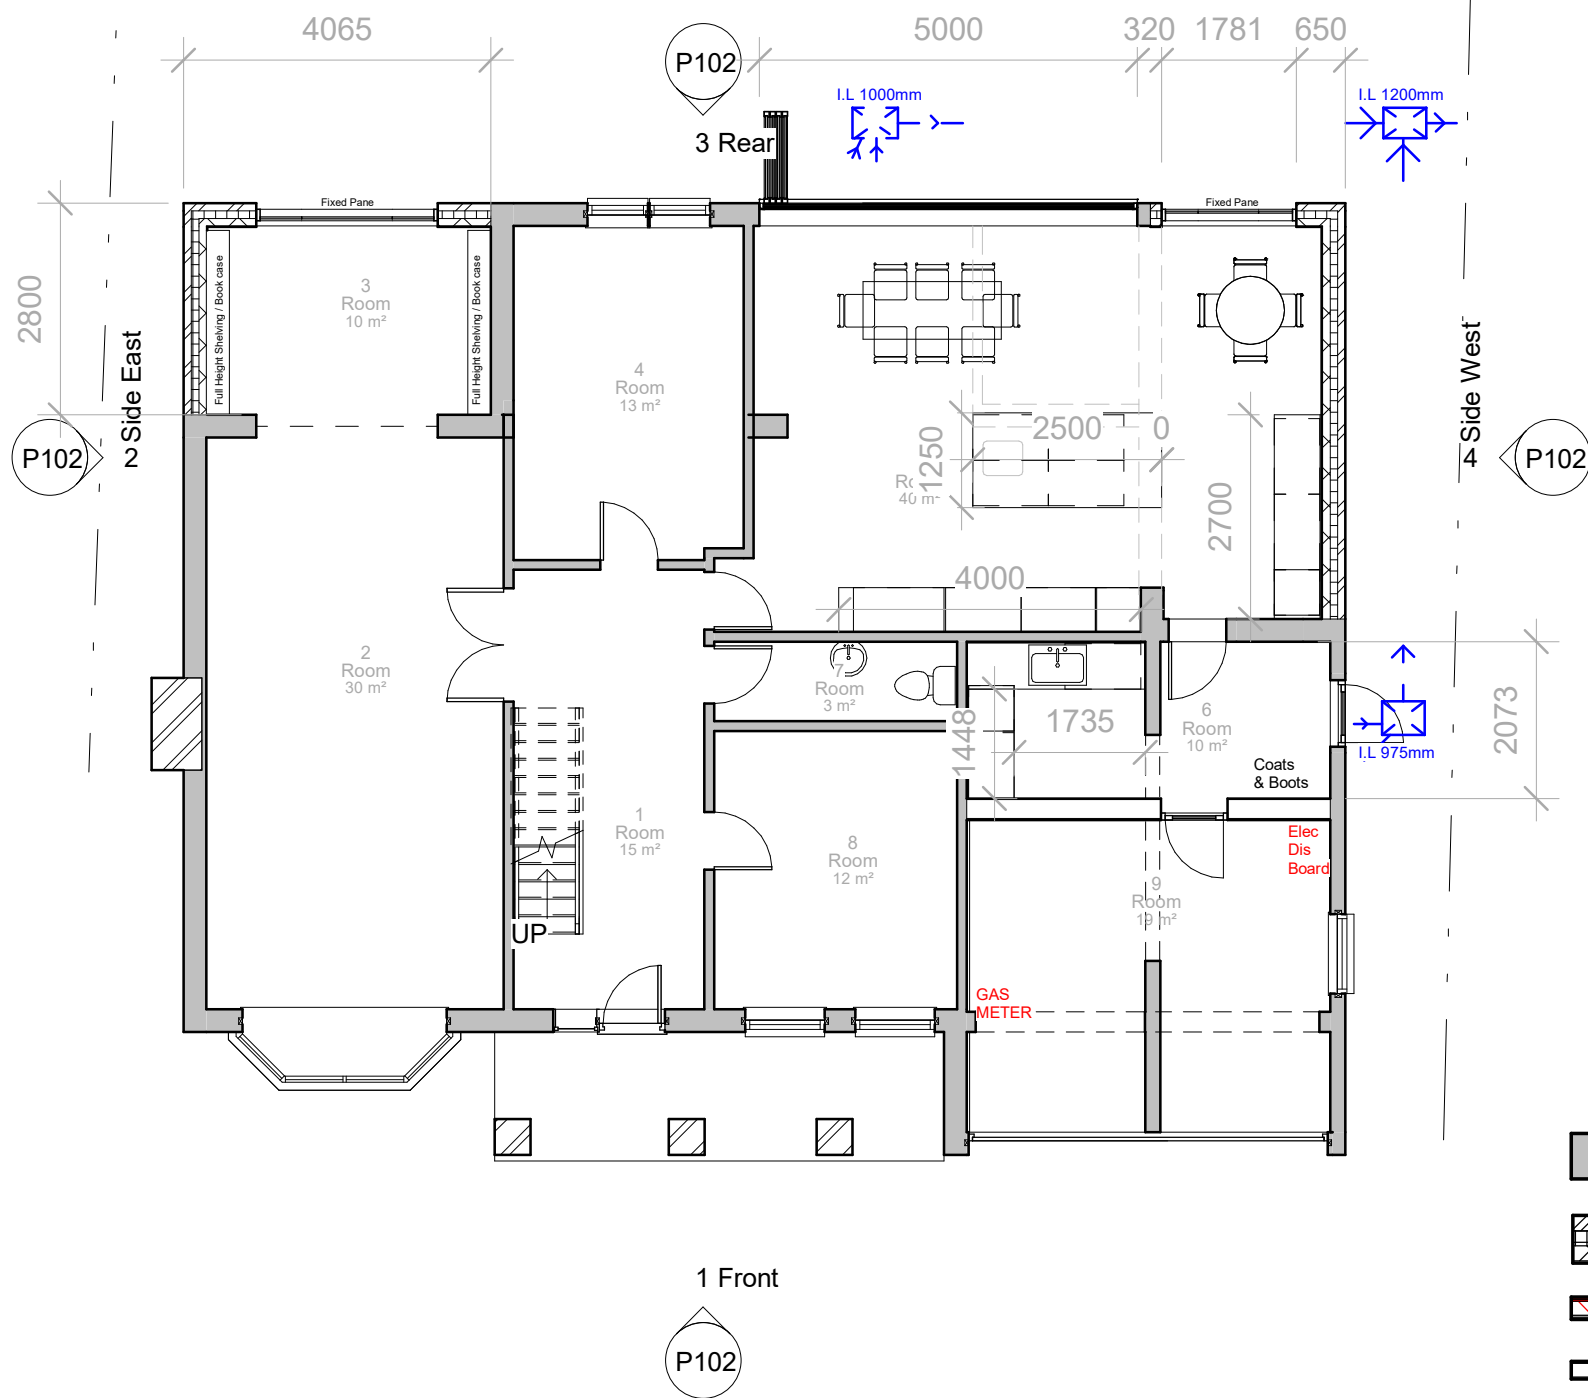

W2 - New Cavity Wall



W3 - New FR Stud wall 1 hr




W4 - New Stud Wall




W5 - Existing Internal Wall



W6 - Internal Blockwork

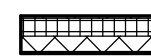

W7 - Ex Insul and Blockwork wall

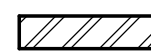

W8 - Solid Brickwork wall

Wall Types

1 : 50


2 First
1 : 100



Joanna Goodman
4 McCraes Walk
Wargrave
Reading
Wokingham
RG10 8LN


Proposed Floorplans Rev 1

05/07/2021

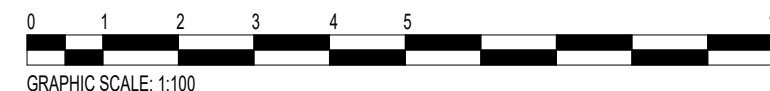


20/35 P100

Project Status For Client Approval Scale @ A3 As indicated

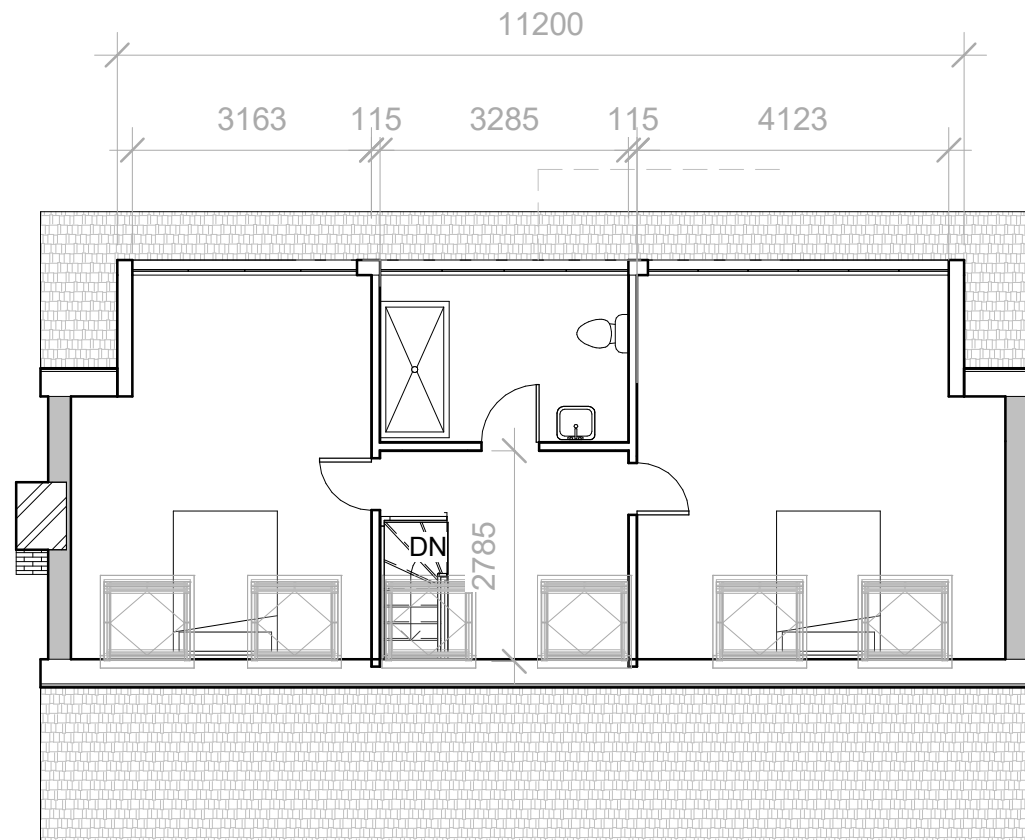

1 New Loft
1 : 100

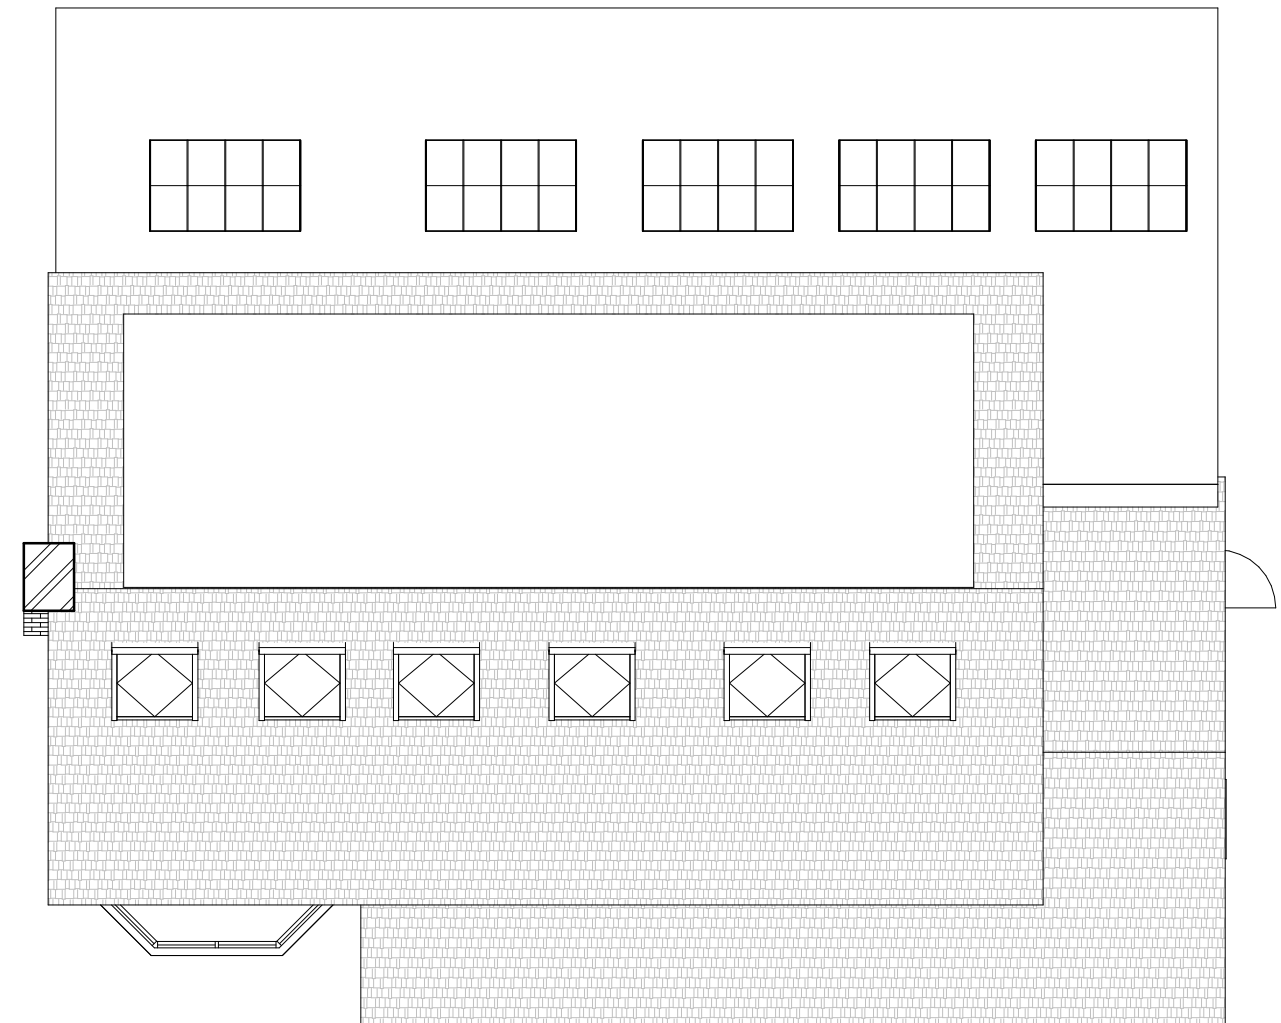


2 Ridge
1 : 100



Joanna Goodman
4 McCraes Walk
Wargrave
Reading
Wokingham
RG10 8LN

Proposed Floor Plans Rev 1

05/07/2021

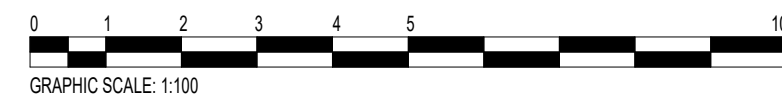


20/35 P101



Front

1 : 100

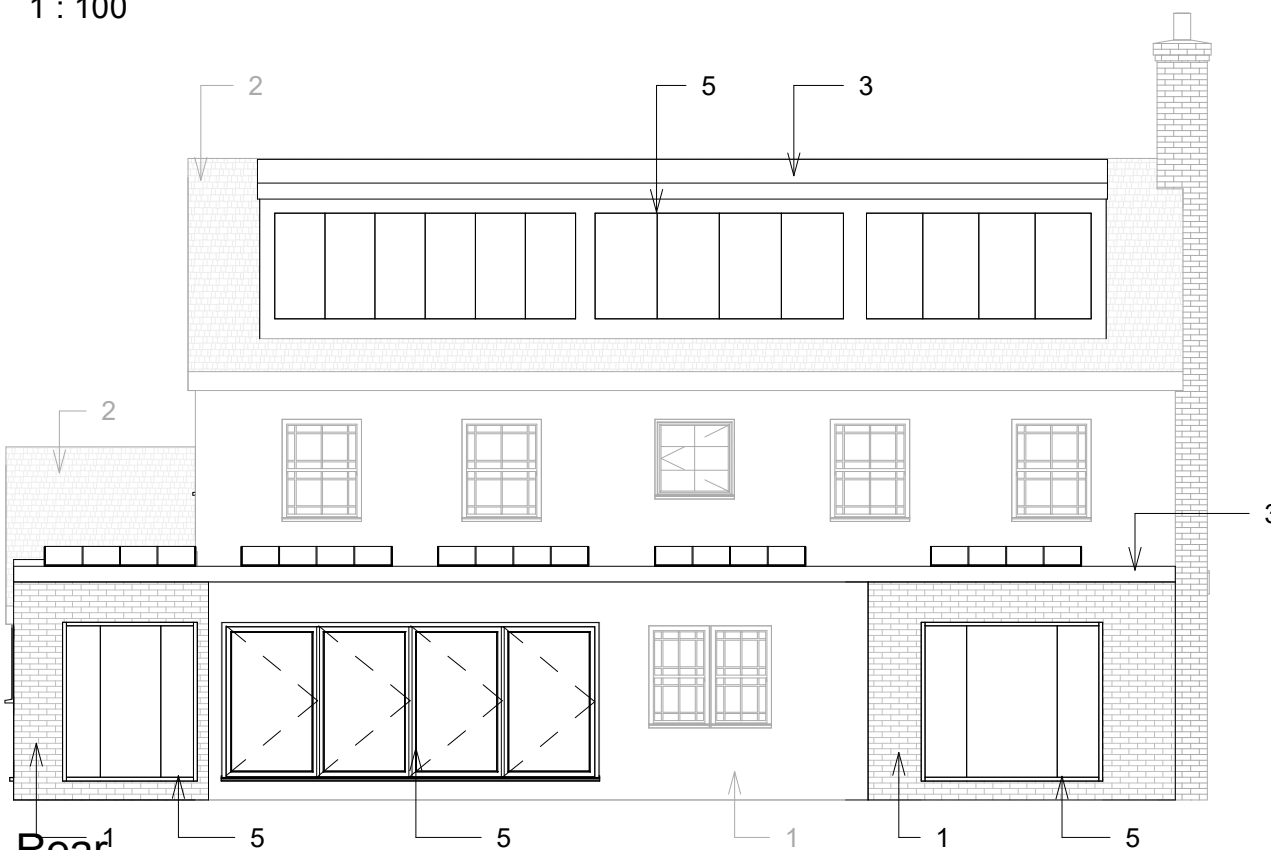

Rear

1 : 100




Joanna Goodman
4 McCraes Walk
Wargrave
Reading
Wokingham
RG10 8LN

- 1 - Clay Facebricks
- 2 - Plain Roof Tiles
- 3 - Zinc Roofing- Grey
- 4 - Zinc Panels - Grey
- 5 - Aluminium Grey Composite


Materials Schedule

1 : 10

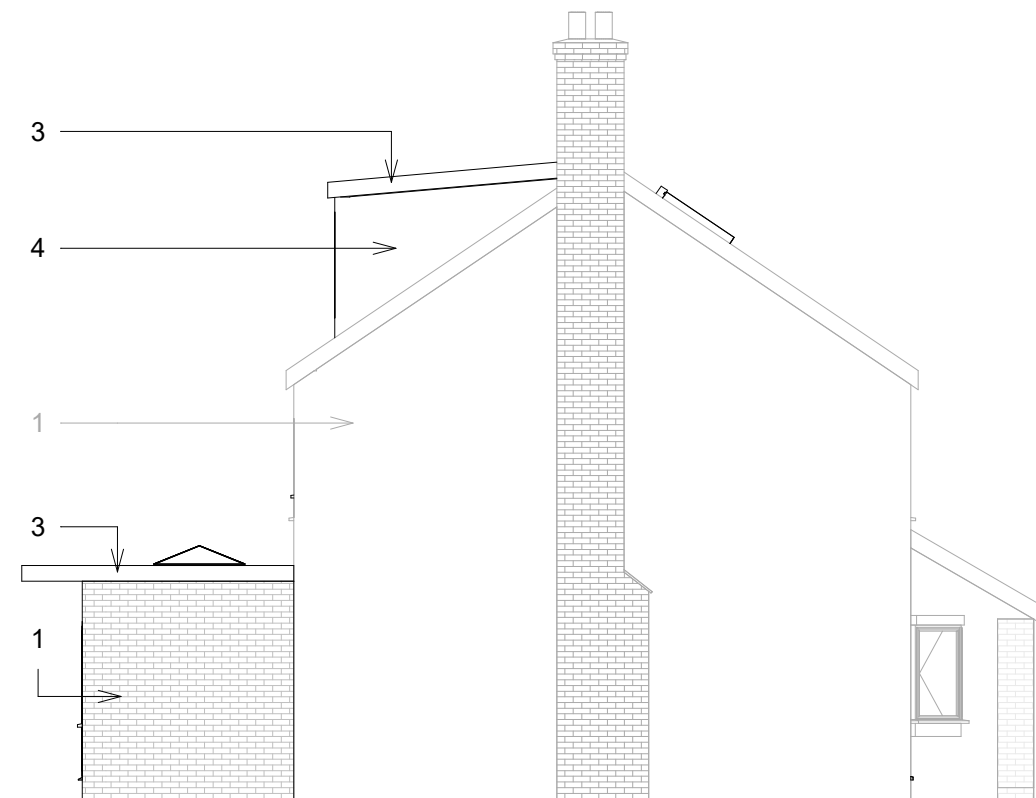


Side East

1 : 100

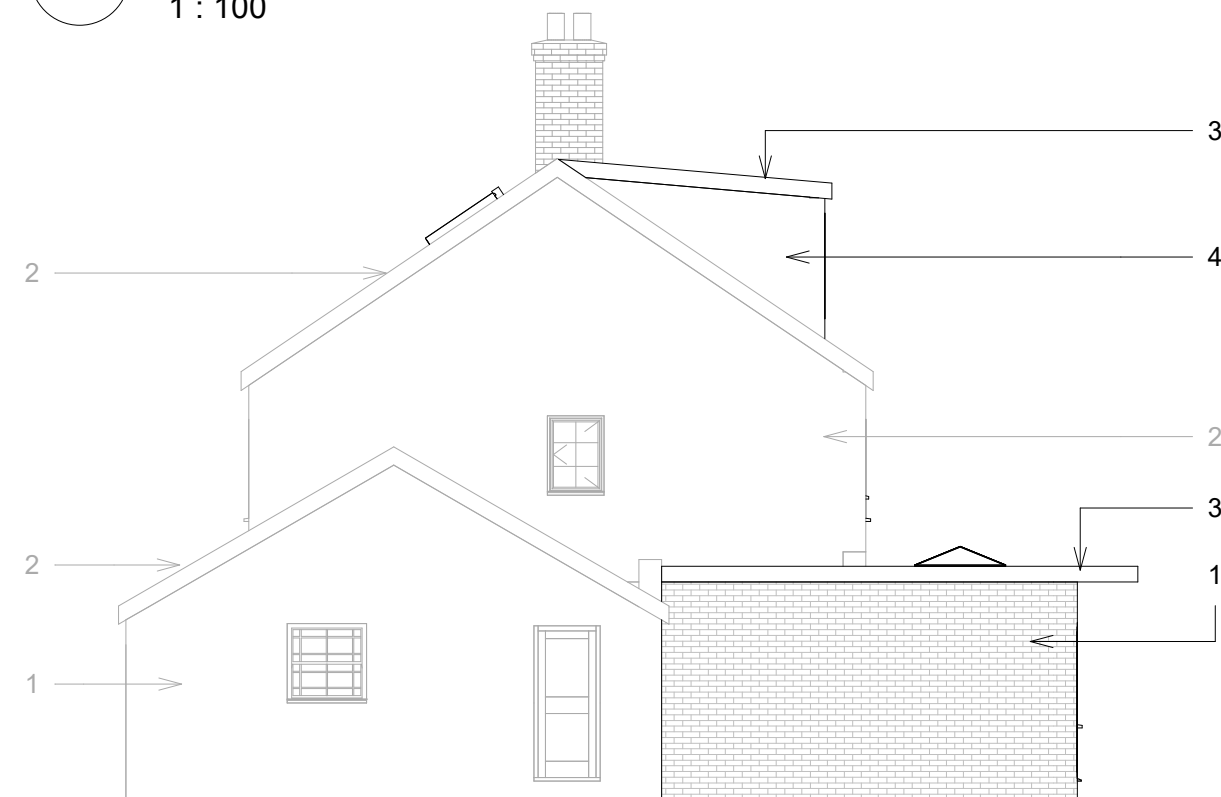

Side West

1 : 100

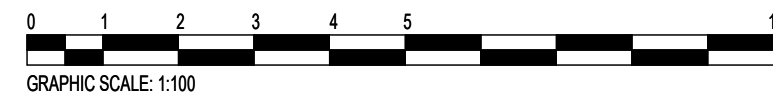


Proposed Elevations Rev 1

05/07/2021

20/35 P102

Project Status For Client Approval Scale @ A3 As indicated

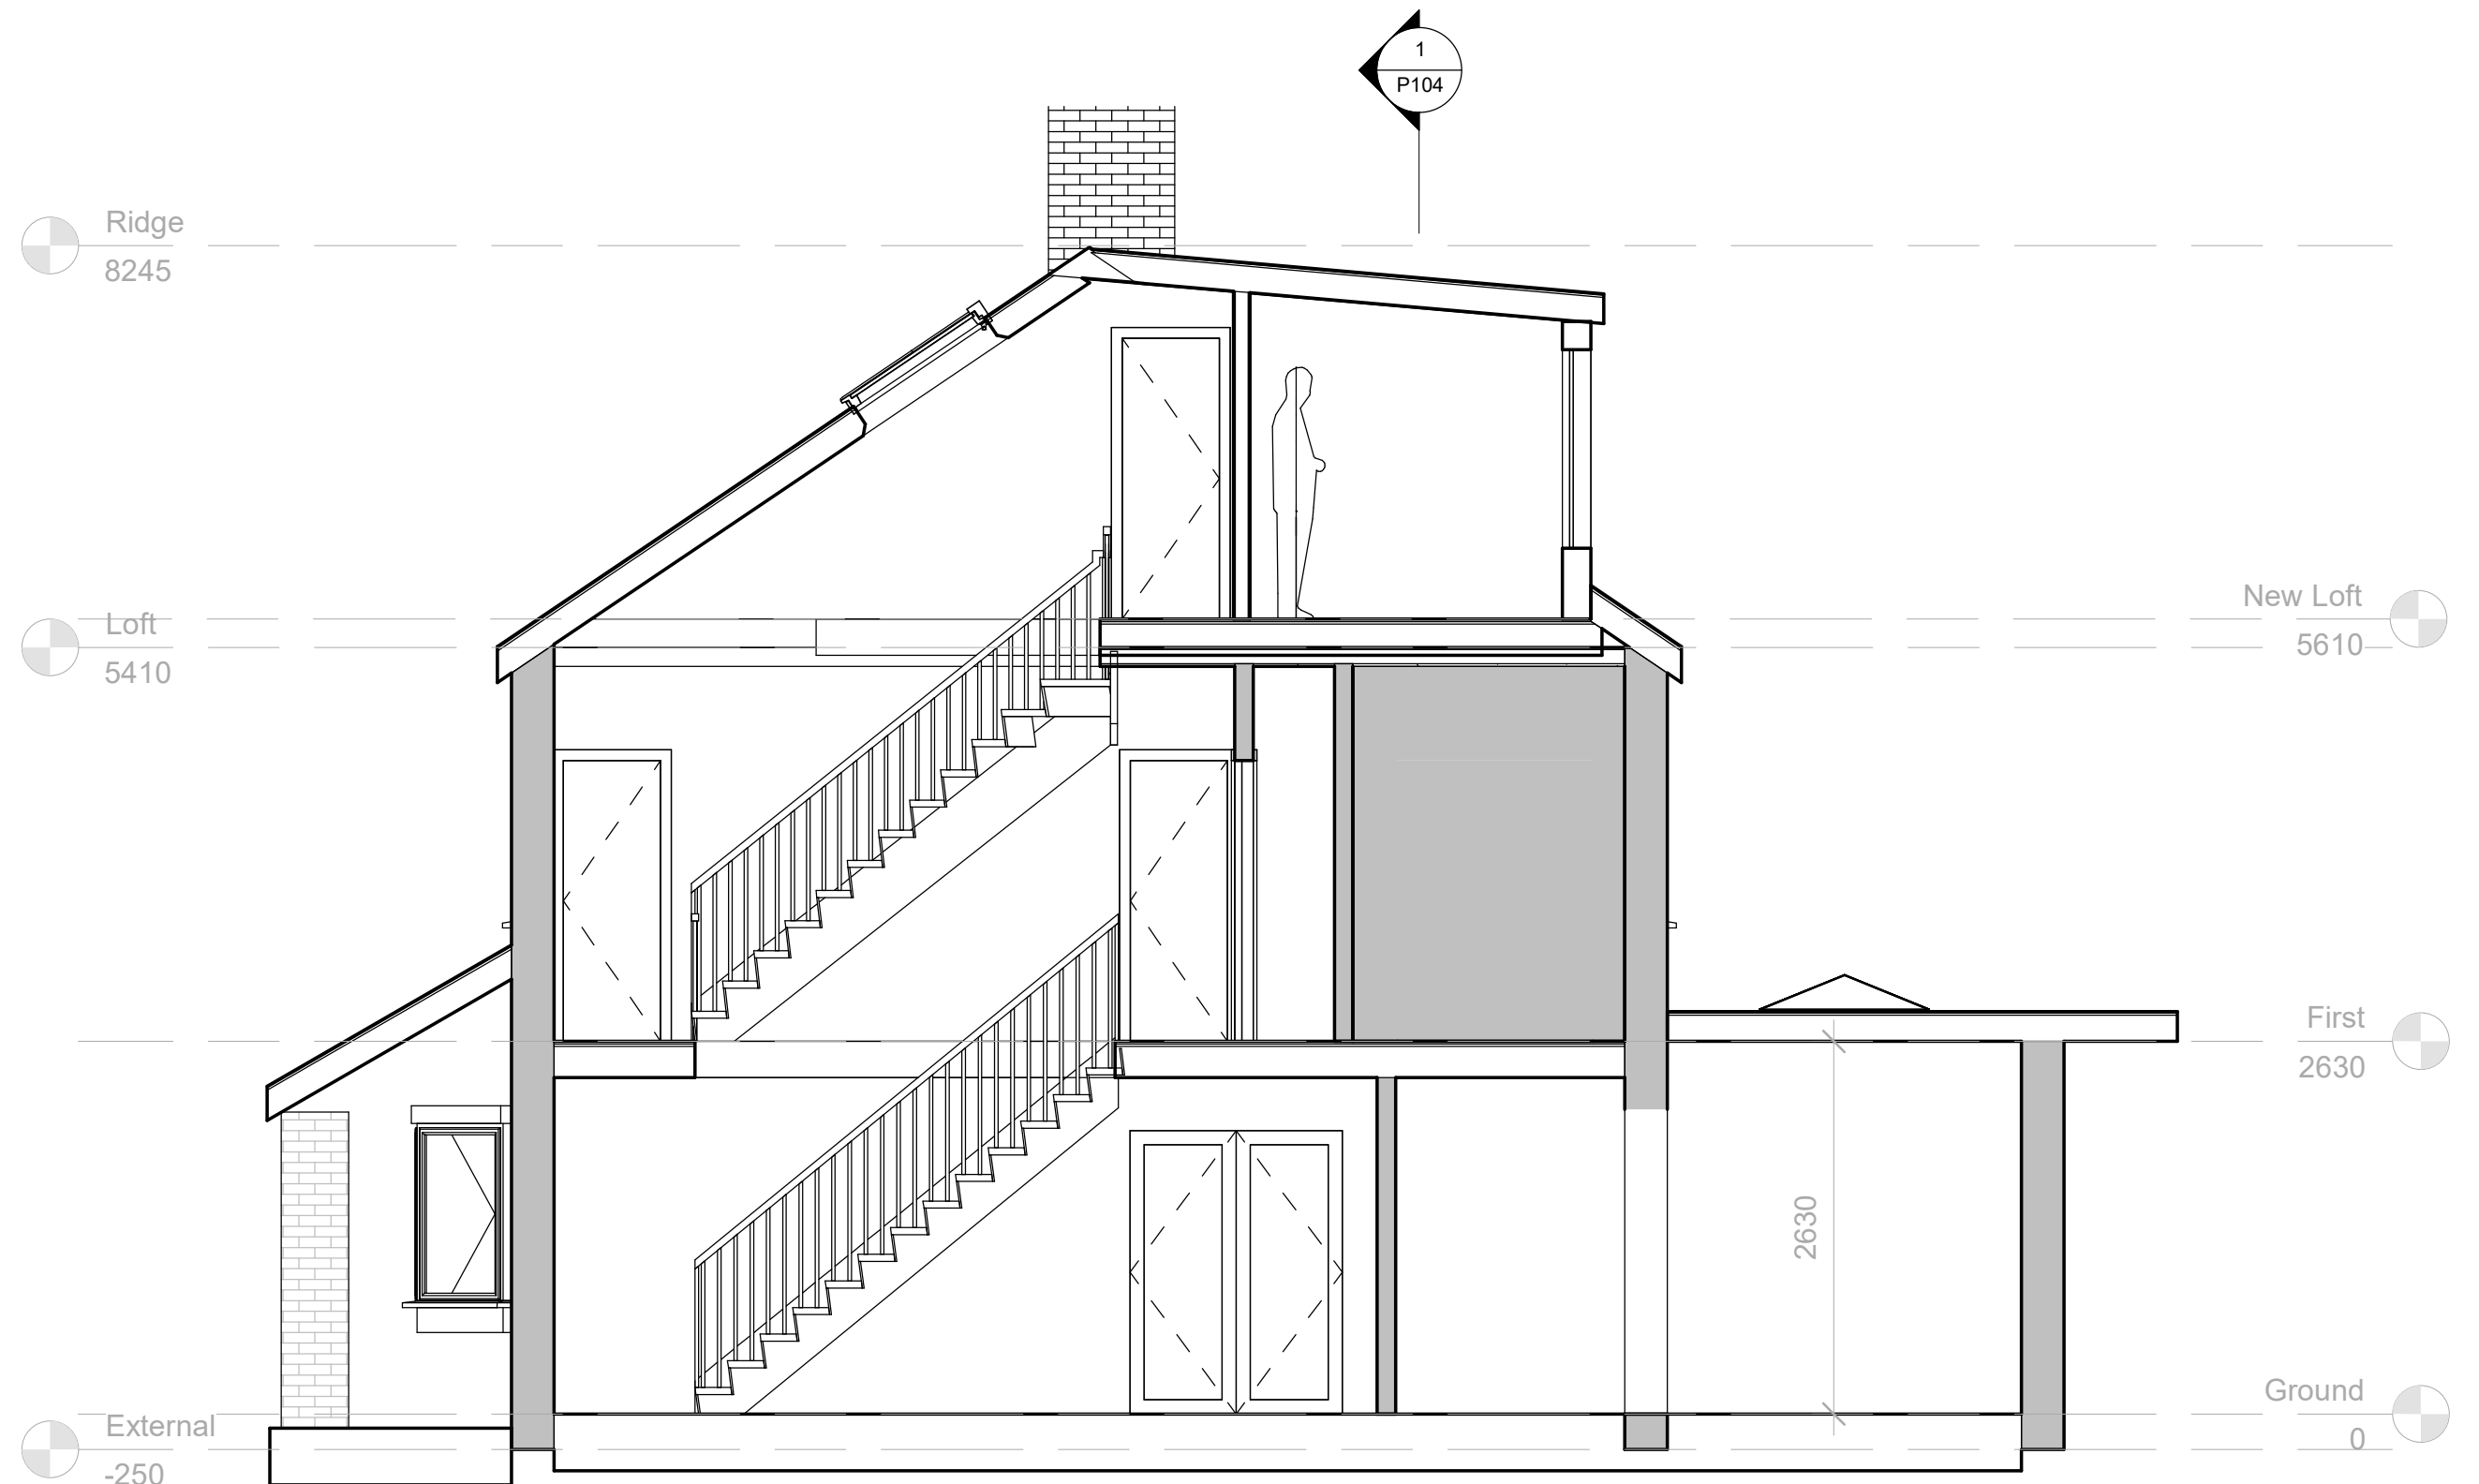


1 Section 1
1 : 50




Joanna Goodman
4 McCraes Walk
Wargrave
Reading
Wokingham
RG10 8LN

Proposed Section 1 Rev 1

05/07/2021

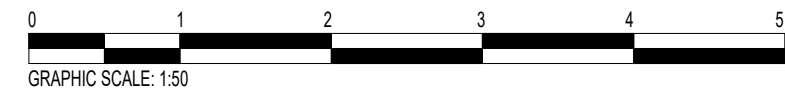

20/35 P103

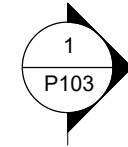

Ridge
8245

Loft
5410

External
-250

New Loft
5610

First
2630


Ground
0

Section 2
1 : 50



Joanna Goodman
4 McCraes Walk
Wargrave
Reading
Wokingham
RG10 8LN


Proposed Section 2 Rev 1
05/07/2021

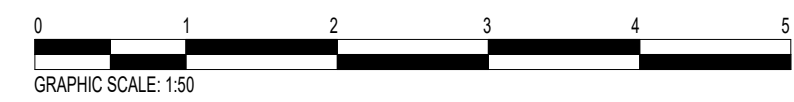

20/35 P104




1 Iso Rear

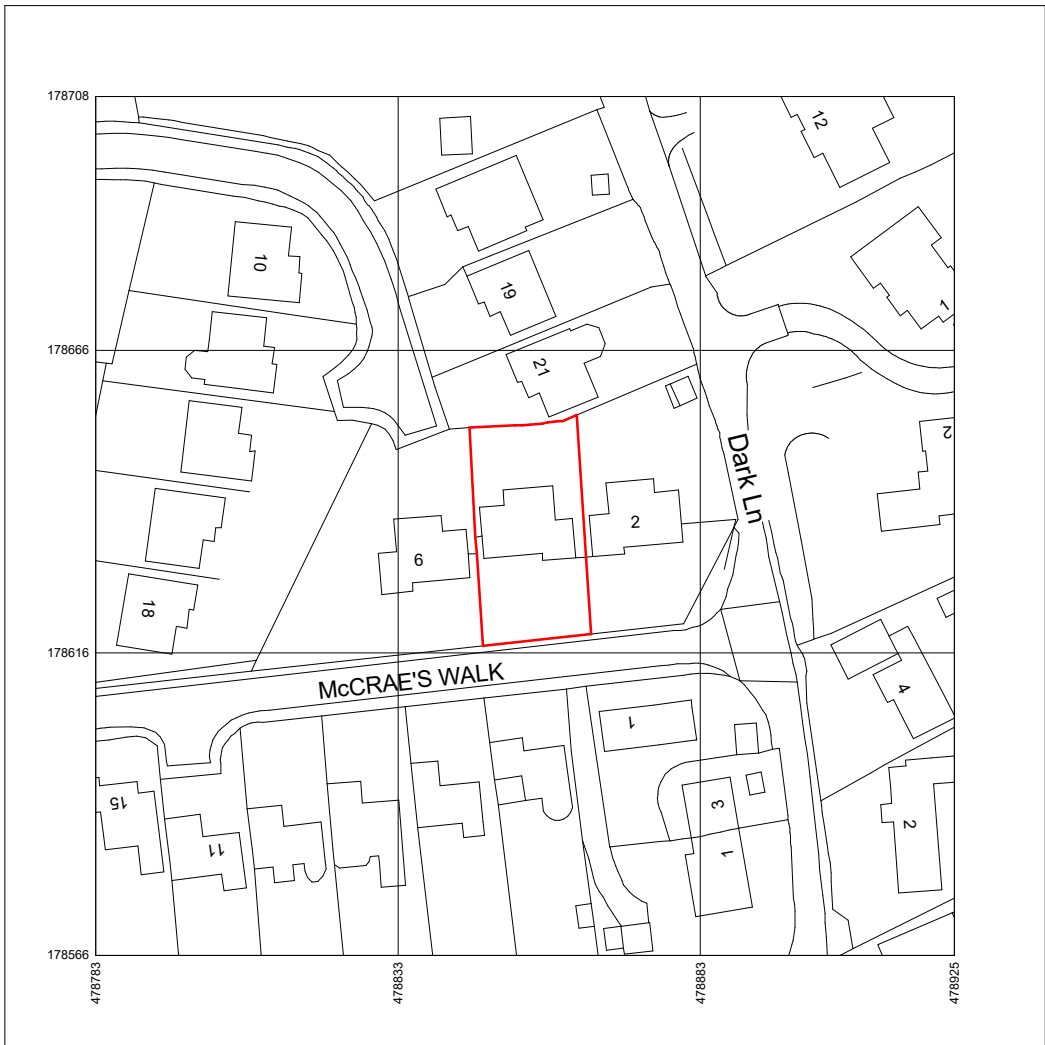

Produced on 31 January 2021 from the Ordnance Survey National Geographic Database and incorporating surveyed revision available at this date.
This map shows the area bounded by 478783 178566,478925 178566,478925 178708,478783 178708,478783 178566
Reproduction in whole or part is prohibited without the prior permission of Ordnance Survey.
Crown copyright 2021. Supplied by copla ltd trading as UKPlanningMaps.com a licensed Ordnance Survey partner (100054135).
Data licence expires 31 January 2021. Unique plan reference: v2c/567027/768135



1 Location
1 : 1250

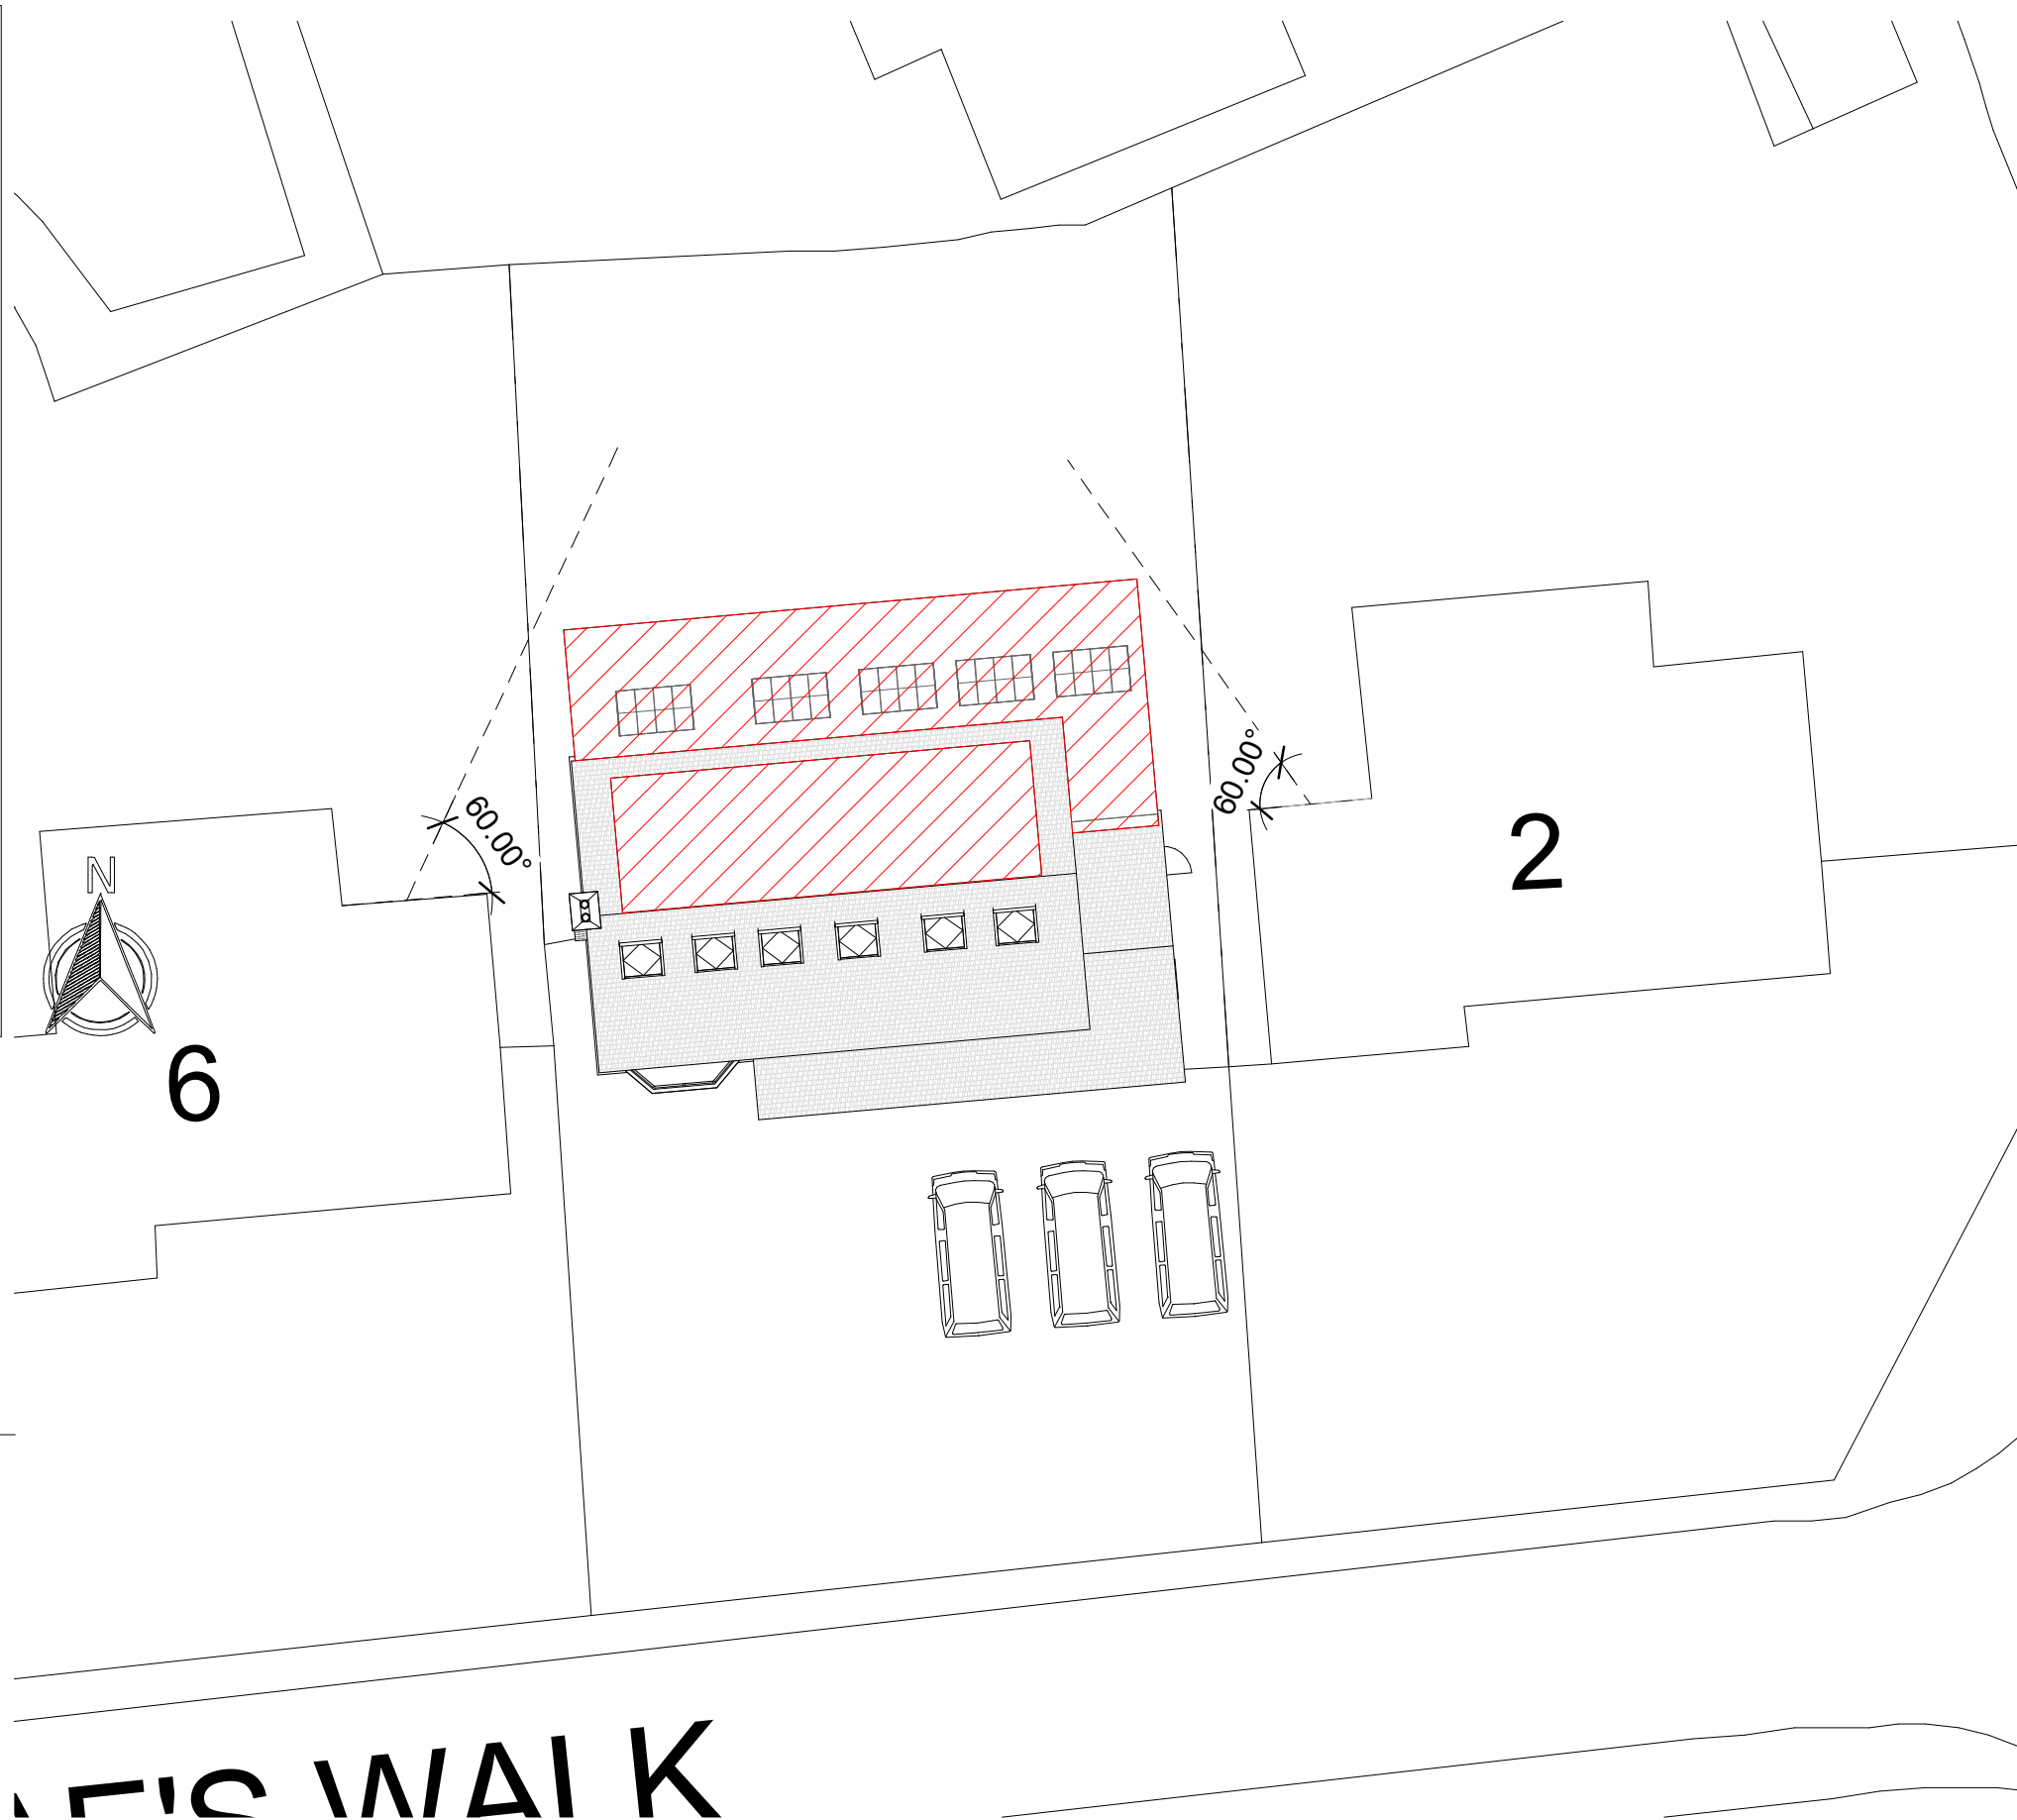

2 Site
1 : 200





Joanna Goodman
4 McCraes Walk
Wargrave
Reading
Wokingham
RG10 8LN