
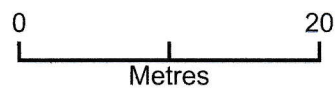


Site Block plan

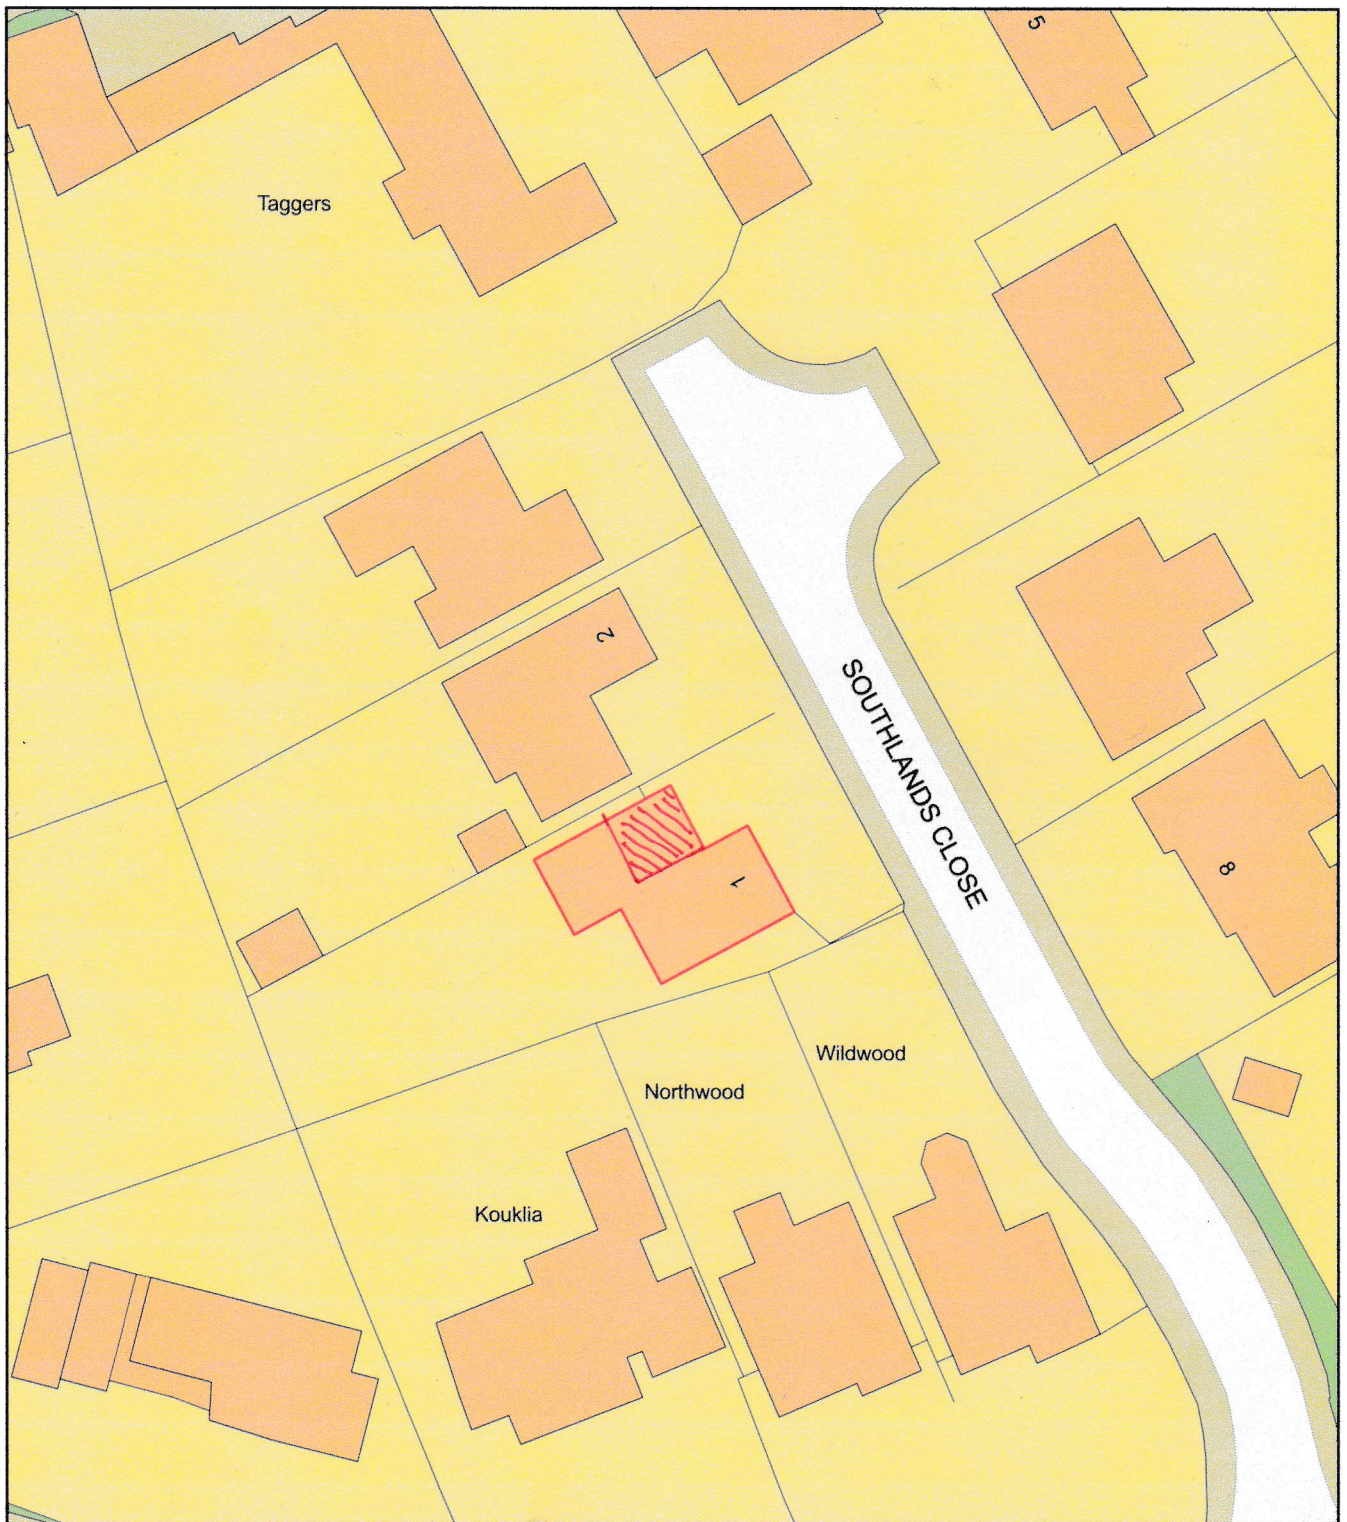

Plan Produced for: 241854

Date Produced: 29 Jul 2024

Plan Reference Number / Project ID: TQRQM24211083142827 / Sormaz

Scale: 1:500 @ A4