




This drawing has been prepared without the benefit of a measured building survey or topographic information.

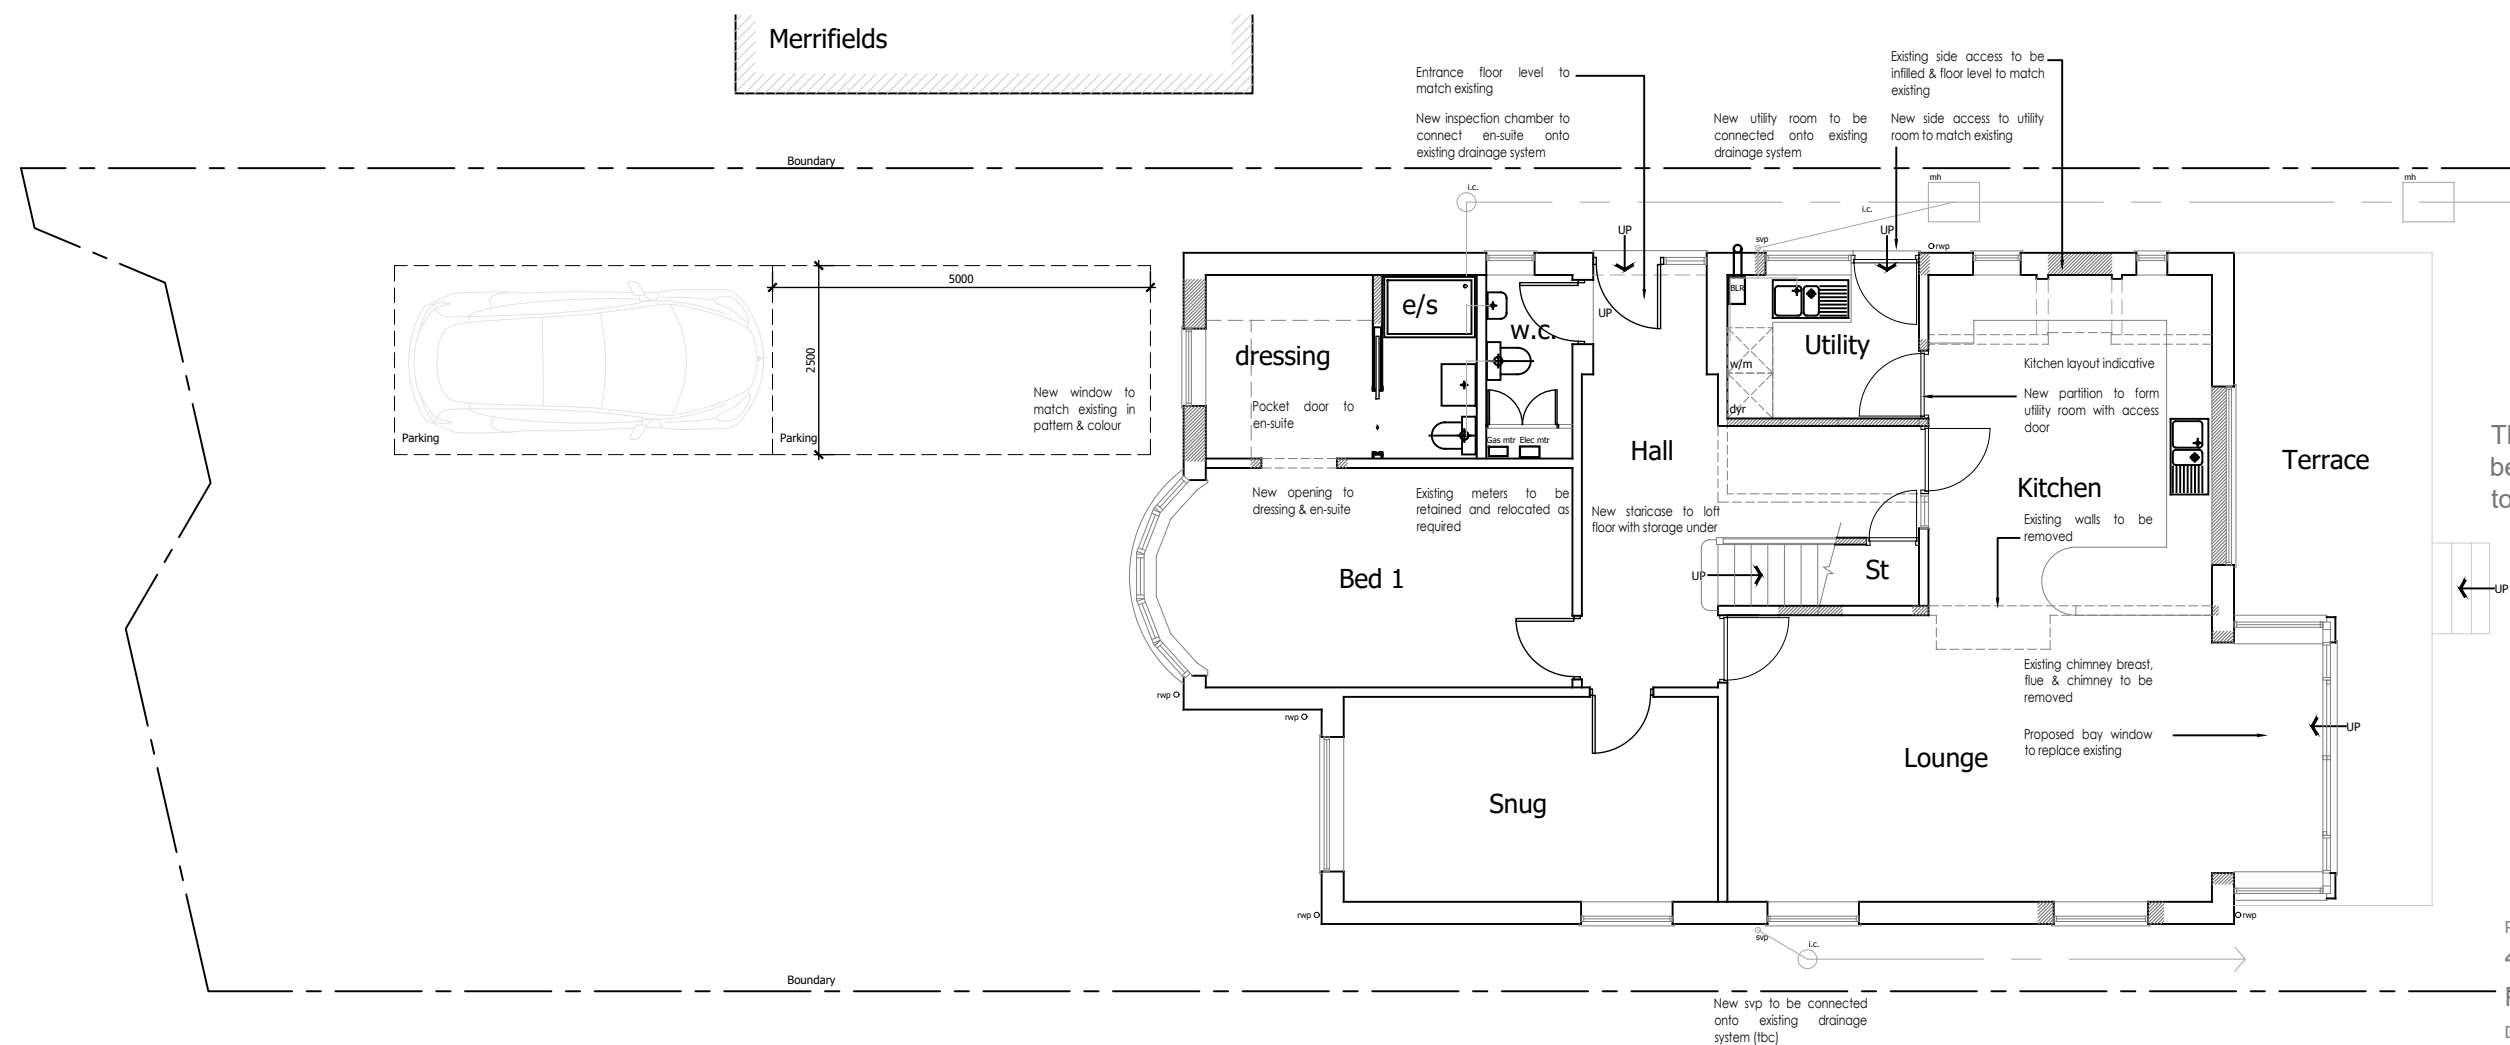

Project
44 Otlands Road, Shinfield
Reading RG2 9DN
Drawing Title
Proposed G.F. Layout

Date 10.11.2025	Scale As noted @A3	Drawn by SJ
Project No 206	Drawing No 007	Revision -

1 Ground Floor
Proposed SCALE 1:100

ADSJ

ASSOCIATES

ARCHITECTURE + DESIGN

68 Norton Road Woodley Reading Berkshire RG5 4AJ

07968 141918 info@adsj.co.uk www.adsj.co.uk