
© ABLEY LETCHFORD PARTNERSHIP LTD.
This drawing should not be reproduced without consent.

GENERAL ARRANGEMENT NOTES:

1. Do not scale.
2. Refer to all other Project Drawings and supporting notes.
3. The Contractor is to check and verify all buildings and site dimensions and levels, including sewer invert levels, before works start on site. The contractor is to comply in all aspects with the current building legislation, British Standards, building regulations etc.
4. Positions of existing services/statutory undertakers apparatus adjacent to or crossing proposed excavations are to be checked by the contractor prior to starting work.
5. This drawing is to be read in conjunction with and checked against all other drawings, Engineering details, Specification and any structural, Geotechnical or other specialist document provided.
6. Any anomaly or contradiction between any of the above is to be reported to the Engineer.
7. This drawing is schematic for clarity only, positions of pipe runs and manholes may vary on site due to site conditions.
8. Traffic management and safety measures shall comply in all respects to Chapter 8 of the Traffic Signs Manual published by HMSO. The Contractor shall submit his proposals for the approval of the Engineer and Local Highway Authority prior to commencing any work.
9. The Contractor shall contact all utilities companies prior to commencing and excavation. It is the Contractor's responsibility to locate the exact position of all underground and overhead services, cables, pipes etc prior to the excavations and to take all necessary protective measures.
10. The Contractor shall make good any damage caused to walls, fences, kerbing, surfacing, road signs etc at his own expense as instructed by the Highway Authority.
11. The Contractor shall indemnity the Client, Engineer and Local Authority against damage to any highway authority property, statutory undertakers plant and any costs associated with the disruption of services and the repair/replacement of the damaged plant. No work on site shall commence until written evidence of the above indemnity has been submitted to and accepted by the Engineer.
12. Highway Inspector to be present during inspections/CBR testing.
13. The Contractor shall maintain access to all properties affected by the works.
14. Street lighting positions to be pegged on site and agreed by the Local Authority PRIOR to erection commencing.
15. All proposed traffic signs to be reflectorised.

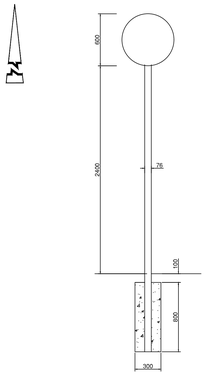


SIGN FACE, POST AND FOUNDATION DESIGN

SCALE NTS

KEY

DIAG No.		
MARK	GAP	WIDTH

- Proposed Street Lighting Column
- Existing Street Lighting Column
- Proposed Traffic Sign
- Temporary Traffic Sign

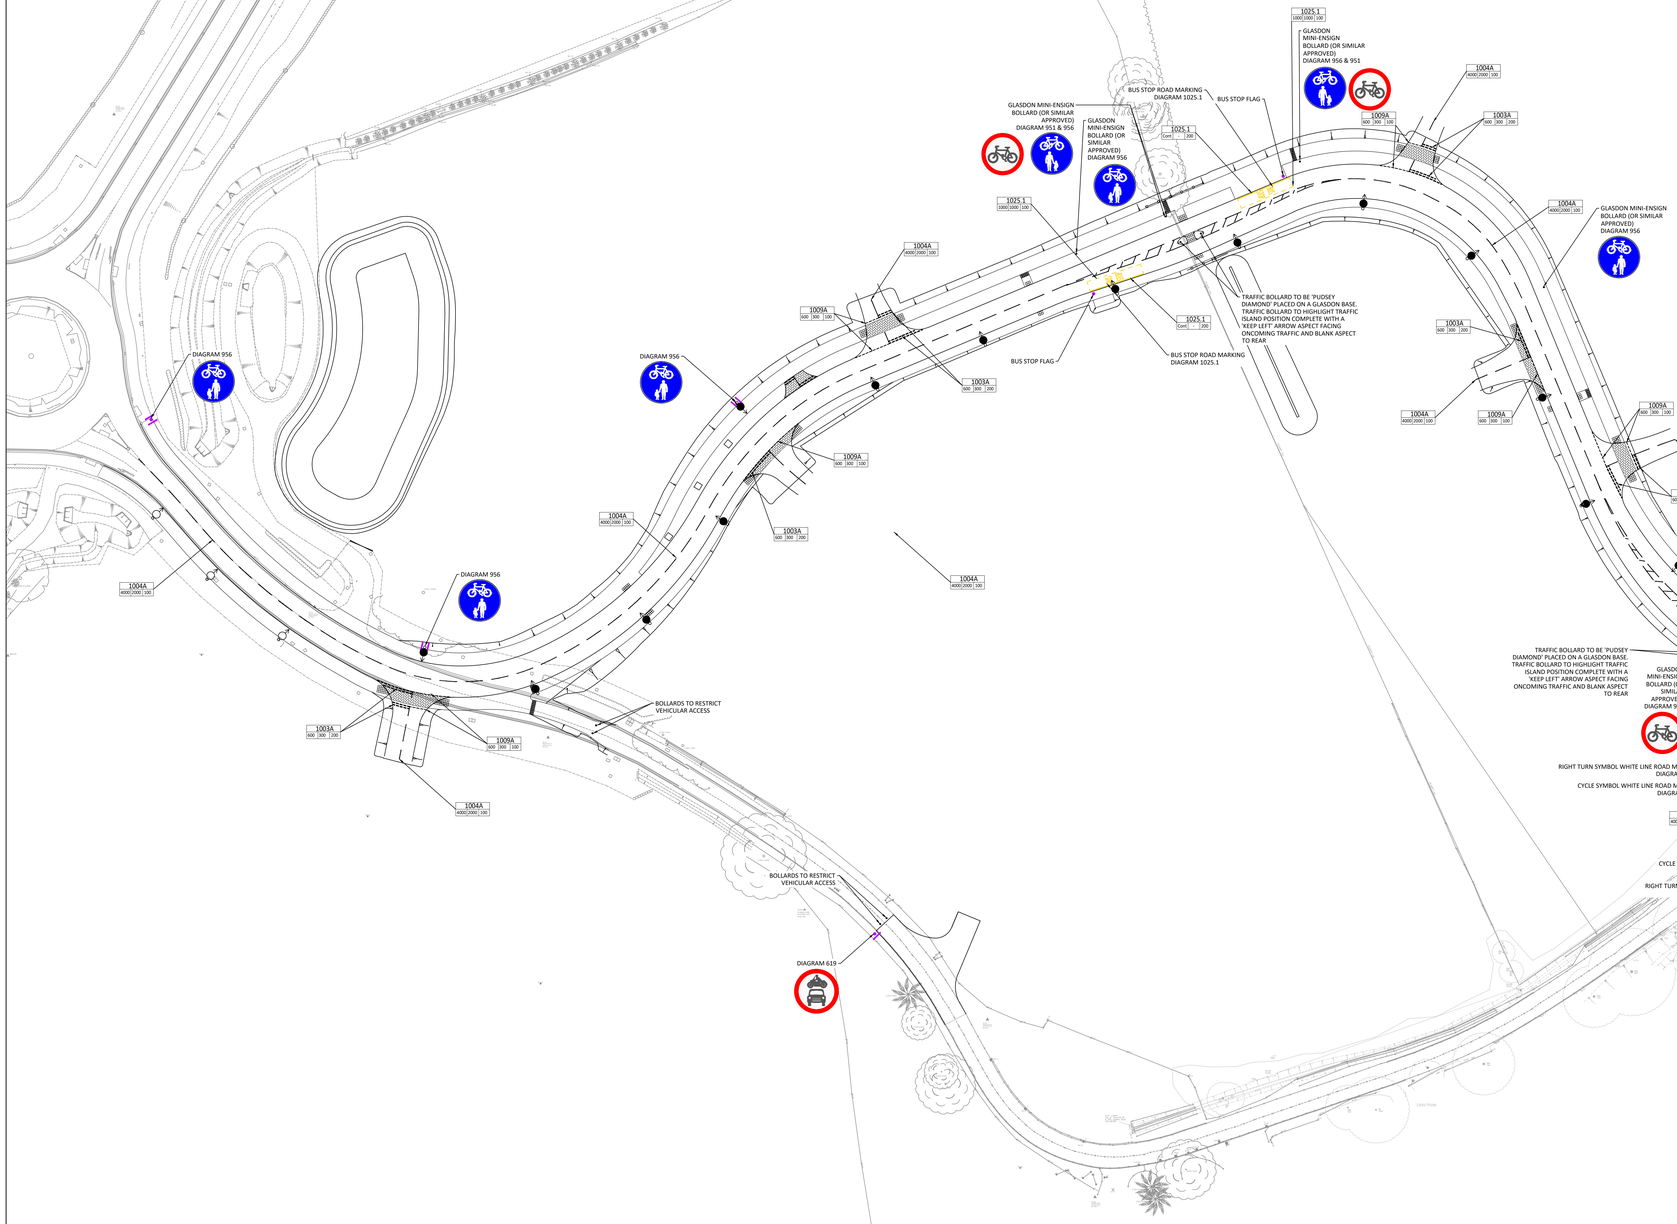

0 5 10 15 20 25m
Scale 1:500

Rev	Date	Description	Drawn	Checked
C03	06.25	SIGN AMENDMENTS AND NOTE ADDED	RG	RF
C02	06.25	FOR SECTION 73 APPROVAL	RG	RF
C01	05.25	CONSTRUCTION ISSUE FOLLOWING TECHNICAL APPROVAL BY WBC	RG	RF

Ableyletchford
www.ableyletchford.co.uk

Client
MILLER HOMES
KIER VENTURES
KINGARCE ESTATES LTD.

Project
SOUTH WOKINGHAM SDL
R10-R14 LINK ROAD
DETAILED DESIGN

Title
TRAFFIC SIGNS AND
ROAD MARKINGS

Status
FOR CONSTRUCTION

Scale	Date	Drawn	Checked
1:500 @ A0	MAY 2025	RG	RF

Drawing No. A389-LRDD-1201
Revision C03