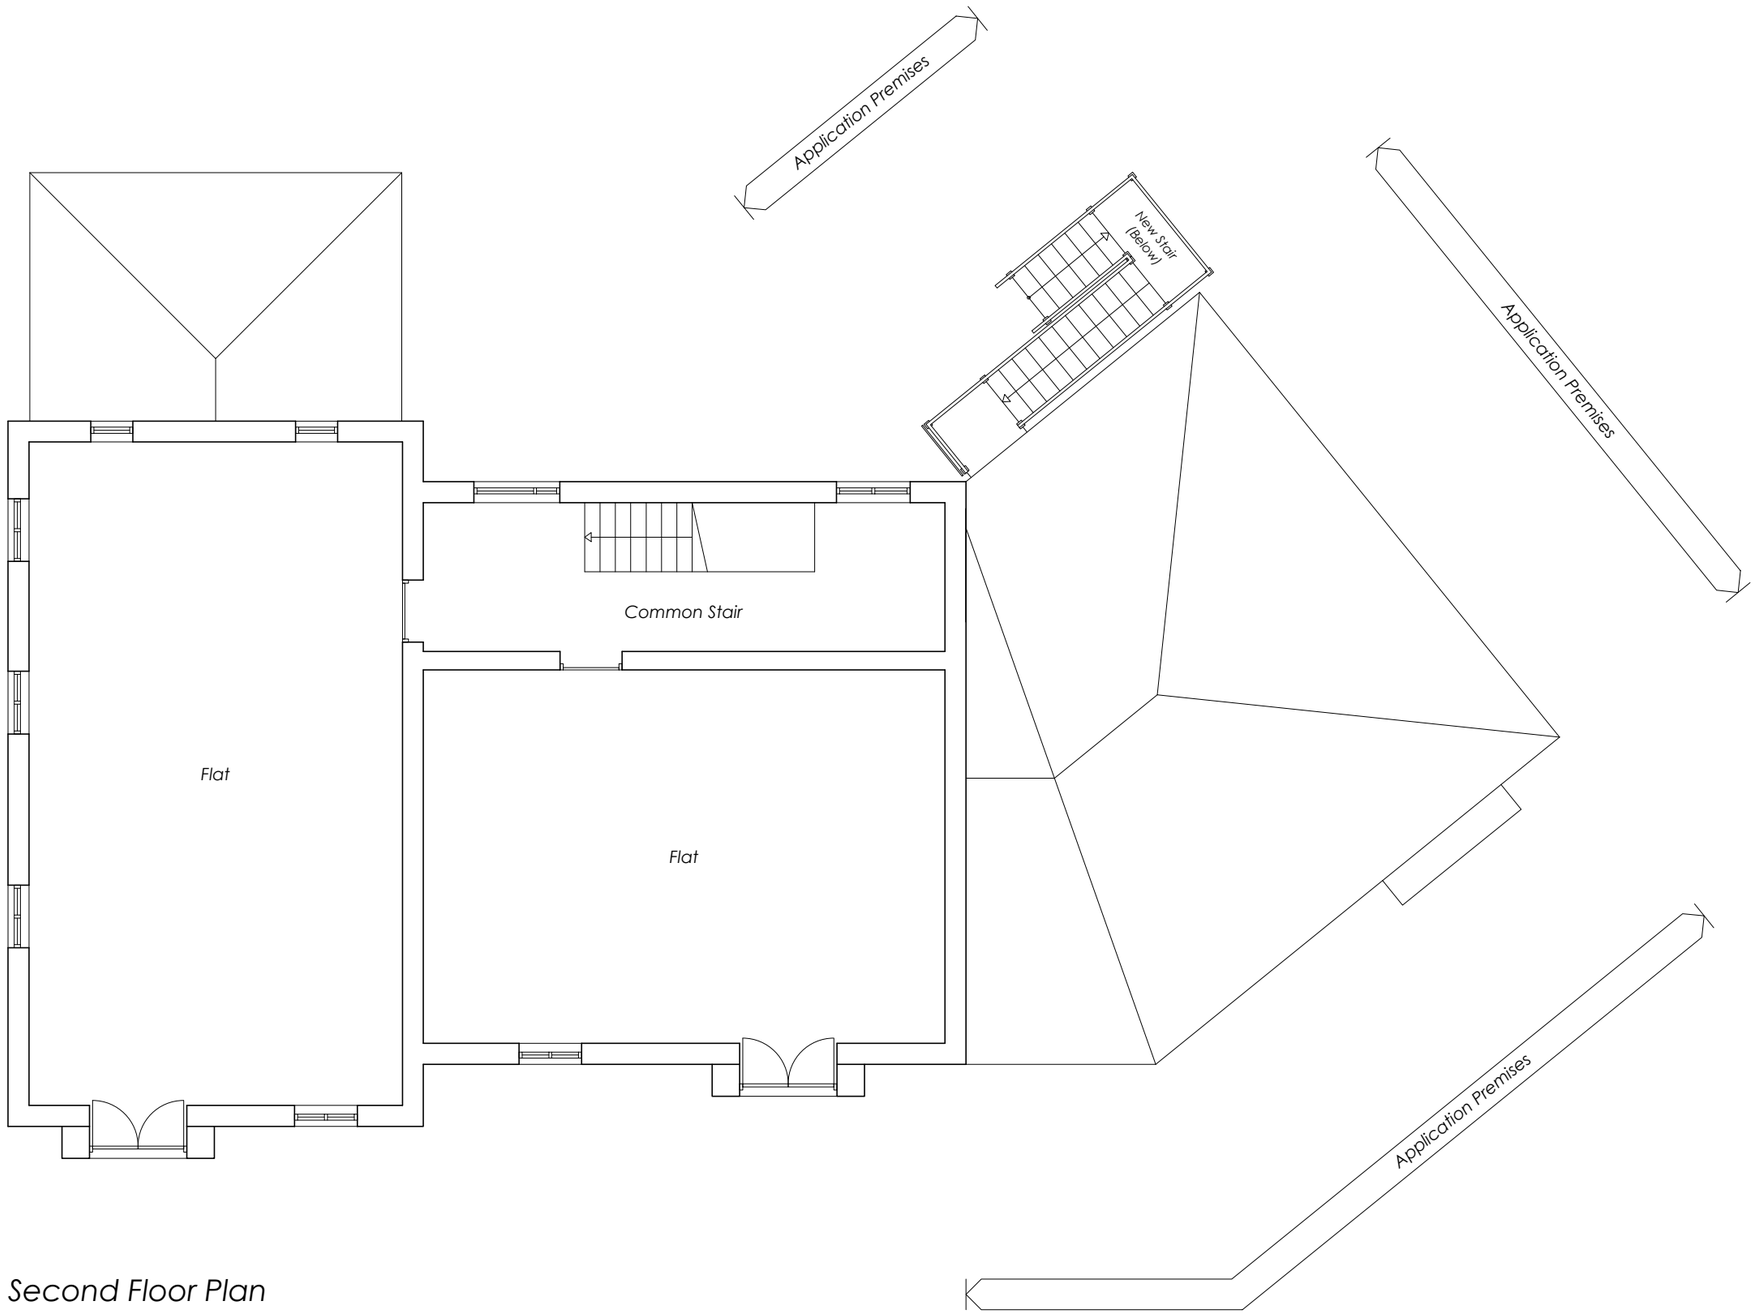

Second Floor Plan

0 1 2 5

Scale (m)

A	23.10.26	Stair Below Indicated

Revisions

Client: Meridian Marquees

Project: Building Alterations & Change of Use
Retail Unit
14 Beke Avenue
Shinfield
RG2 9UW

Title: Proposed Second Floor Plan

Status: Planning

Date: 2026.10.06

Scale: 1:100

Size: A3

Number: 26.16-132

Revision: A

Spires Architects
9 Monks Way | Reading | RG30 3DP
Tel 07495 529905

This drawing is copyright and may not be reproduced in whole or part without written authority.